




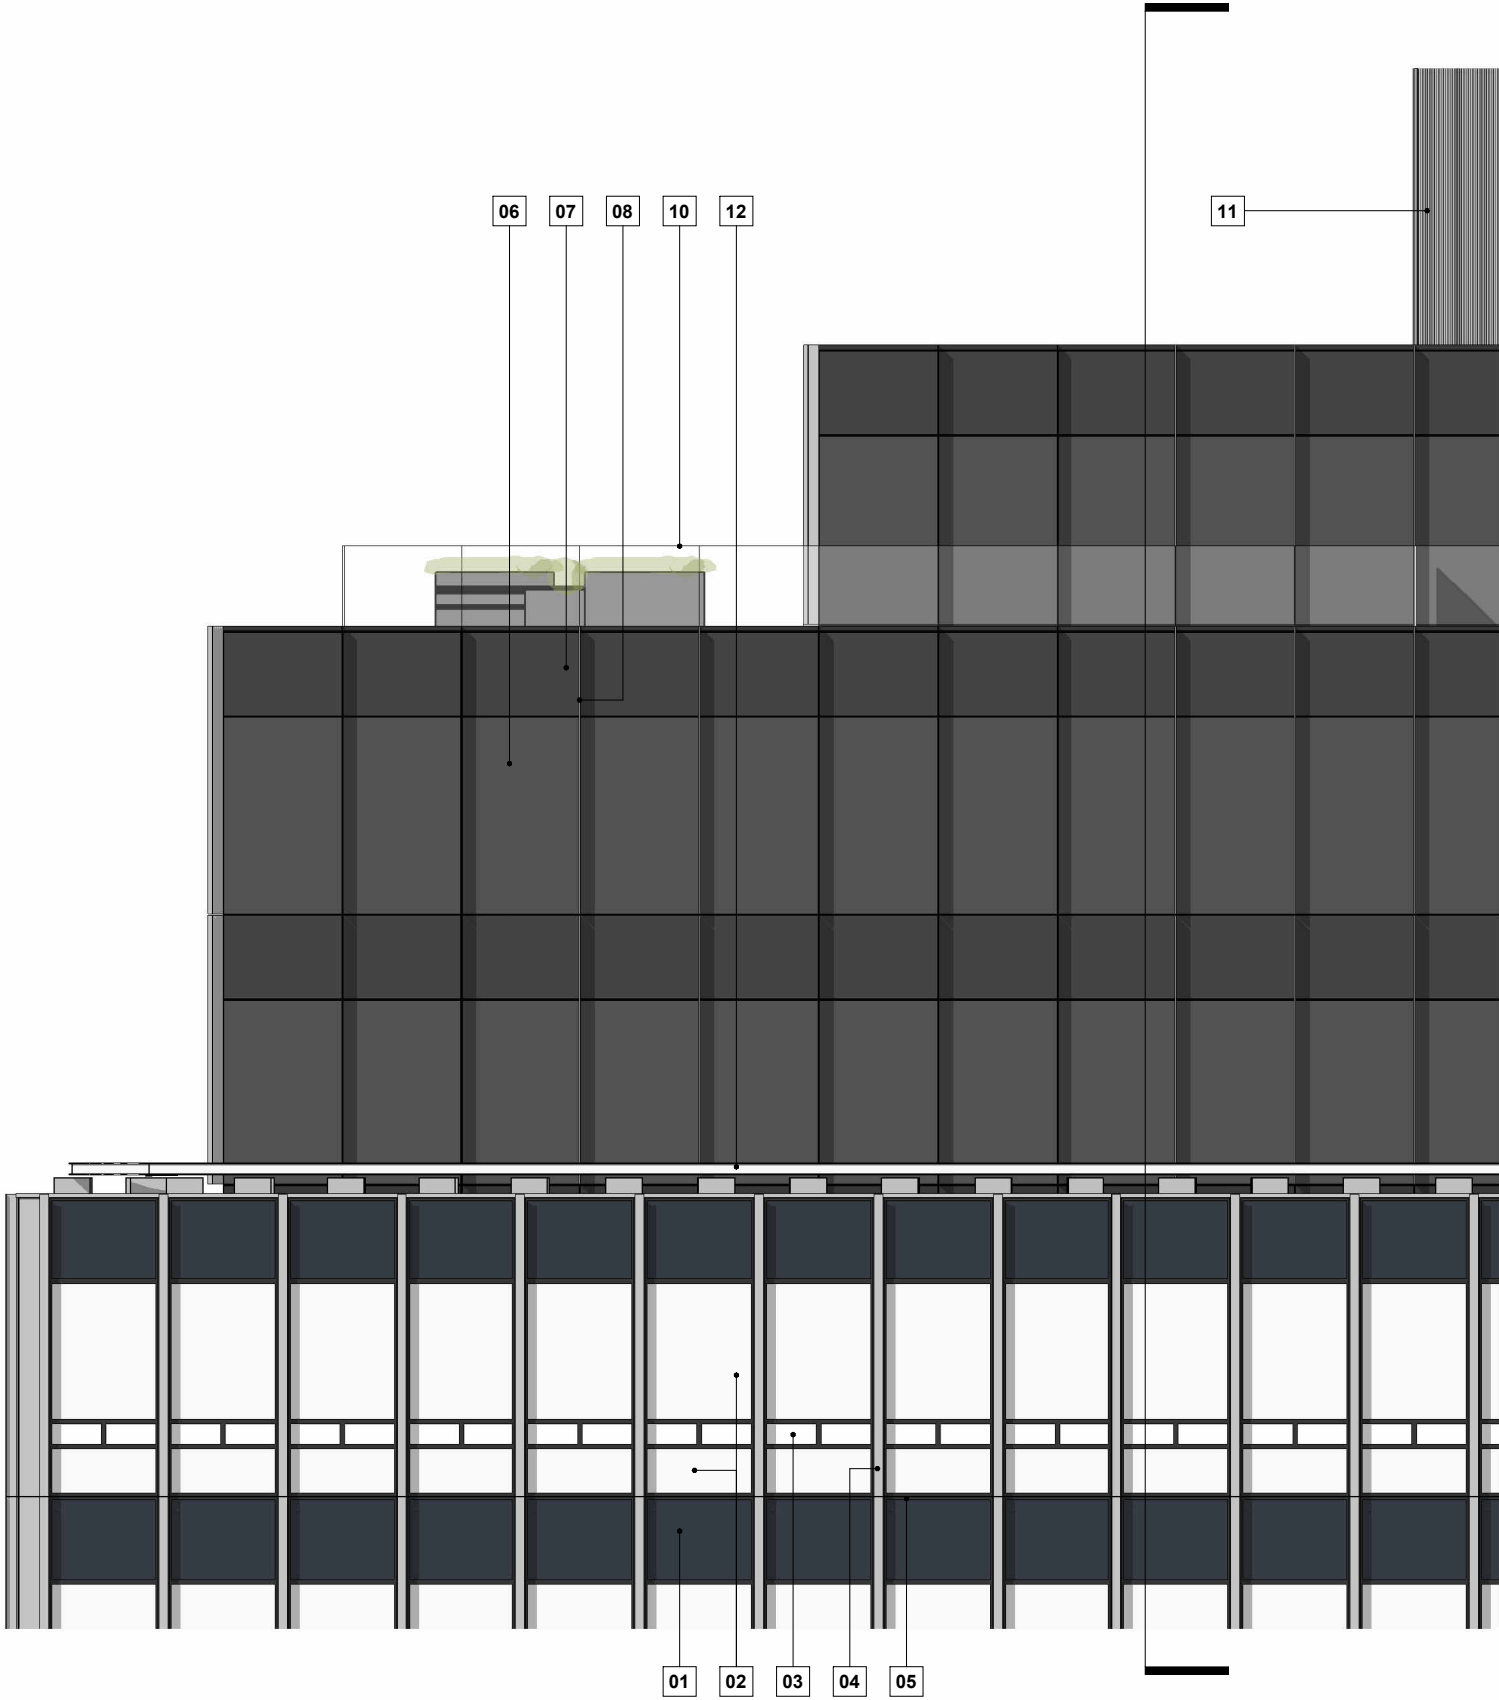

Elevation Detail
1 : 100

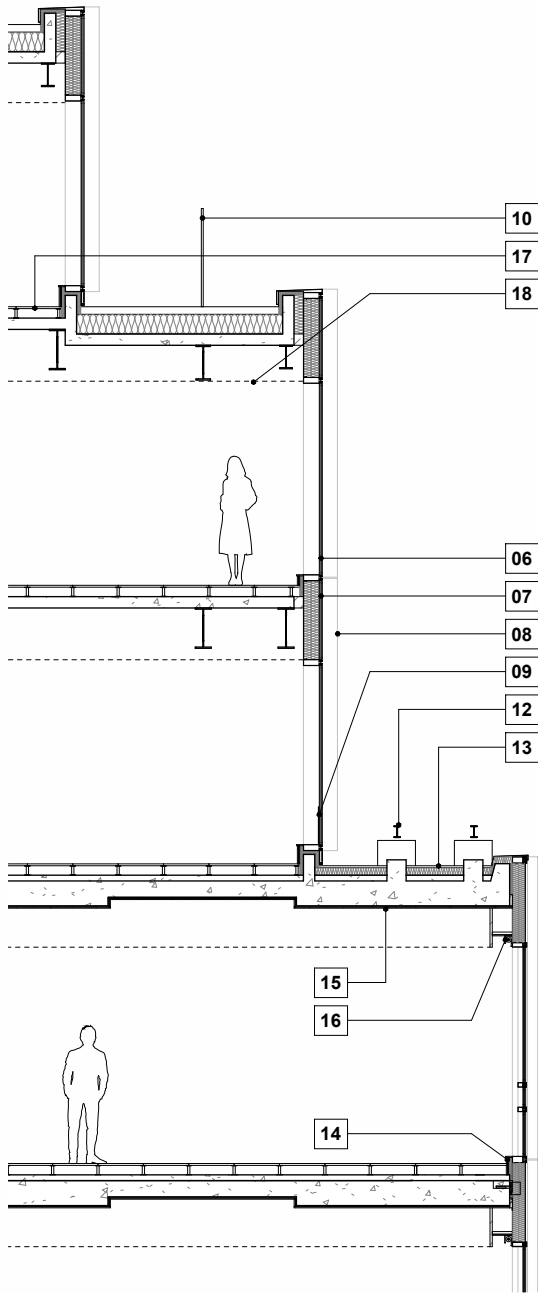

Section Detail
1 : 100

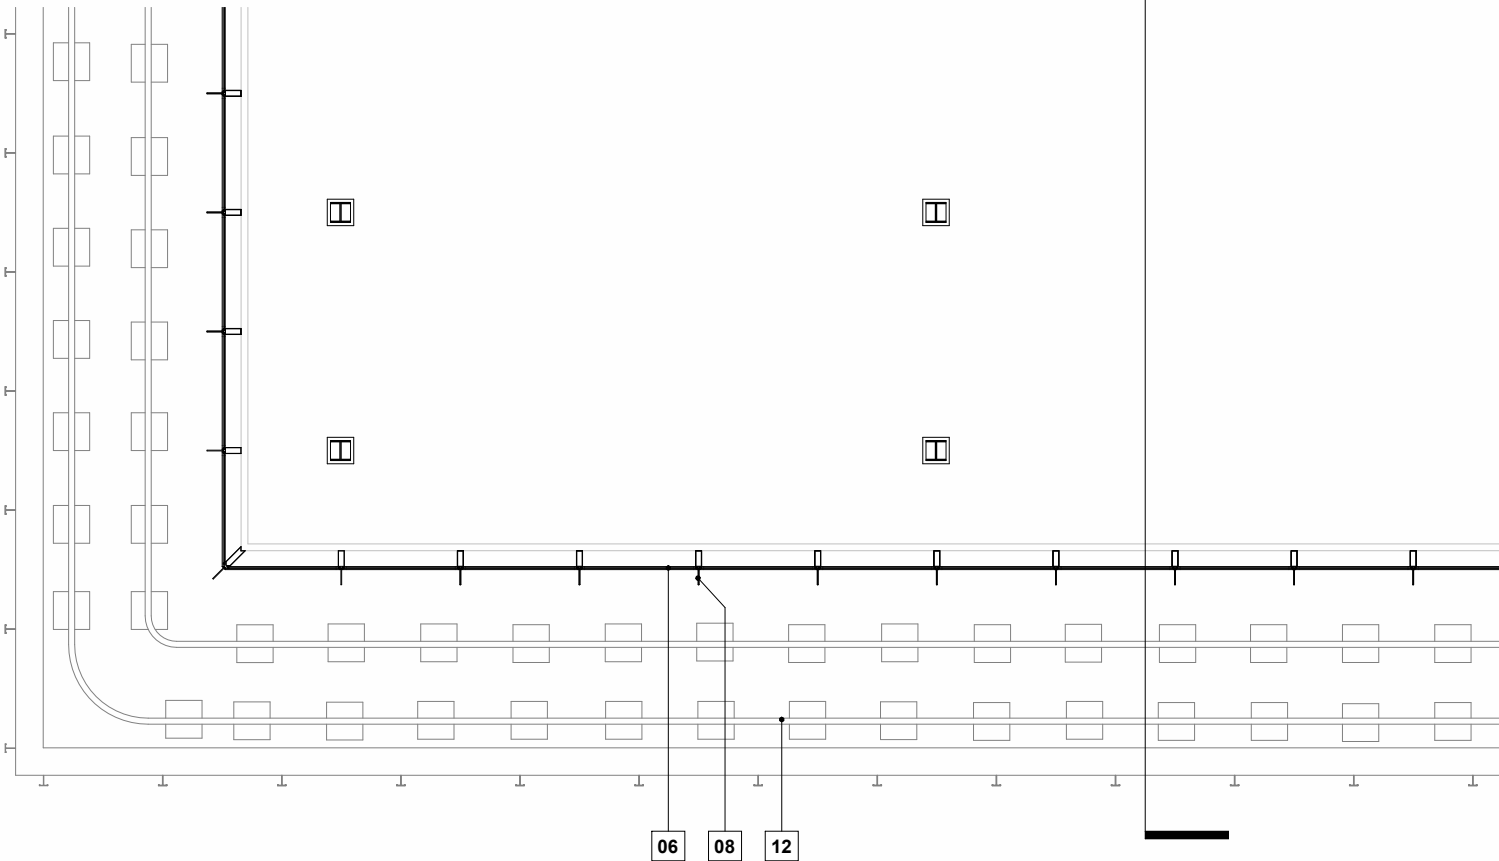

Plan Detail
1 : 100

- LEGEND**
- 01 New aluminium panel, PPC finish (spec TBC)
 - 02 Double glazed clear panel (films to suit performance TBC)
 - 03 Double glazed obscure panel (interlayer spec TBC)
 - 04 New aluminium T rail, natural anodised finish (spec TBC)
 - 05 New aluminium curtain wall framing, PPC finish (spec TBC)
 - 06 Dark grey tinted double glazed panel
 - 07 Dark grey back-painted / body-tinted glazed spandrel panel
 - 08 Projecting aluminium fin, finish to match T rails
 - 09 Internal translucent glass treatment to obscure BMU track
 - 10 Glazed balustrade with stainless steel capping
 - 11 Dark grey / black aluminium vertical louvres, PPC finish
 - 12 Existing BMU track
 - 13 New roof
 - 14 Replacement cill detail in plasterboard and timber
 - 15 Fire protection to existing structure
 - 16 Blindbox
 - 17 Raised access floor
 - 18 Base of services zone, minimum 2700mm clear headroom