

This drawing must be printed in colour, if this text is notRED the drawing must be reprinted.

Drawing Original Size

A1

Notes


DWG Issues

When this drawing is issued in DWG format it is an uncontrolled version and is provided to enable the recipient to prepare its own documents/drawings for which it is solely responsible. It is based on background information current at the time of issue.

Cartwright Pickard Architects accepts no liability for any alterations to, additions to or discrepancies arising out of changes to such background information which occur after it has been issued by Cartwright Pickard Architects.


Drawing Revisions

Date:	Rev:	Note:	Check:
30.06.25	P01	Issued for planning	RO
05.09.25	P02	Updated following comments	RO
23.10.25	P03	Window proposals omitted	RO

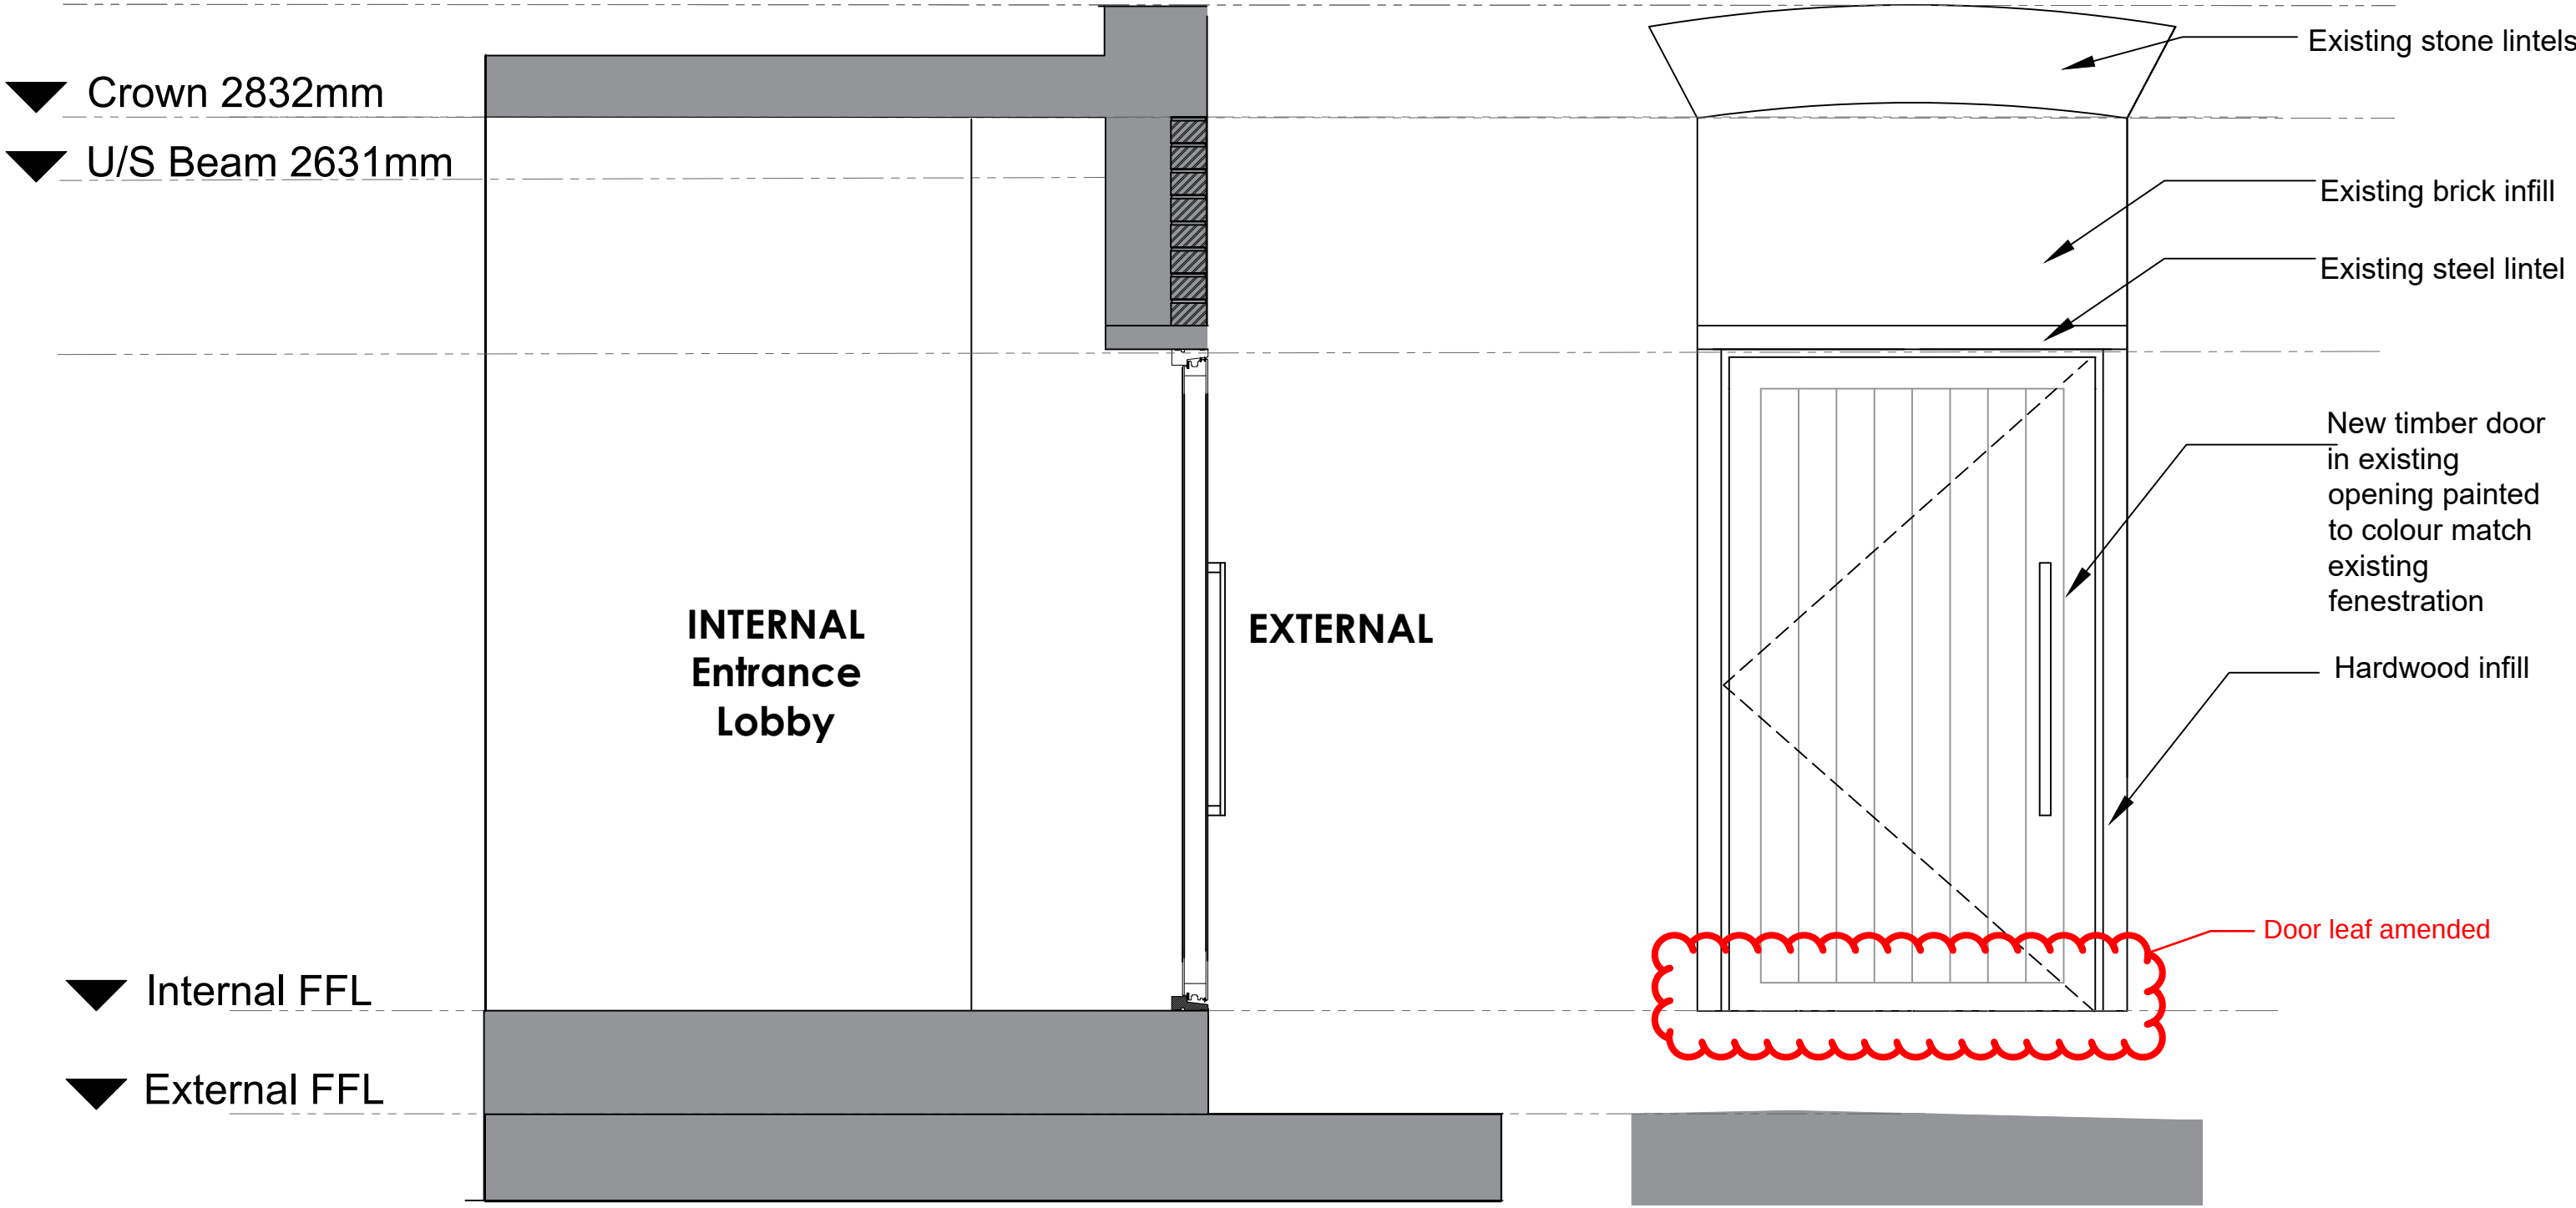


4 Proposed Main Entrance Detail - Section
1 : 20

5 Proposed Main Entrance Detail - Elevation
1 : 20

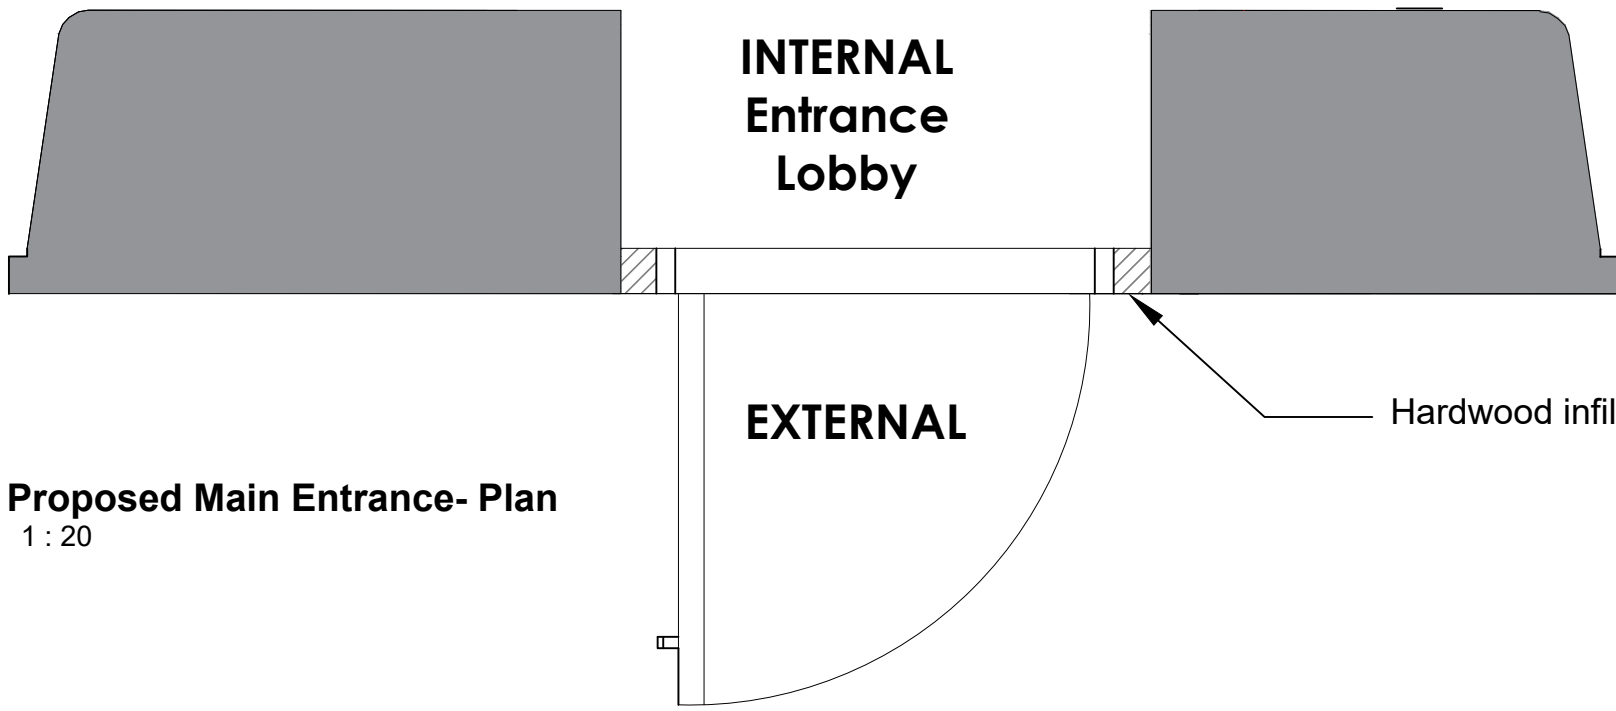


6 Proposed Main Entrance- Plan
1 : 20

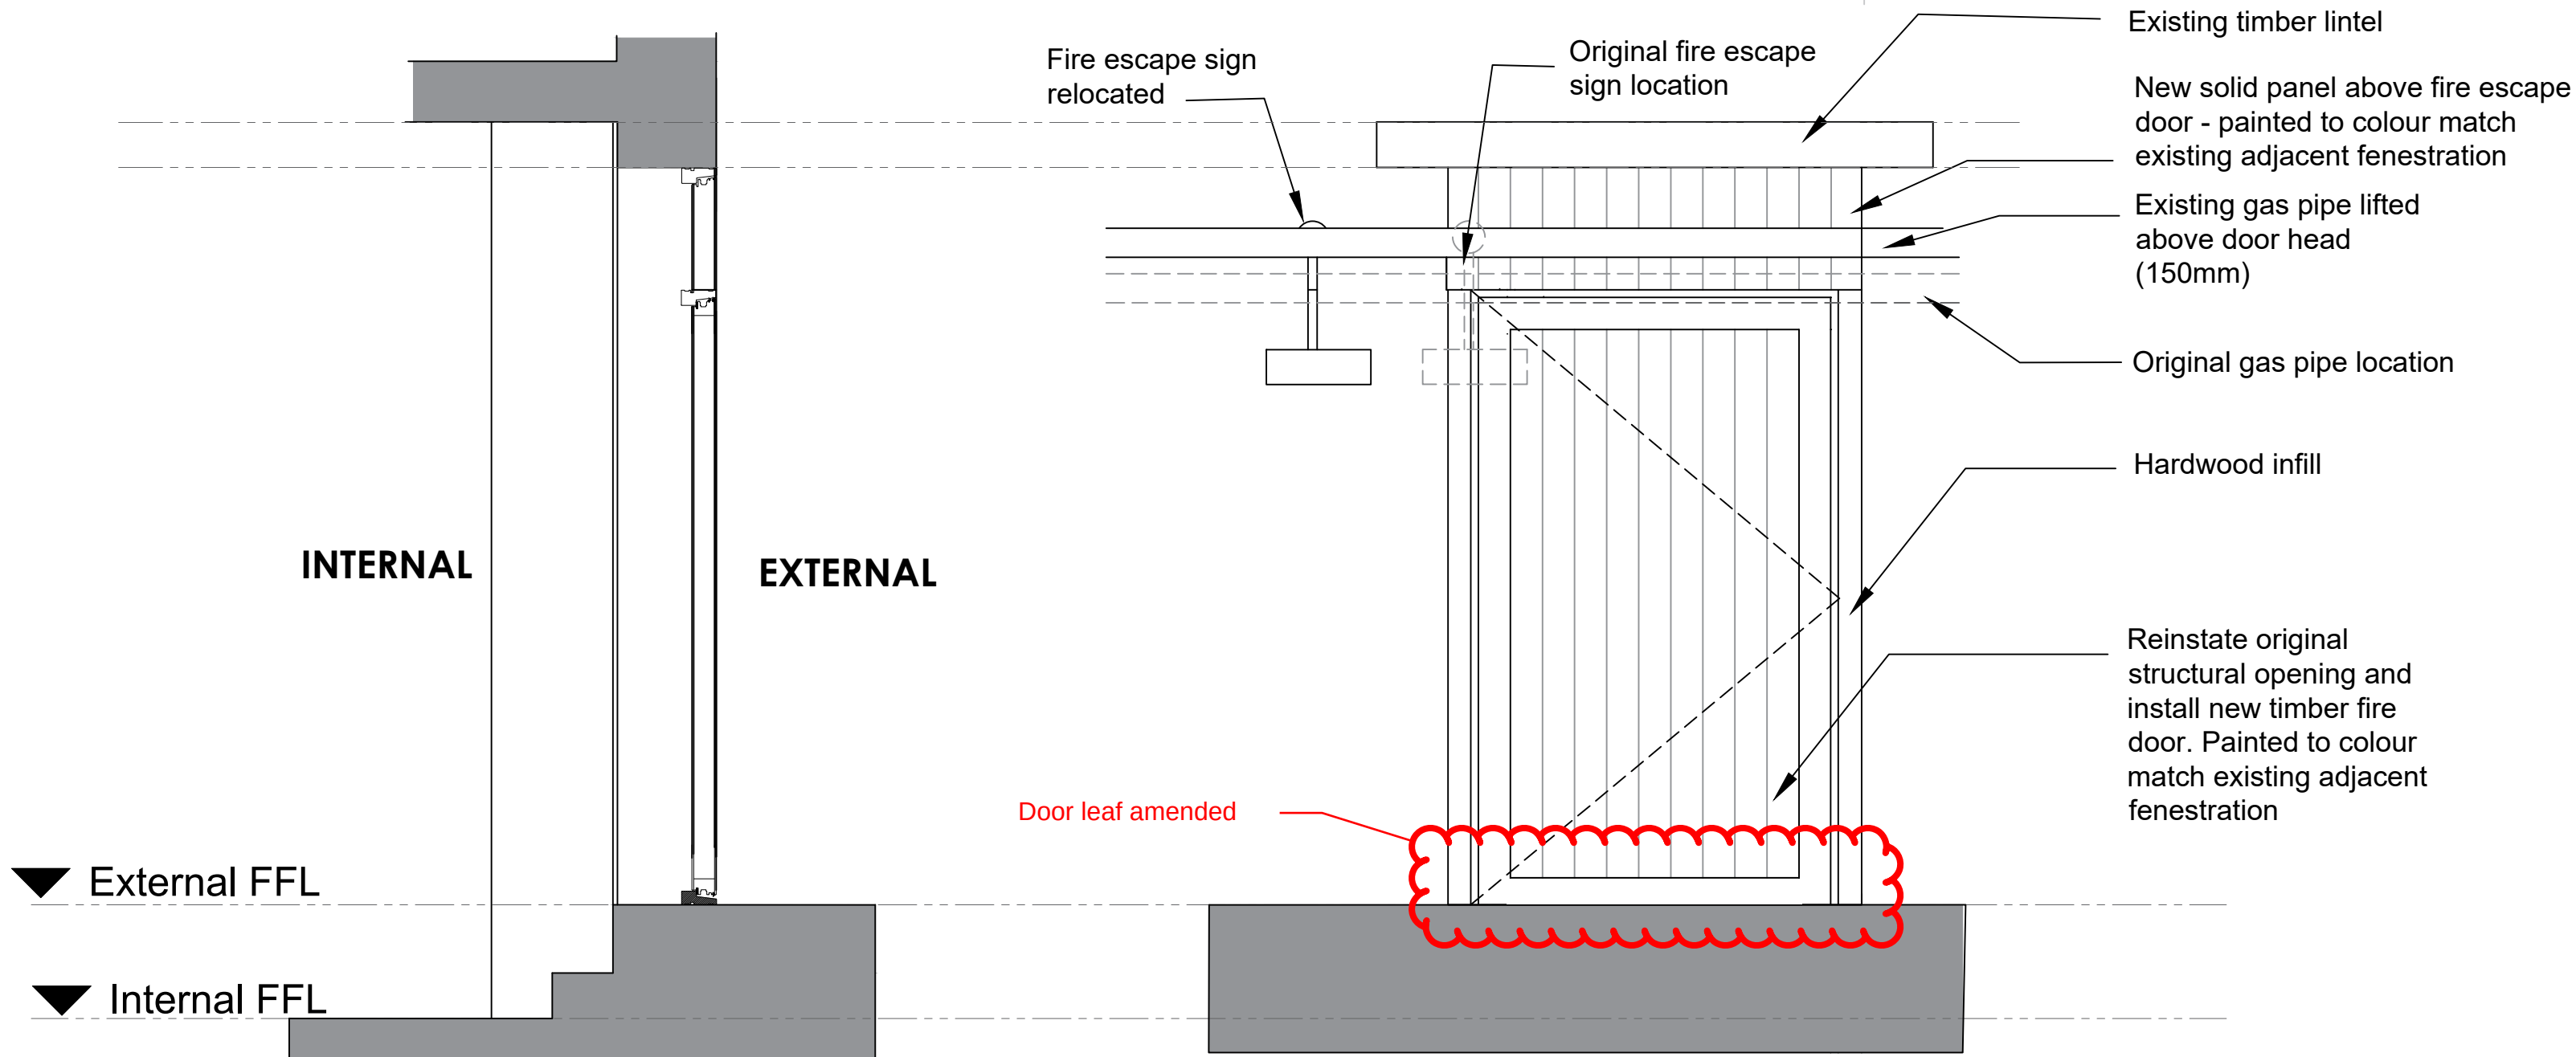


7 Proposed Fire Door - Section
1 : 20

8 Proposed Fire Door - Elevation
1 : 20

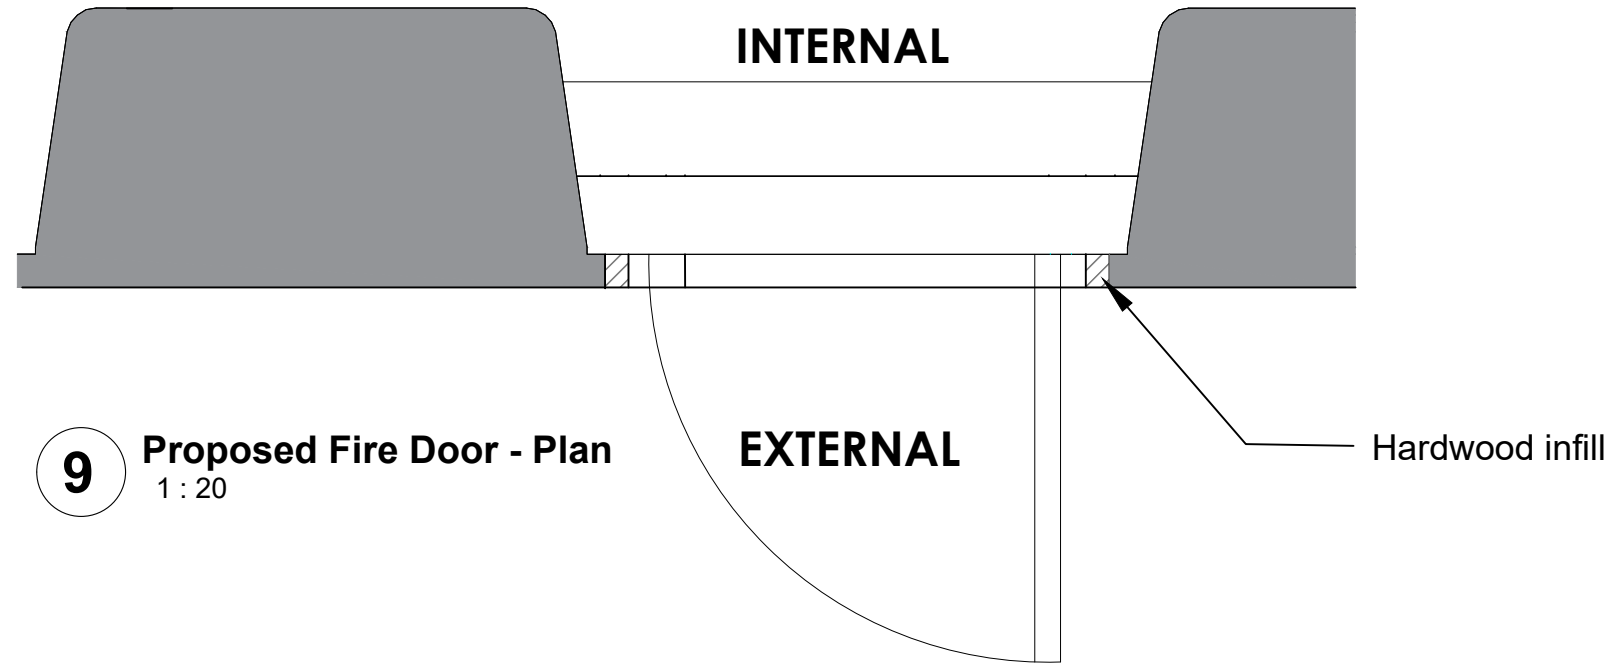

9 Proposed Fire Door - Plan
1 : 20

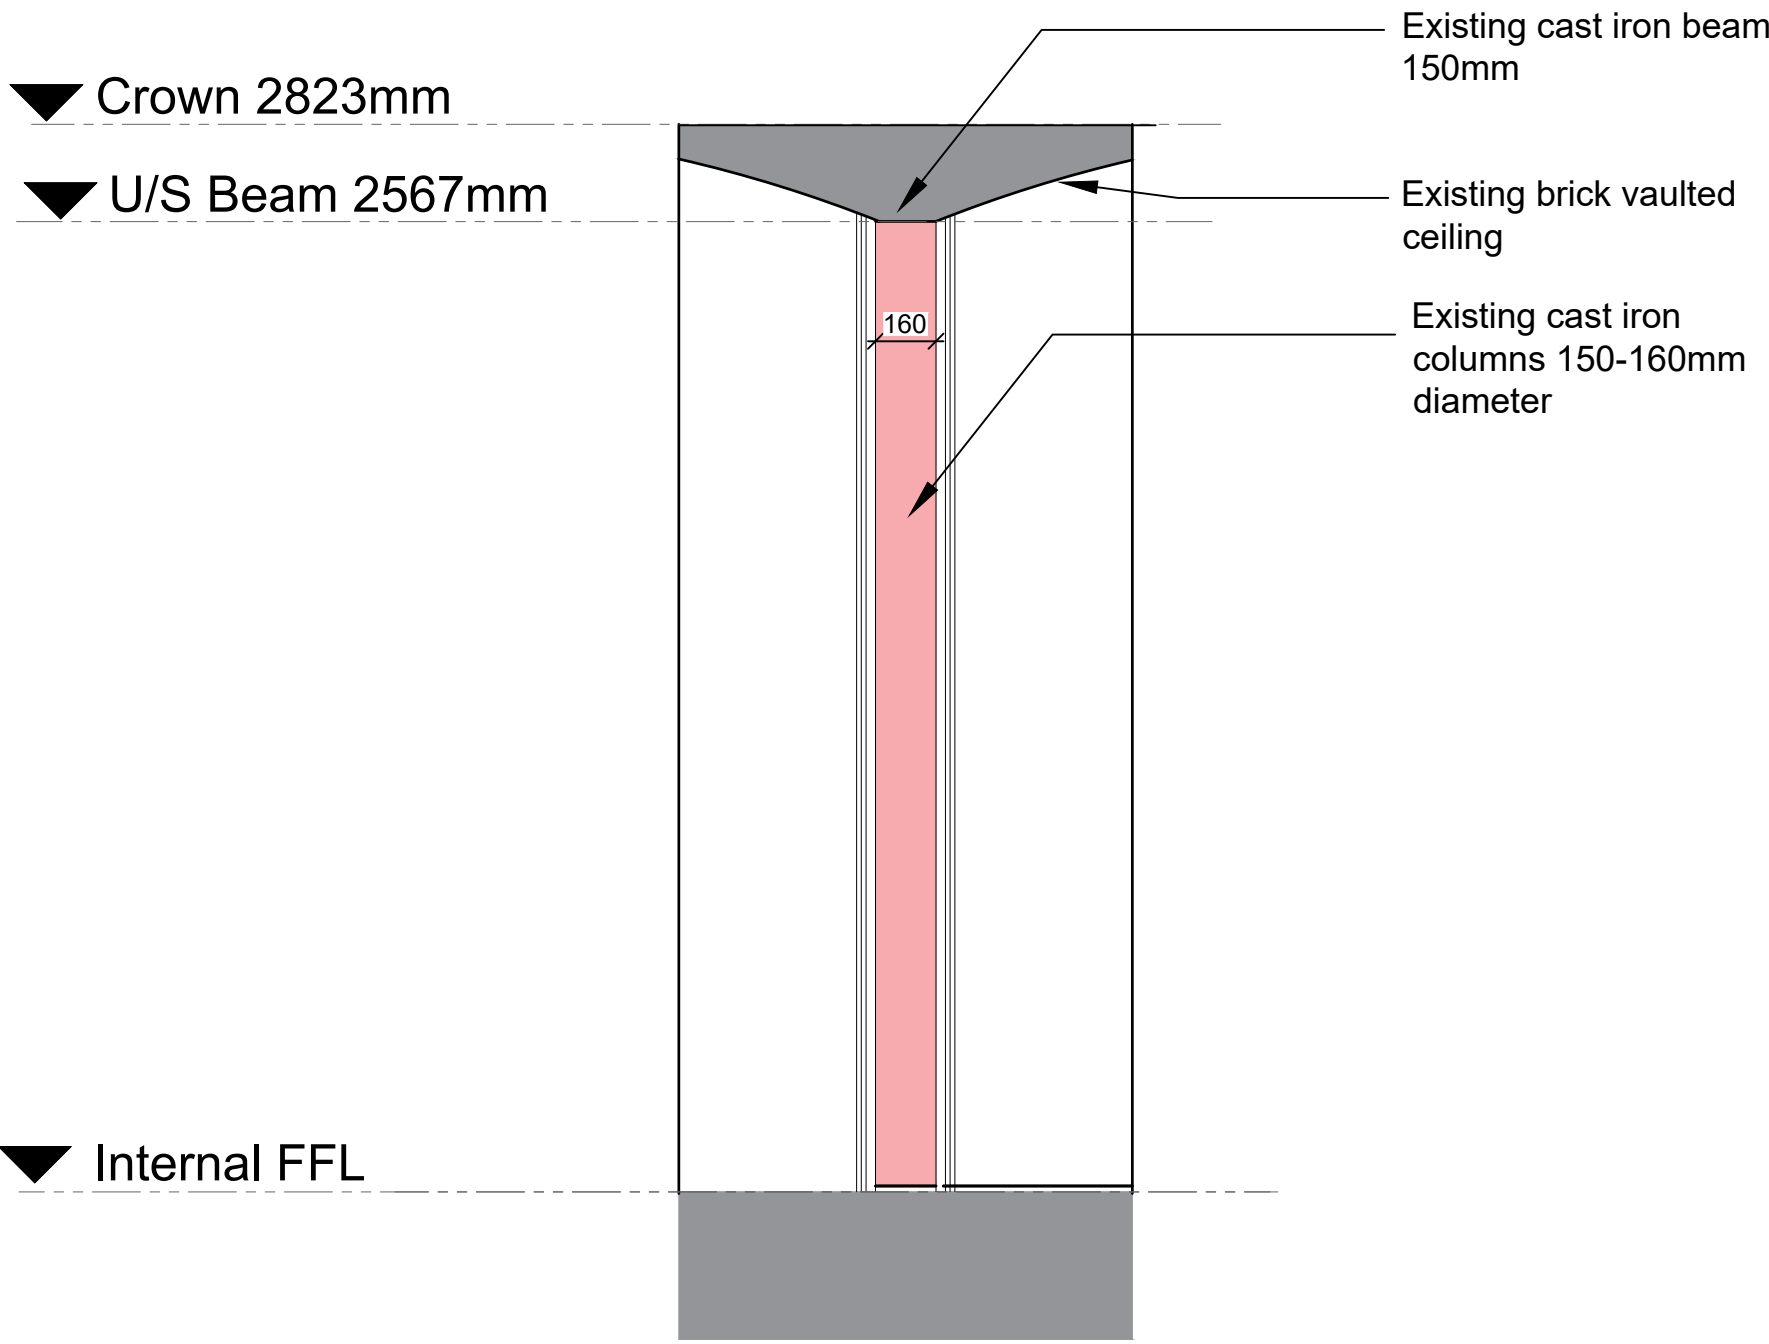

10 Proposed Partition Detail - Section
1 : 20

CARTWRIGHT
PICKARD

Client

AWOL Studios

Project

1050 | Hope Mill Ground Floor

Building Name

Hope Mill Ground Floor

Drawing Title

Proposed GA Information

Scale	Drawing Created
1 : 20 @ A1	Jun 25
Revision	
P03	

Drawing No.

1050-CPA-ZZ-ZZ-DR-A-0203

Manchester Office
Unit 310 Ducie House
Ducie Street
Manchester M1 2JW
Tel 0161 944 7444

cartwrightpickard.com
© Cartwright Pickard Architects Ltd.