



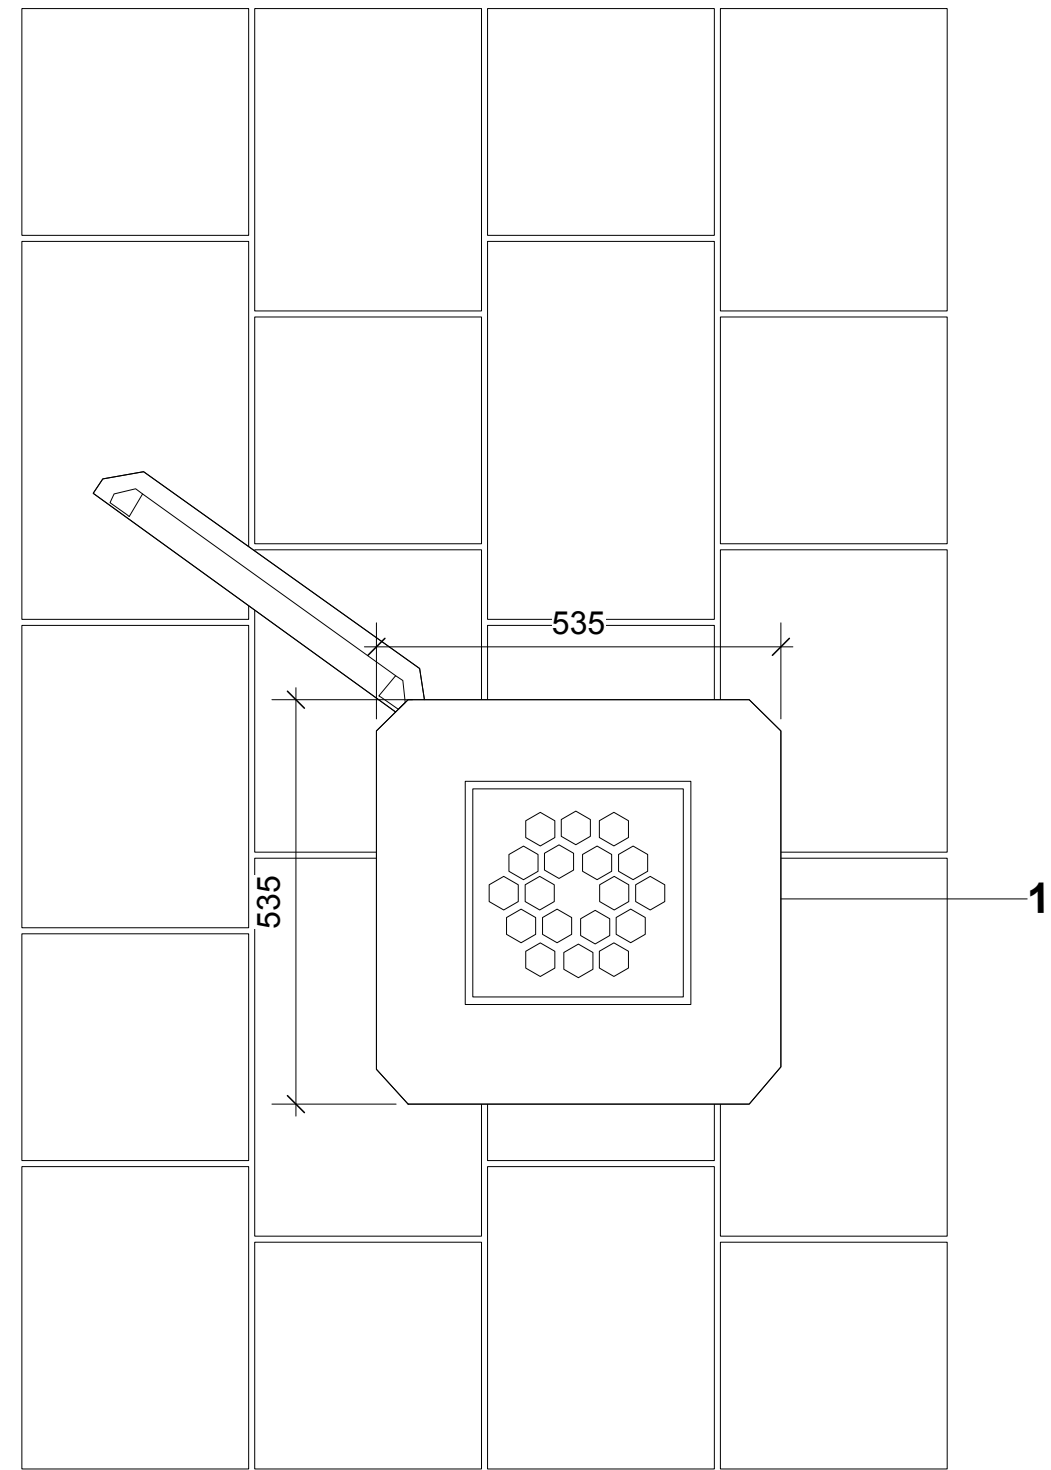

1 Manchester Wybone Litter Bin: Plan View
Scale: 1:10

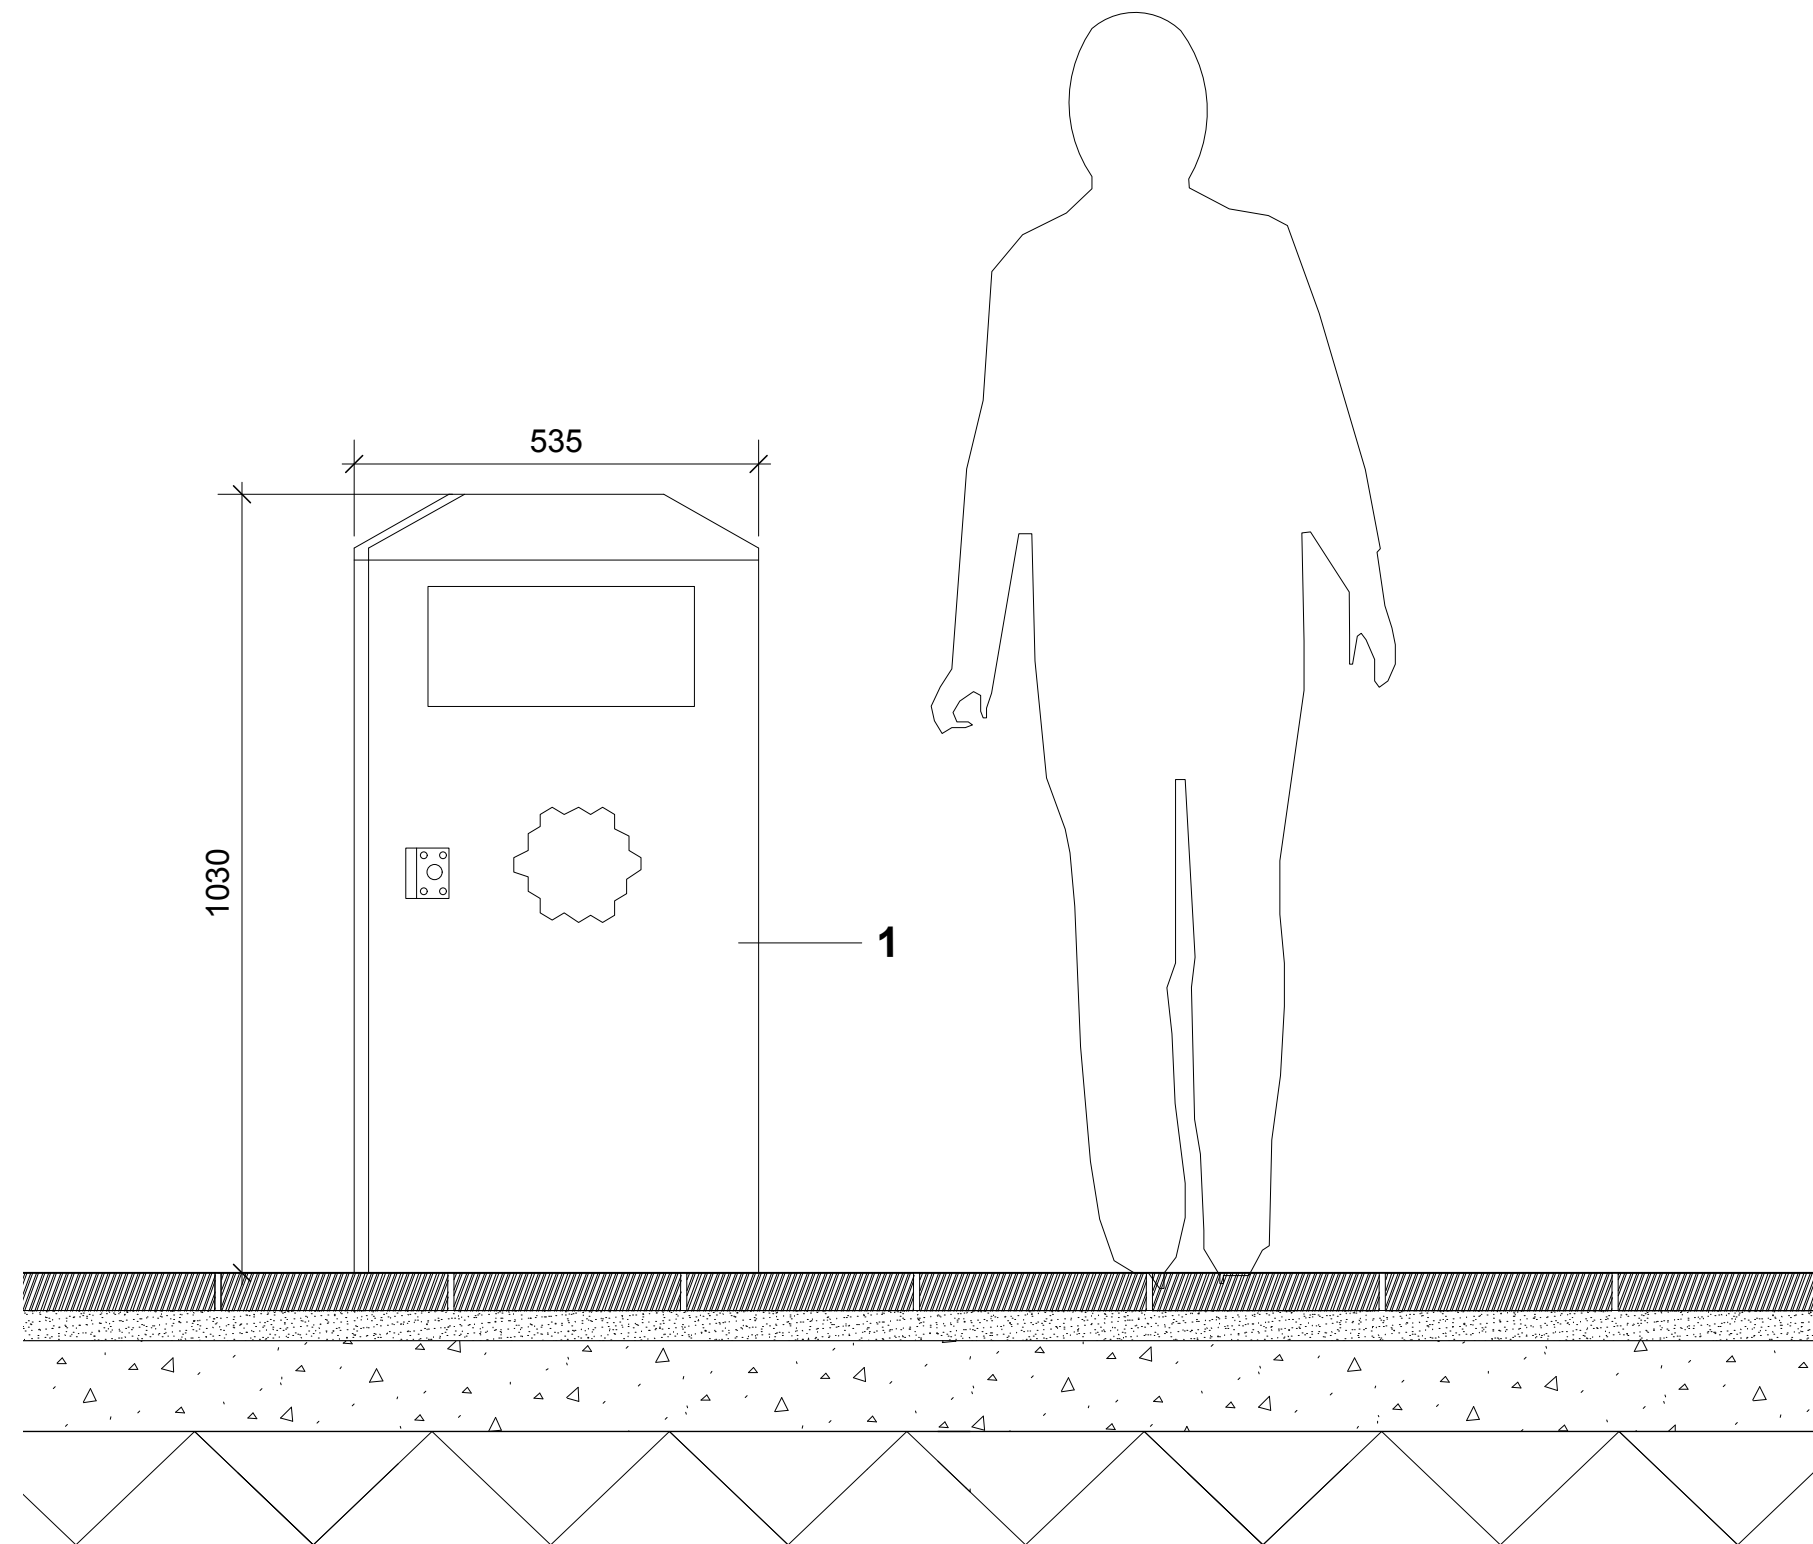

2 Manchester Wybone Litter Bin: Plan View
Scale: 1:10



Precedent Images - Illustrative only

THIS DRAWING IS COPYRIGHT PROTECTED AND MAY NOT BE REPRODUCED IN WHOLE OR PART WITHOUT WRITTEN PERMISSION FROM THE OWNER.
© Planit I.E. Environmental Limited

NOTES:
1. Do not scale from this drawing.
2. Do not scale to other drawings.
3. All dimensions are in millimetres unless otherwise stated.
4. All drawings are to be approved by the client.
5. The dimensions of all materials must be checked on site before being put out.
6. This drawing must be read with the relevant specification sheet and related drawings.
7. Details of construction and joining must be agreed on site.

KEY
1. Wybone LOT ONE- Litter Bins, with ashtray and bee mosaic artwork, Manchester City Council

Product reference: MLB/112
Materials: Hot-dip Galvanised Steel
Finish: Powder coated in Gloss Black
Dimensions: 1030mm (H) x 535mm (W) x 535mm (D), door raised by additional 5mm from base.
Capacity: 112 Litres
Fixing: Free-standing
(t): +44 (0)1226 352333
(e): kerrylaw@wybone.co.uk

Refer to specification clause Q50 240A

Revision Notes:

1. Construction Issue

C01	01/04/21	Construction Issue	SR	MS
04	26/02/21	Stage 4 Issue (Re-Coordination)	SR	MS
03	06/09/19	Planning Issue	SR	MS
02	26/07/19	Stage 4 Issue	SR	MS
01	29/05/19	Stage 3+ Issue	SR	MS

Revision	Date	Description	Drawn	Apprvd.
----------	------	-------------	-------	---------

Planit I.E. Limited
E: info@planit-ie.com W: planit-ie.com
MANCHESTER
2 Back Grafton St., Altrincham, WA14 1DY
T: 0161 928 9281
LONDON
Unit 6 Waterside, 44-48 Wharf Road, London, N1 7UX
T: 0207 253 5678
LIVERPOOL
Tempest 5.3, 12 Tithebarn Street, Liverpool, L2 2DT
T: 0151 363 1230

Client Manchester City Council

Project Our Town Hall

Drg Title Litter Bin Detail

Created on 29.05.19 Created by AD Approved by MS/KR

Scale 1:10 Size A1 Workstage Stage 5

Drg No. OTH-PLA-EE-ES-DWG-L-7005 Suitability S4 Revision C01

© Planit I.E. Limited