



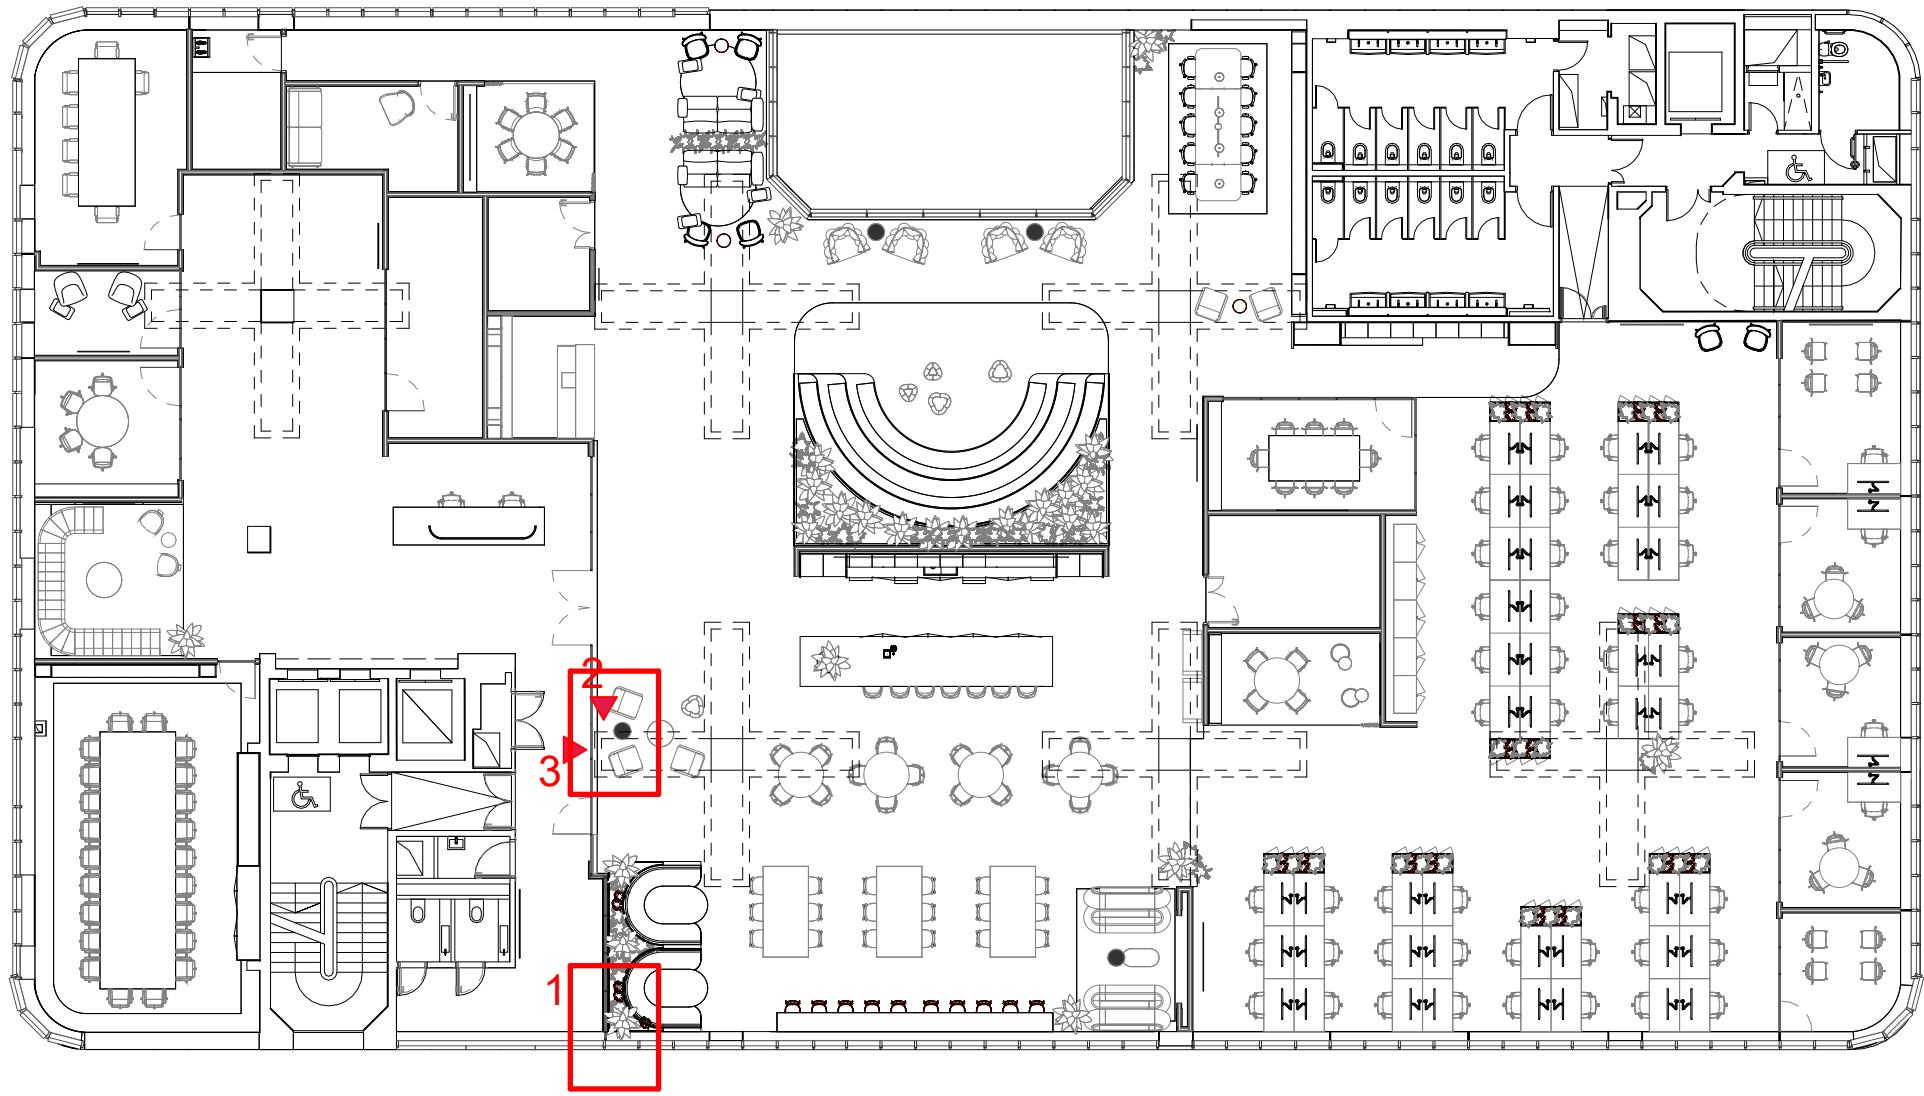


4th Floor - Partial Detail Plan 1

Scale 1 : 200

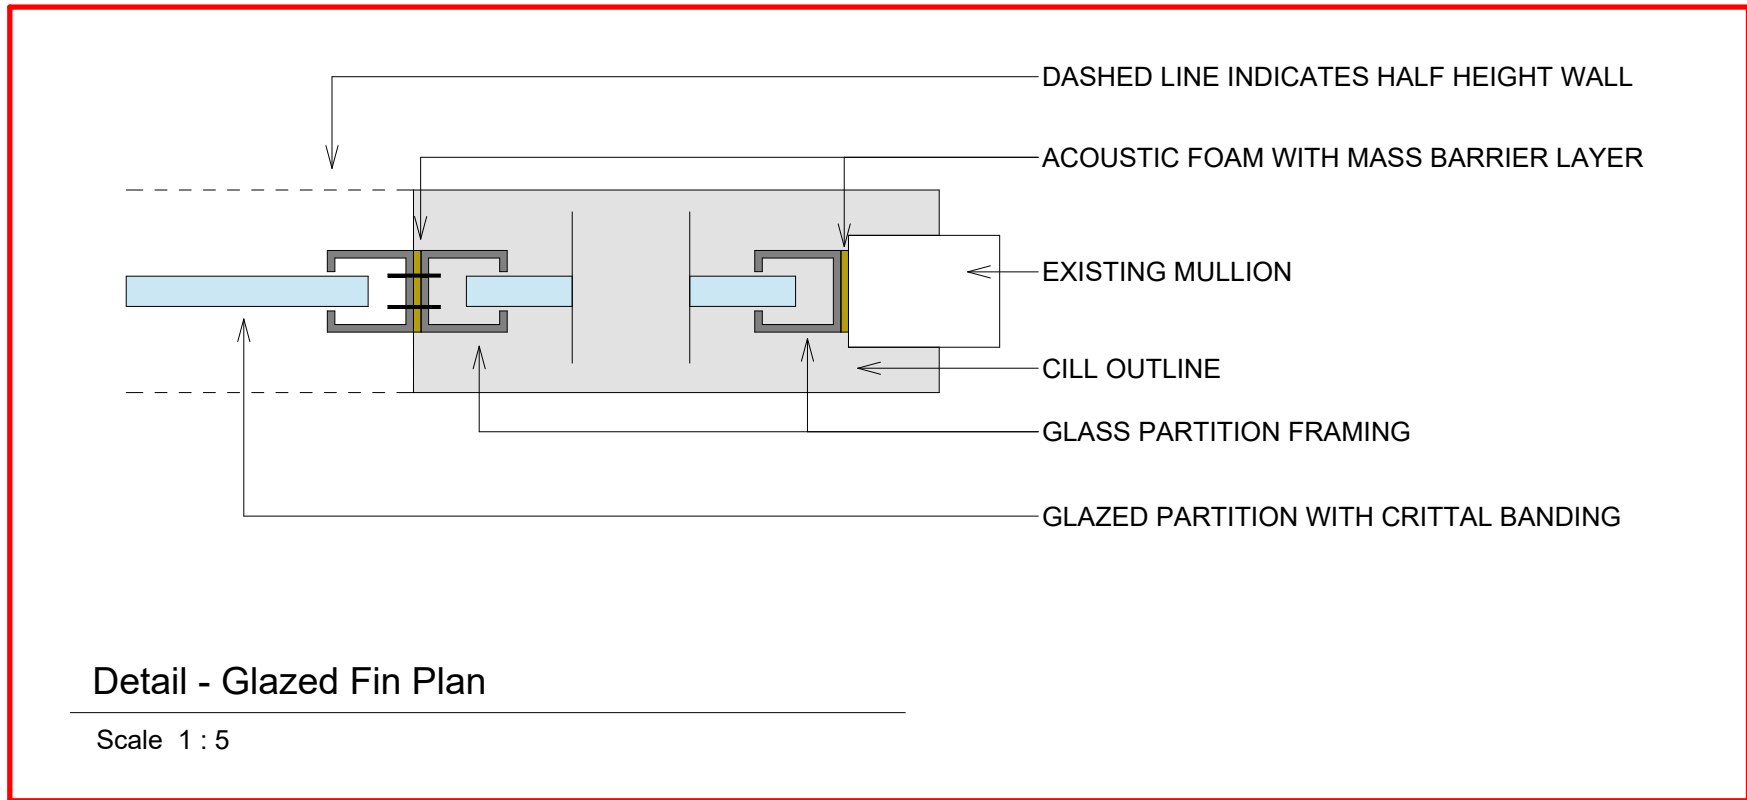


Detail - Glazed Fin Plan

Scale 1 : 5

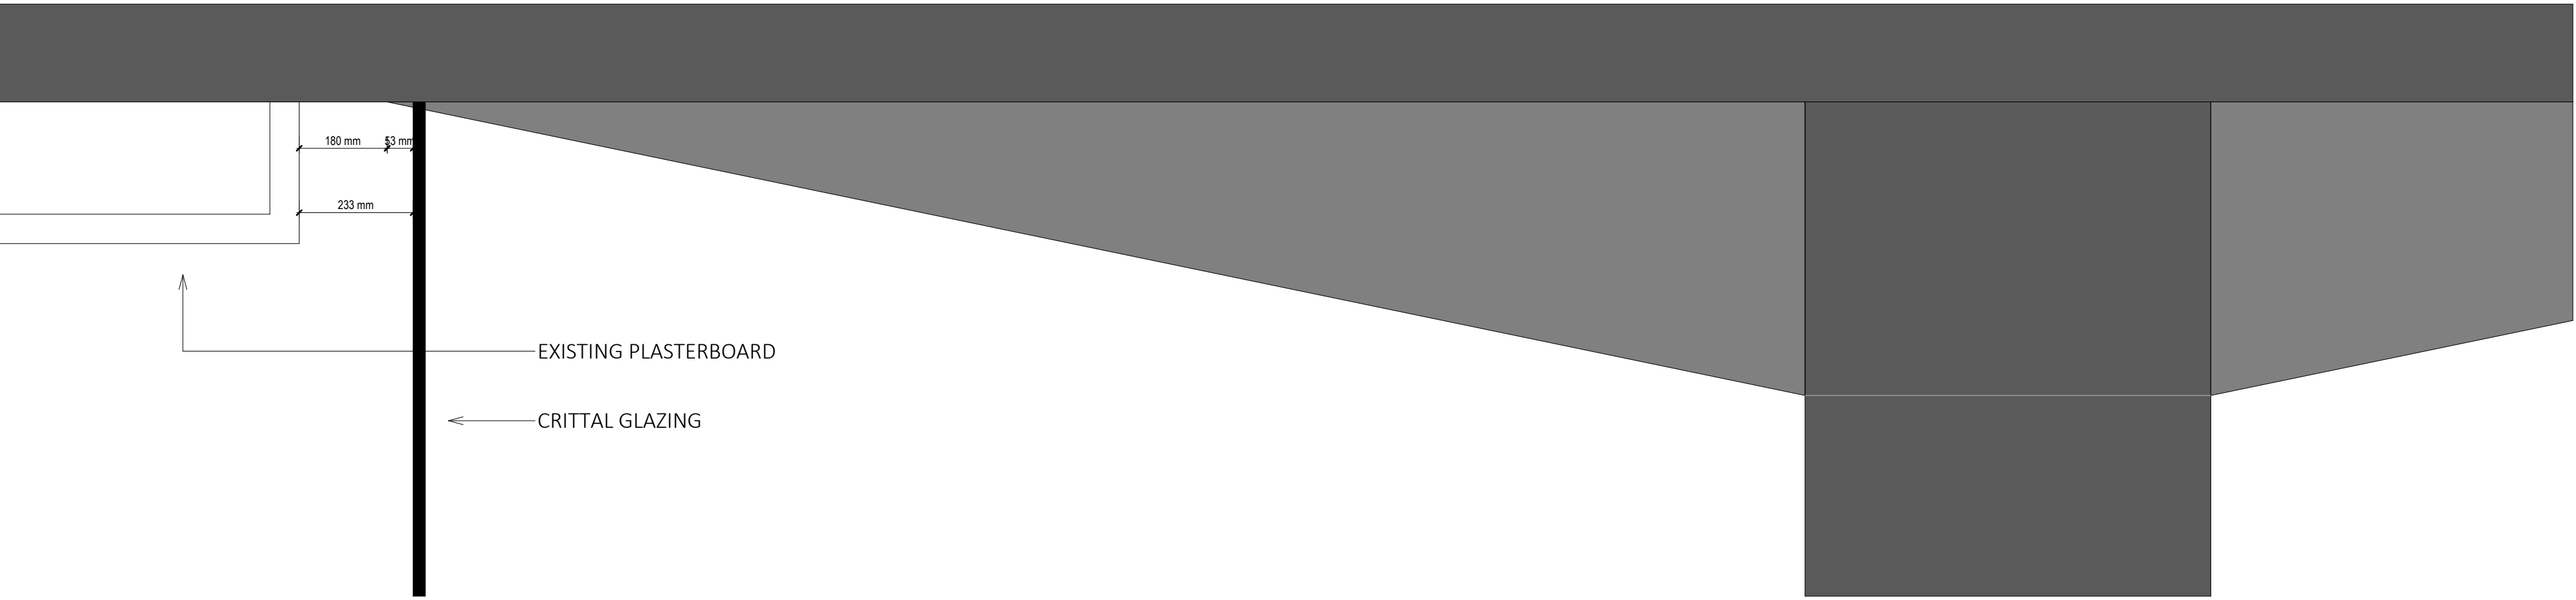


Column Detail 2

Scale 1 : 10

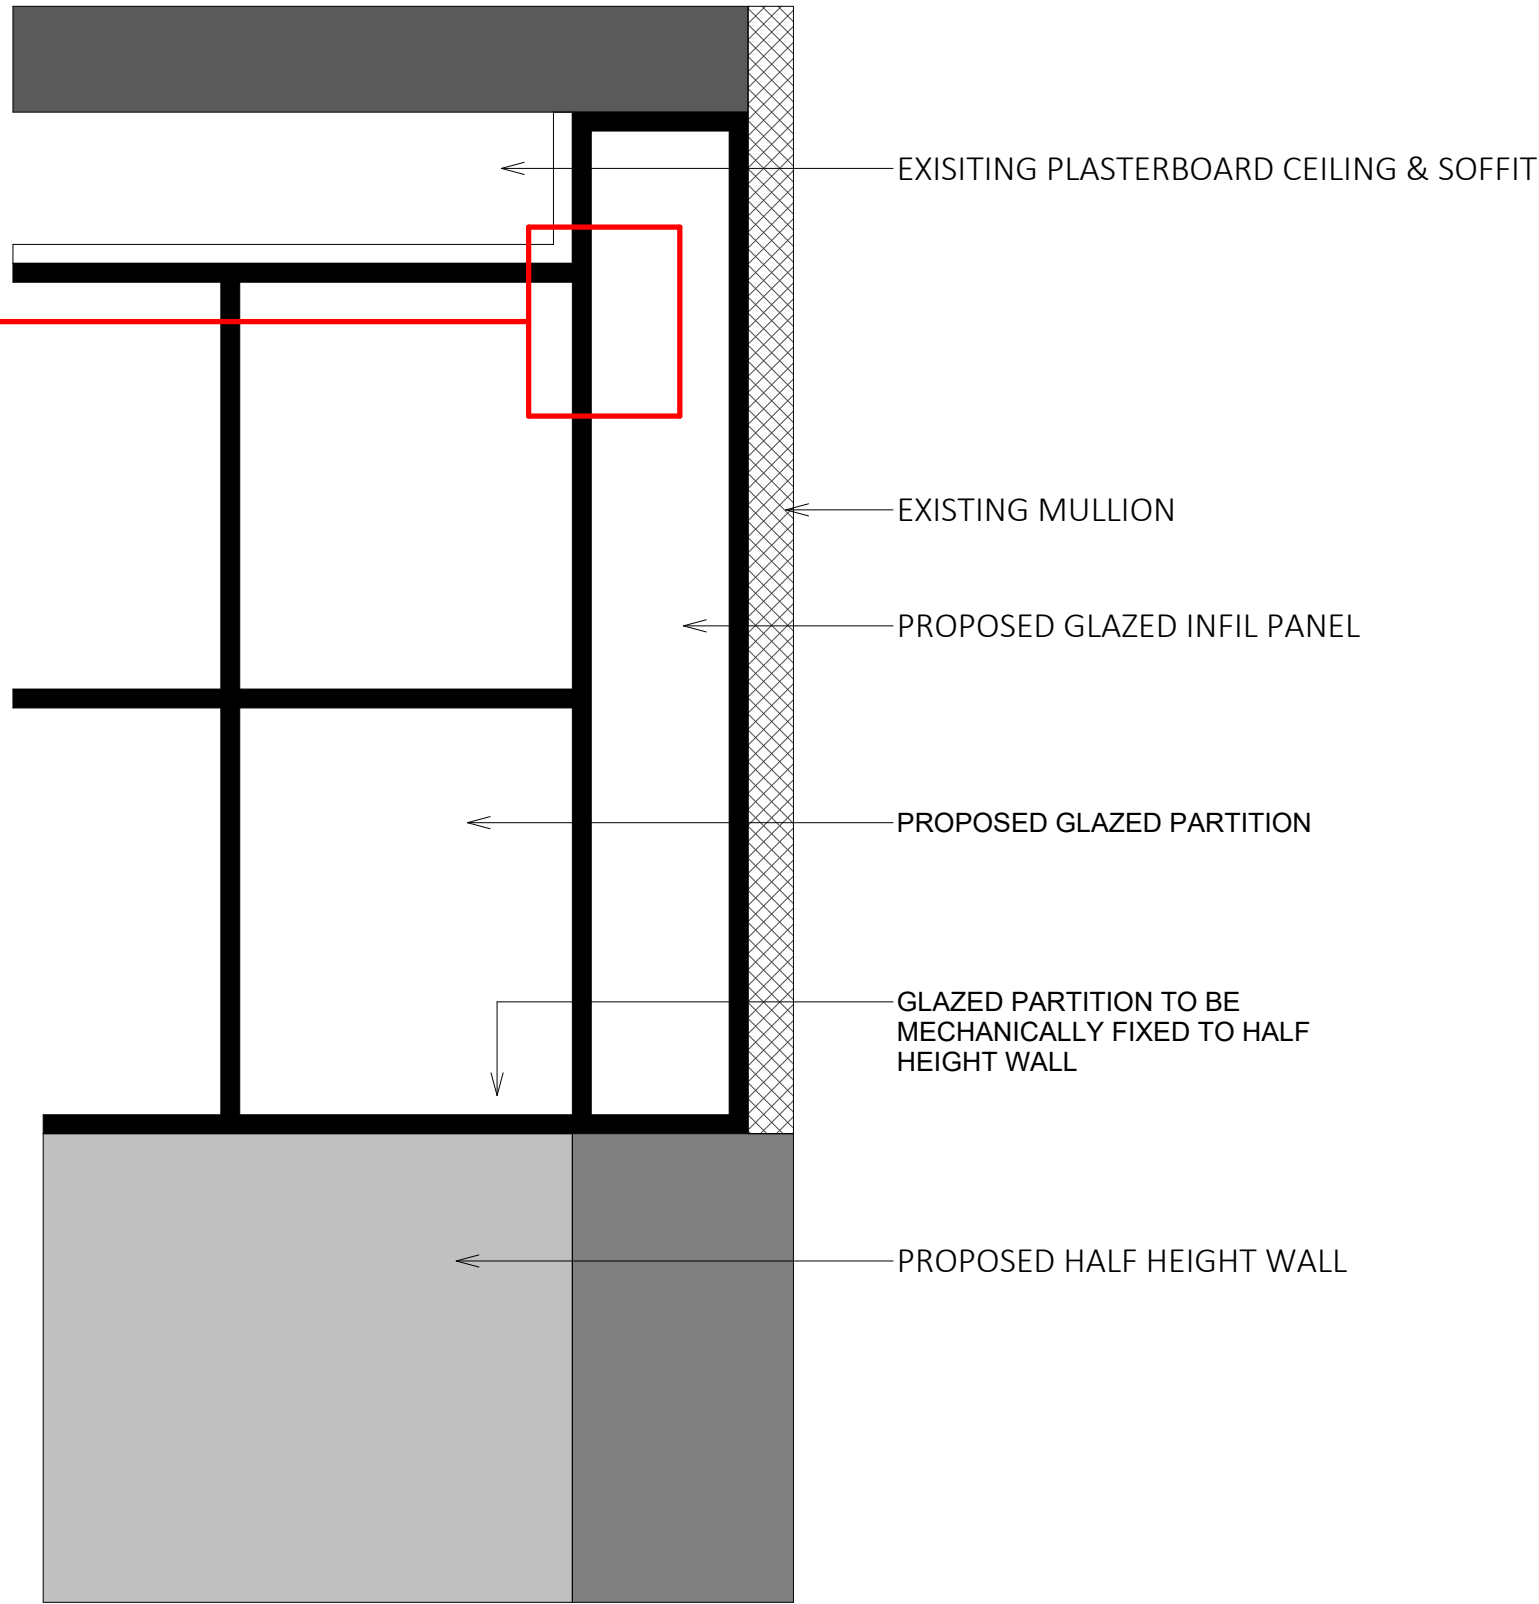

Glazed Partition 1

Scale 1 : 10

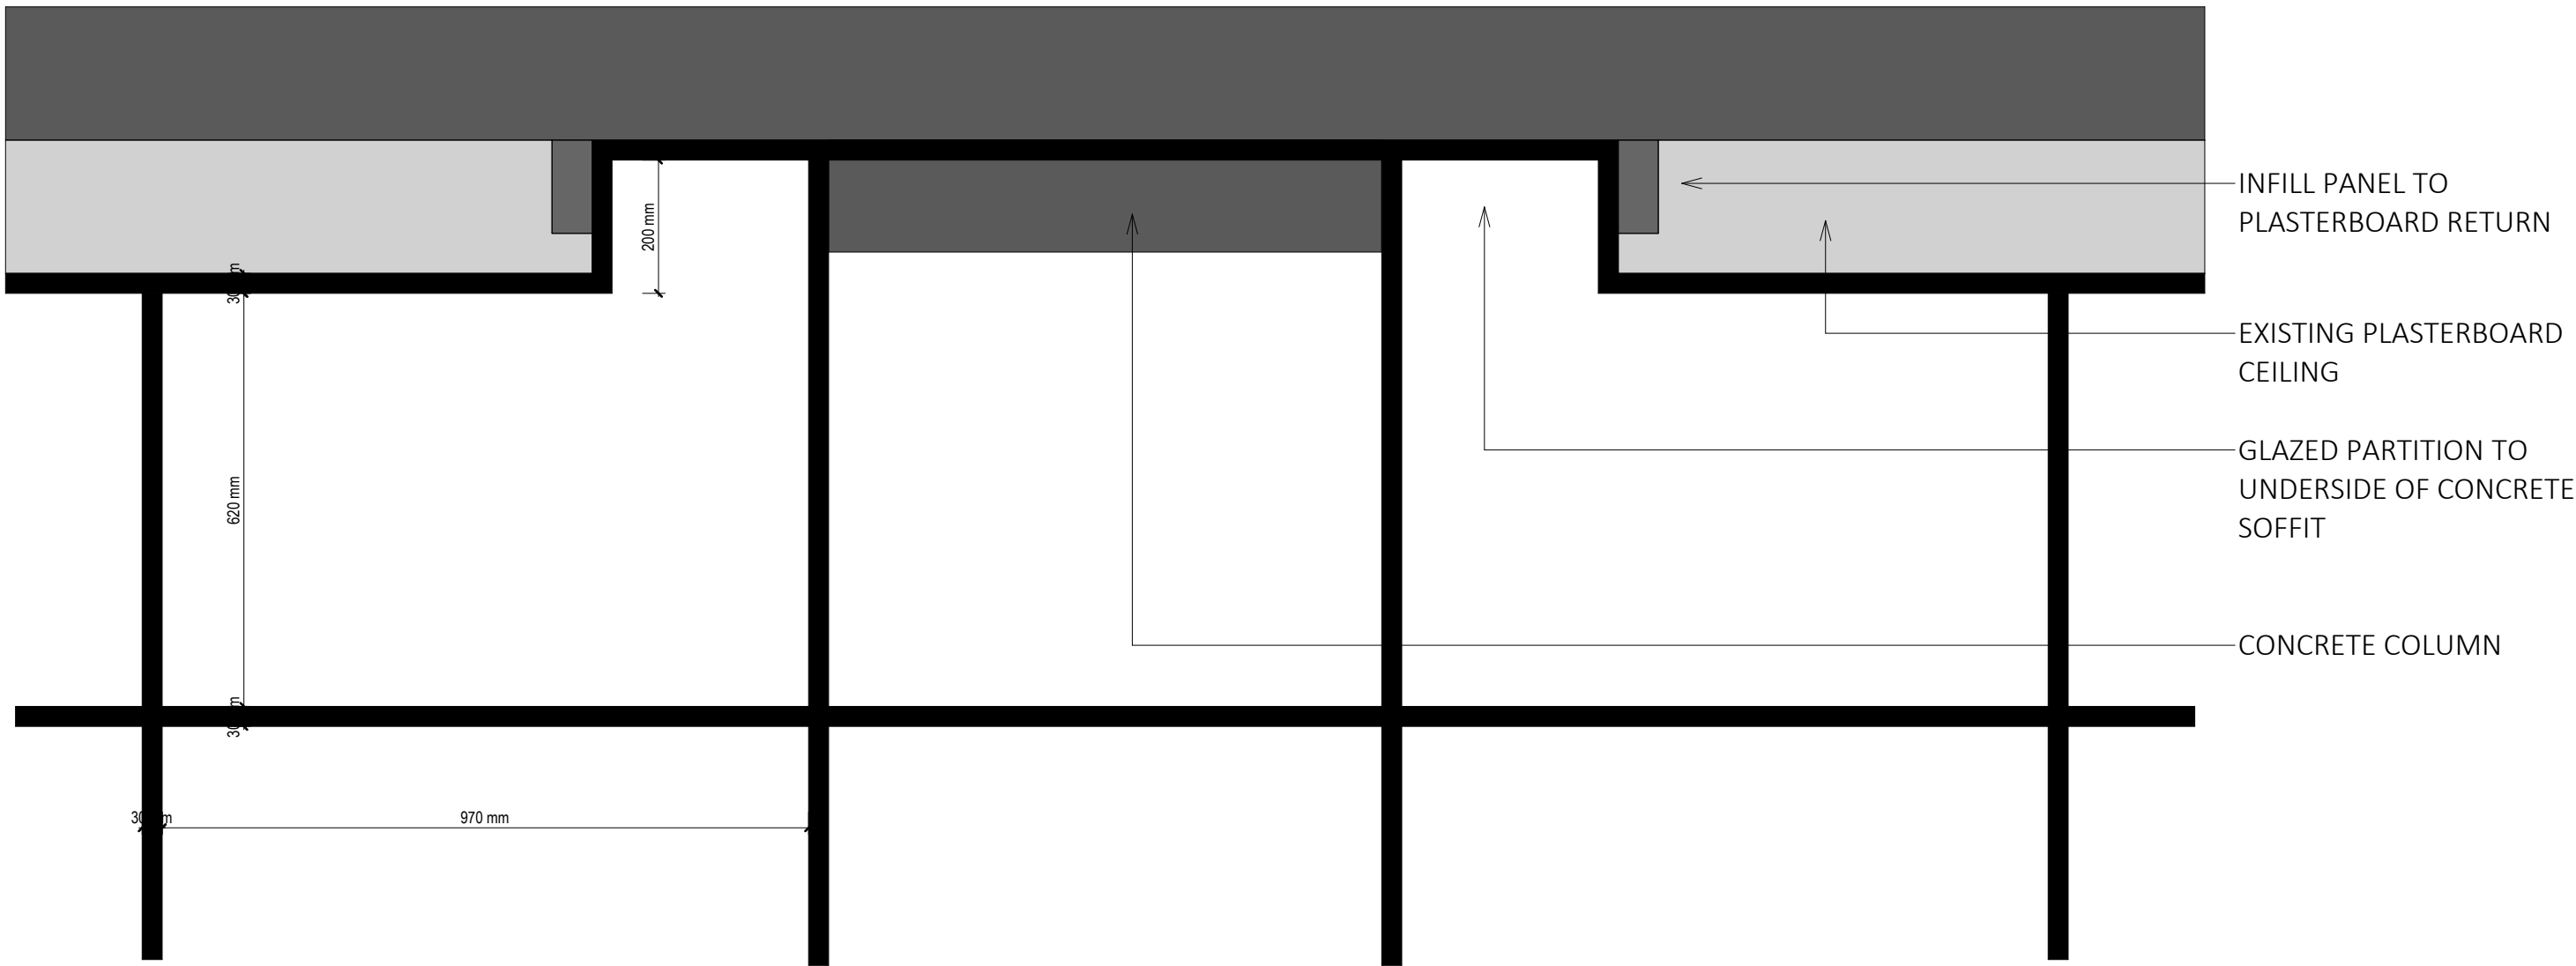

Column Detail 3

Scale 1 : 10

02	Added Detail	10/07/2025
01	Amended Details	02/06/2025
00	Stage 4 Issue	07/05/2025
REVISION No	DESCRIPTION	DATE



CLIENT

DF Capital

PROJECT

EXPRESS BUILDING - DFC

SHEET NAME

Proposed Coulmn Abutment Details 2

SCALE	PROJECT No	REVISION
As indicated	596133	02
SHEET No		

596133_2A091_SHT_PR_D01