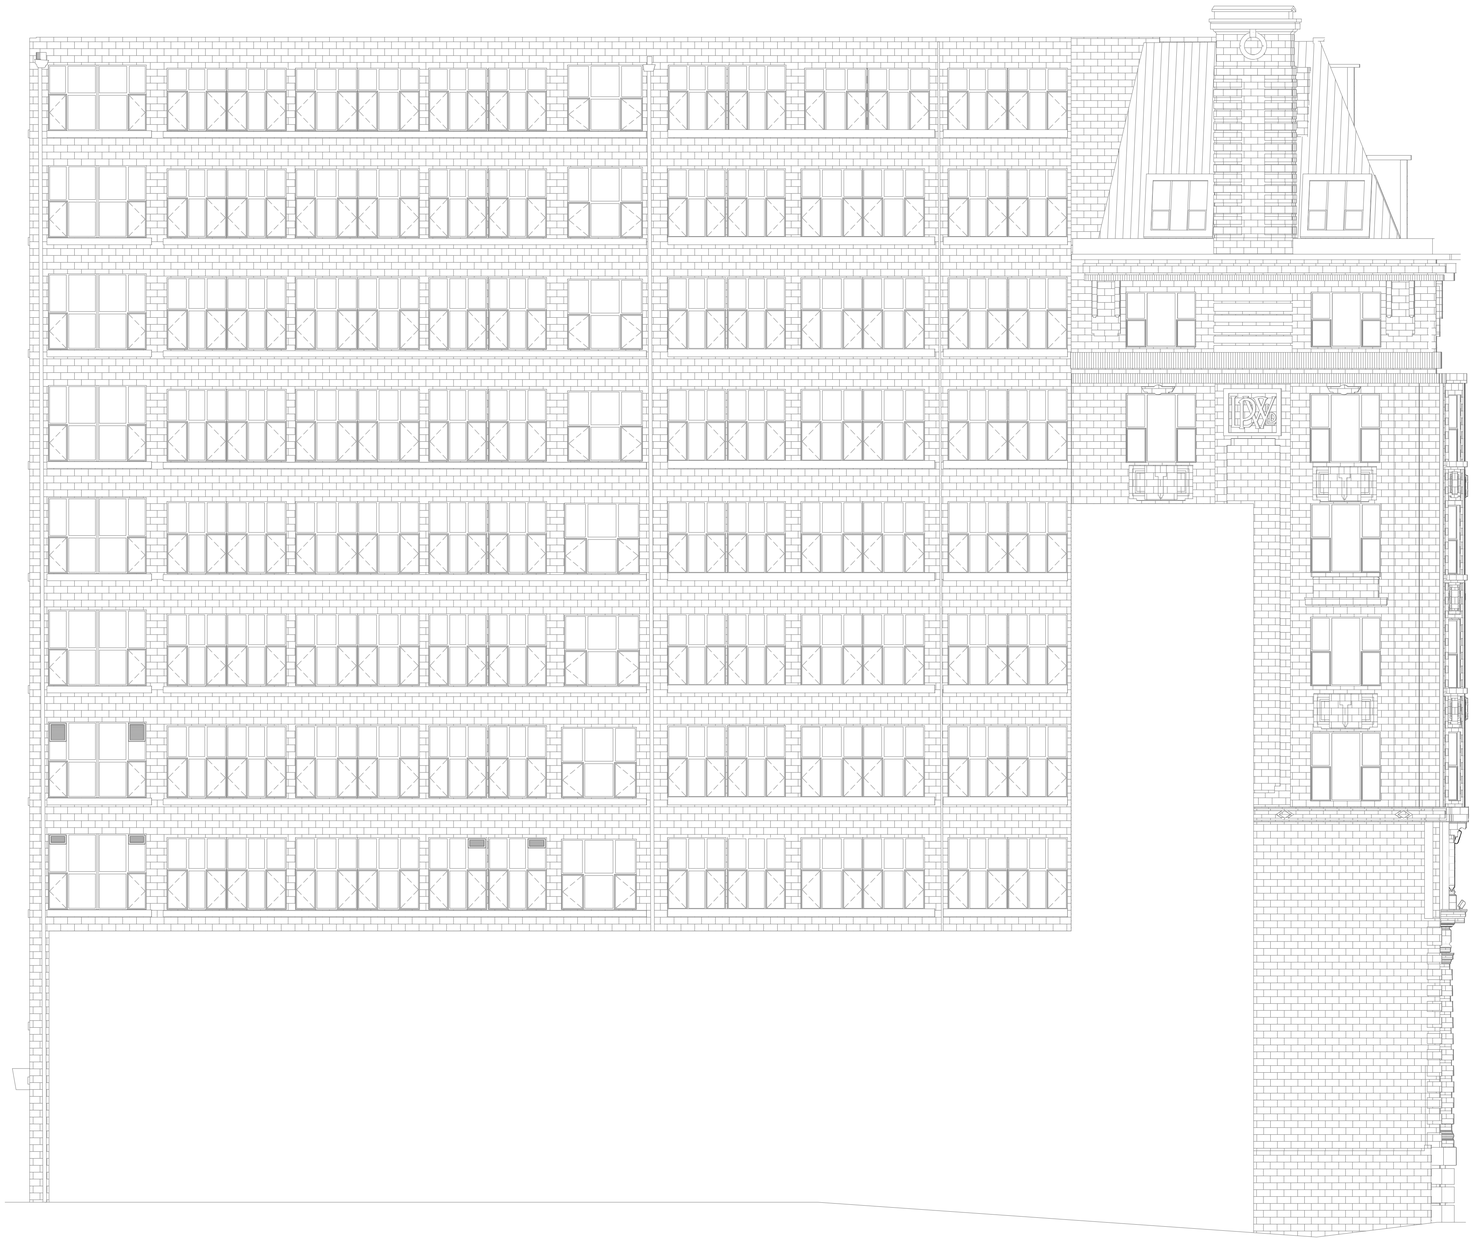


1 **PALACE SIDE**
1 : 100

- COLOURED LOUVRES REPRESENTS NEW PROPOSED LOCATION

- NON-COLOURED LOUVRES REPRESENTS EXISTING LOCATION TO BE REUSED.

Rev	Description	Date
A	FULL RELEASE	12/11/15

SUITE 5 VITA HOUSE
FISH QUAY
NORTH SHIELDS
NE30 1JA
T: 0191 257 2911
www.sitescanltd.com

SiteScan
Information to build on

PROJECT
BRIDGEWATER HOUSE, MANCHESTER

TITLE
PALACE SIDE ELEVATION

CLIENT
CORDING REAL ESTATE GROUP

DRAWN BY	CHECKED BY	DATE
JCM	NG	12/11/15

SCALE (@ A1)	PROJECT NUMBER
1 : 100	P15169

DRAWING NUMBER	REV
A104	A