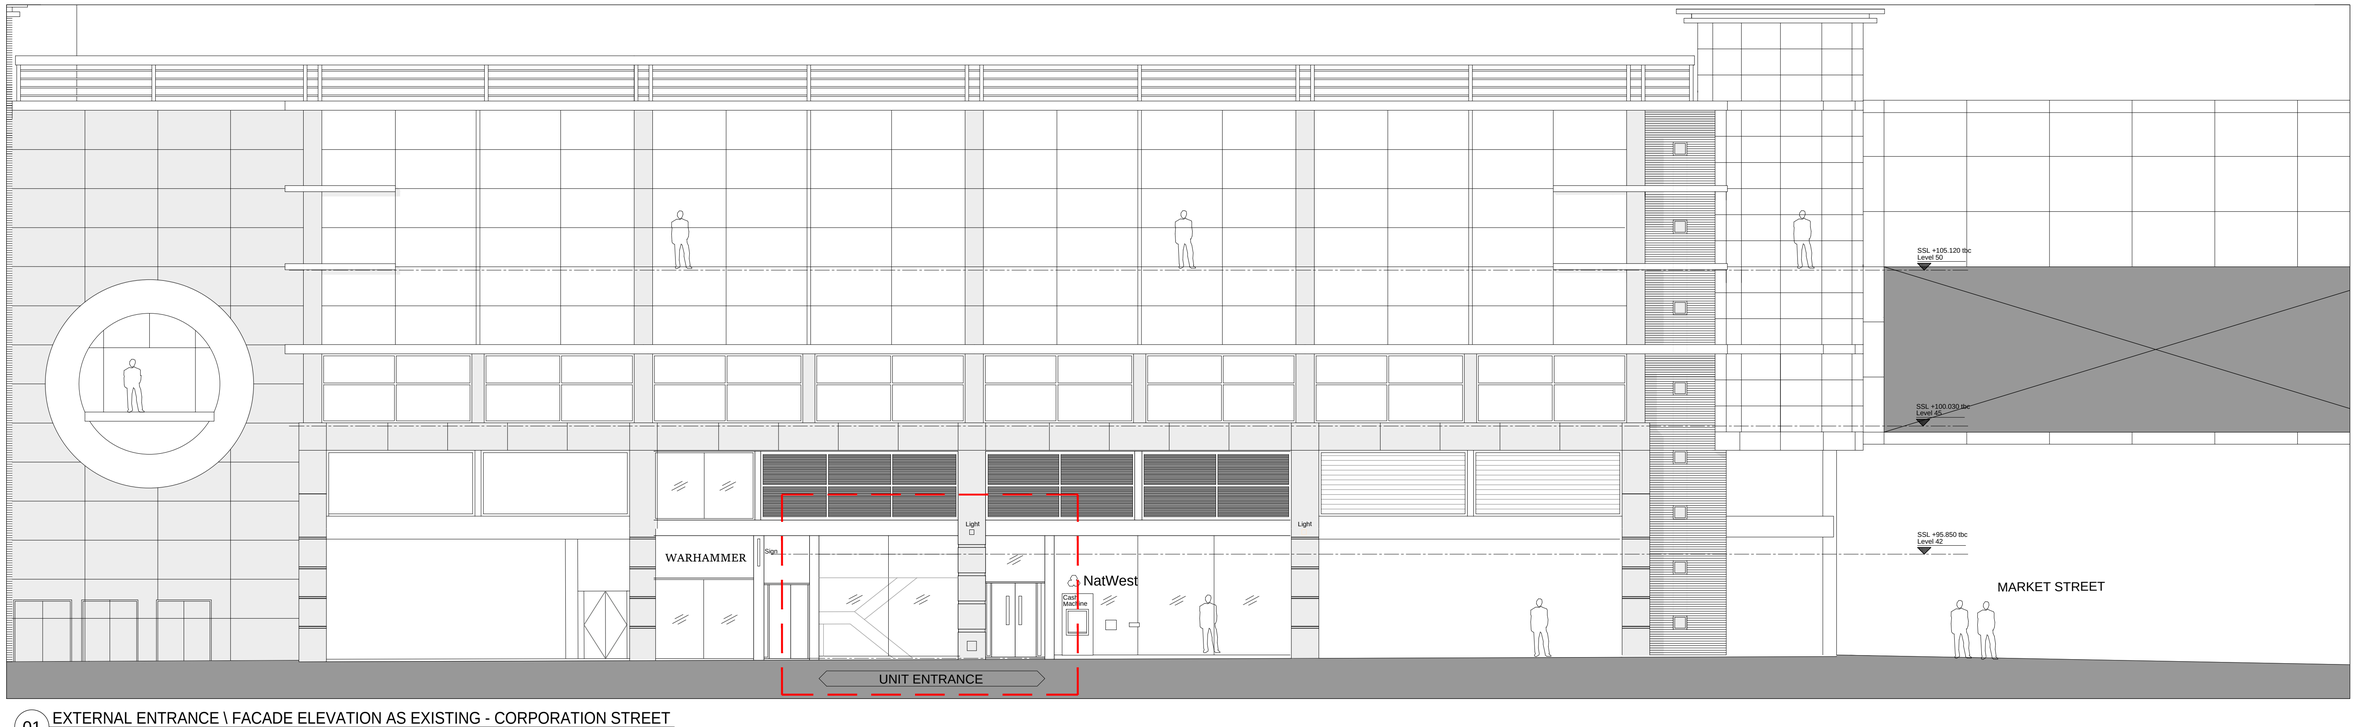

01 EXTERNAL ENTRANCE \ FACADE ELEVATION AS EXISTING - CORPORATION STREET
1:100

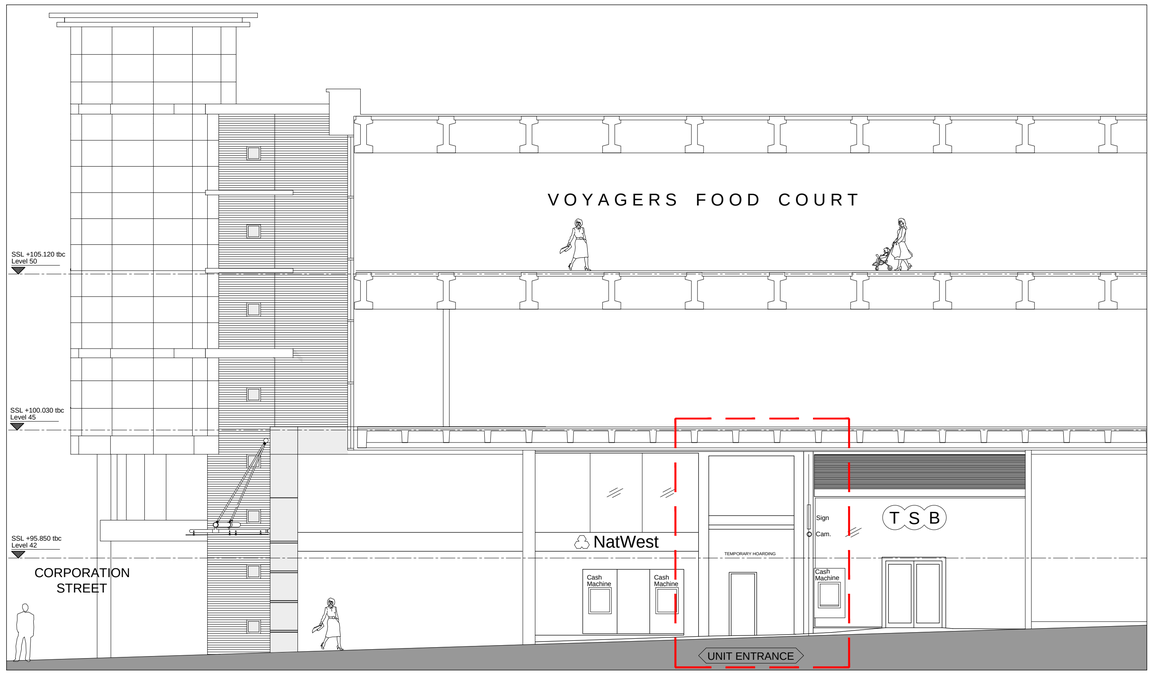

02 EXTERNAL ENTRANCE \ FACADE ELEVATION AS EXISTING - MARKET STREET
1:100

-- CORPORATION STREET ENTRANCE
N.T.S

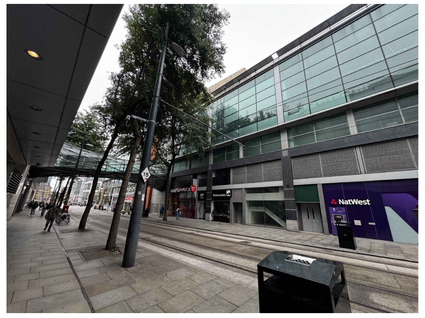

-- CORPORATION STREET ELEVATION (PART)
N.T.S

-- CORPORATION STREET ELEVATION (PART)
N.T.S

-- CORPORATION STREET \ MARKET STREET ROTUNDA
N.T.S

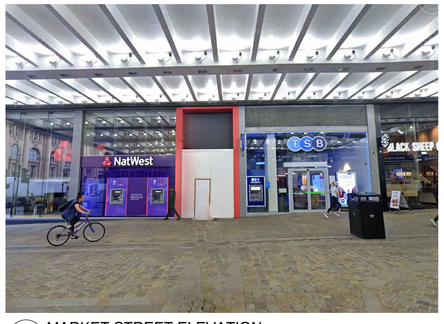

-- MARKET STREET ELEVATION
N.T.S

Dimensions to be verified on site.
Do not scale from drawing. Do not work from reduced scale drawings. Please refer to scale and sheet size as indicated.

This drawing is the property of INC Design Associates Ltd.

Copyright is reserved by them and the drawing is issued on the understanding that no copied, reproduced or disclosed to any unauthorised person without the prior consent in writing of INC Design Associates Ltd.

Rev.	Date	Revision	By	Checked
P00	22/09/25	Planning Issue	---	---

Consultant

INC DESIGN ASSOCIATES LTD
1 Dudley Court North, Waterfront Business Park, Merry Hill, West Midlands, DY5 1XP
T: 01384 573330 E: info@incdesign.net W: www.incdesign.net

Client

Project
XF - MANCHESTER
THE ARNDALE CENTRE

Drawing Title
EXTERNAL ENTRANCE \ FACADE ELEVATIONS AS EXISTING

Project Number 3089

Comp. File No.
p:\jobs\3089\3089 - xf gm - manchester\app file\18 - ~~planning\cad files\18 - 08001~~

Status
D4

Drawn by
SS

Checked by
-

Scale @A1
1:100

Date
22:09:2025

File Identifier
XF-INC-BA-EZ-DR-A-08001

Revision
P00

Purpose of Issue
PLANNING

Workflow Status

SCALE 1 : 100 — 0m 1m 2m 4m 6m 8m 10m
SCALE 1 : 1 — 0m 10mm 20mm 40mm 60mm 80mm 100mm