



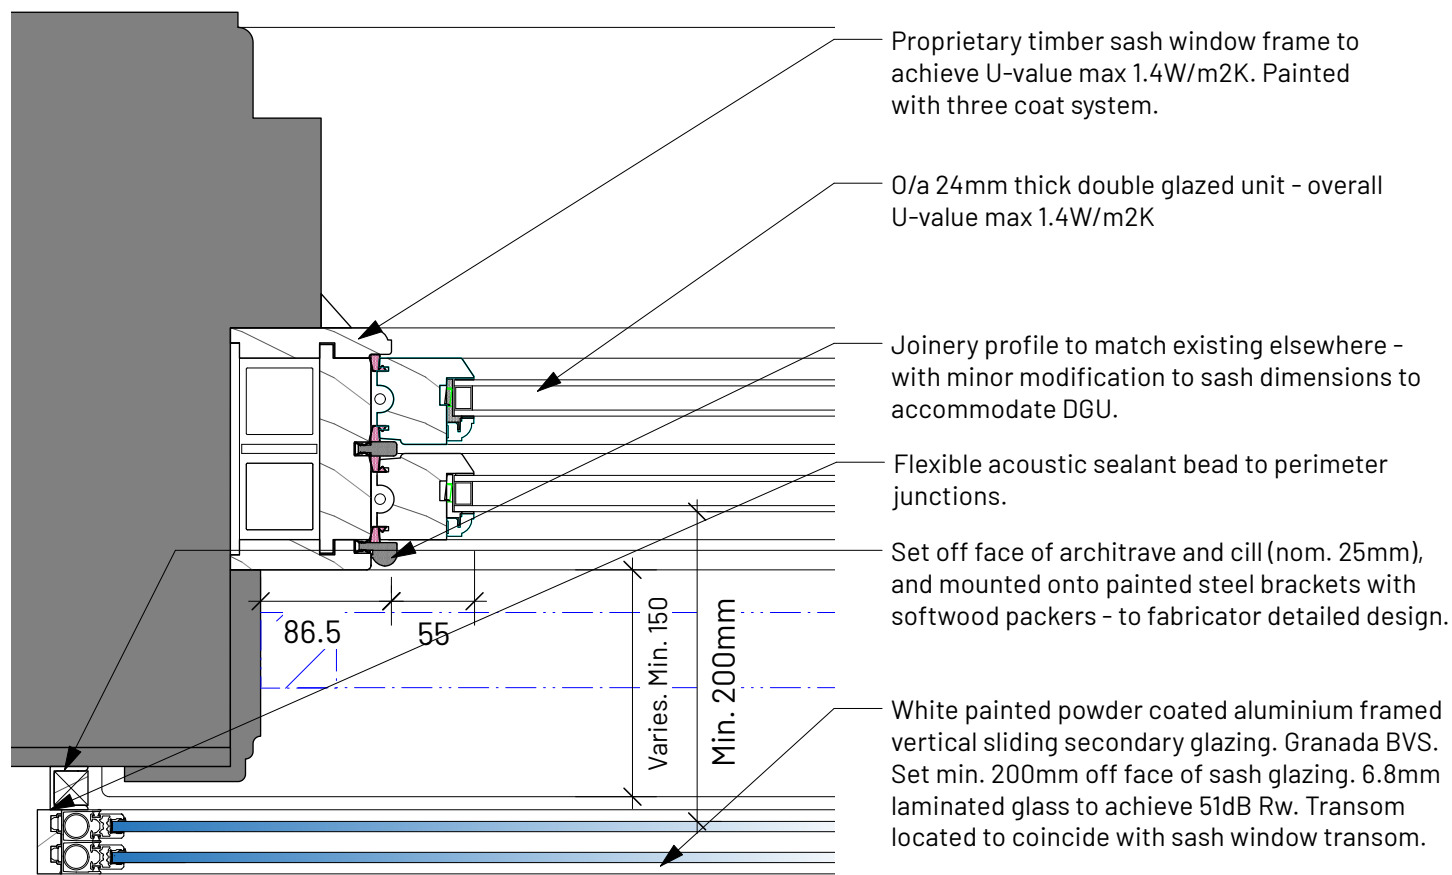


1

Typical Window Reveal - Replacement Sash and Secondary Glazing
Scale: 1:5

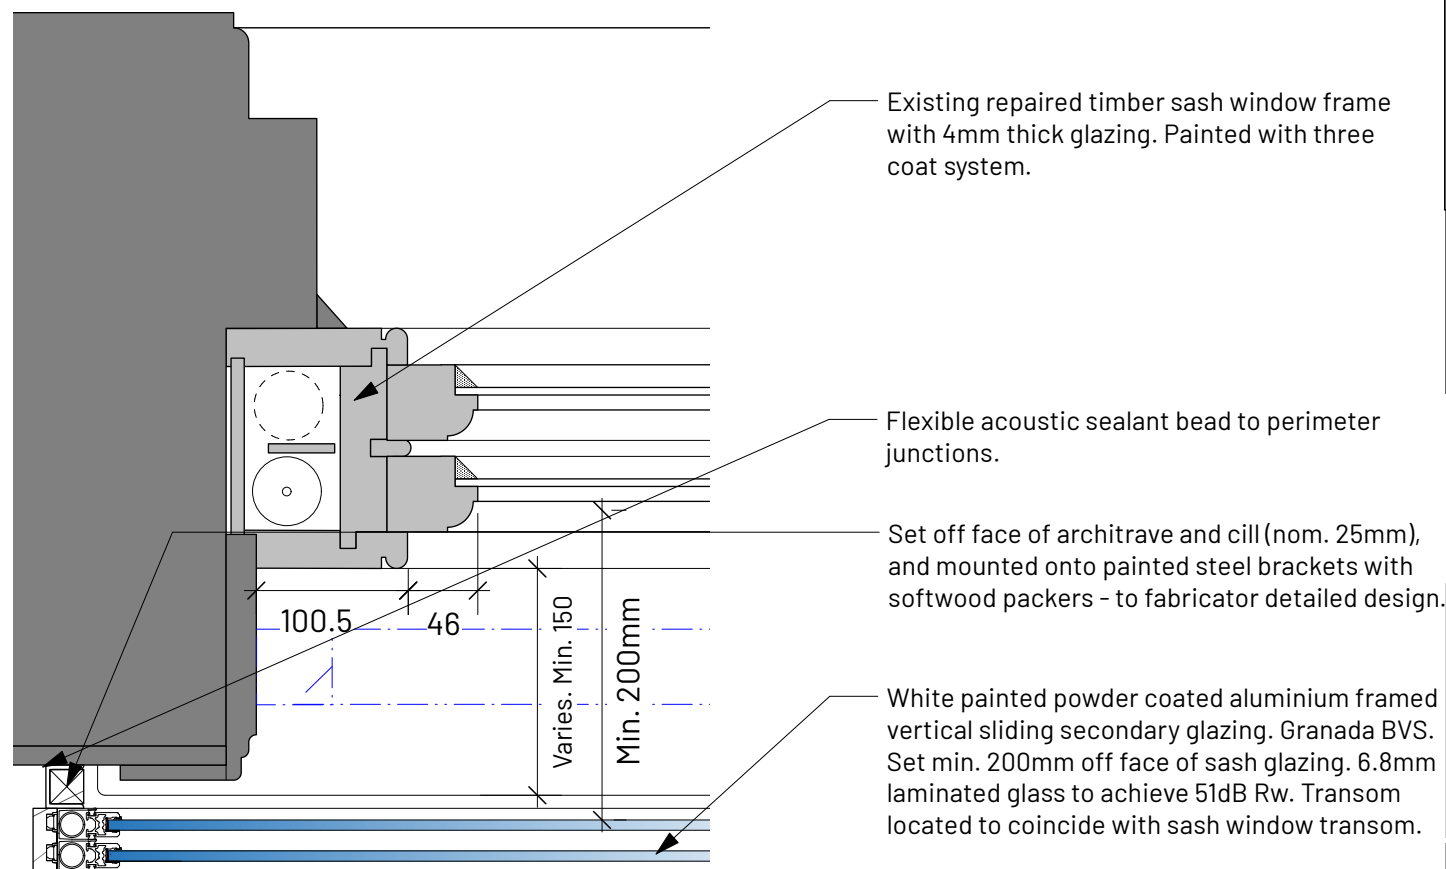


2

Typical Window Reveal - Secondary Glazing
Scale: 1:5

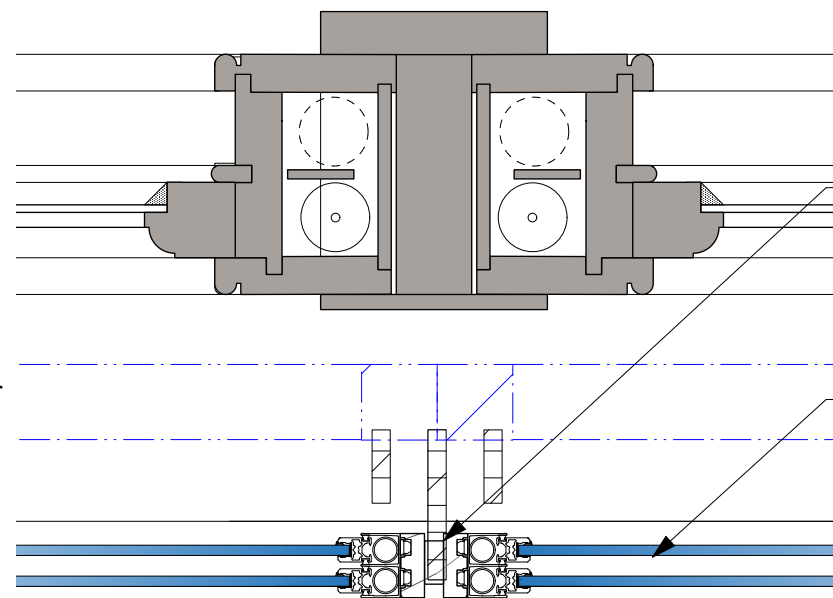


3

Typical Junction Between Frames
Scale: 1:5

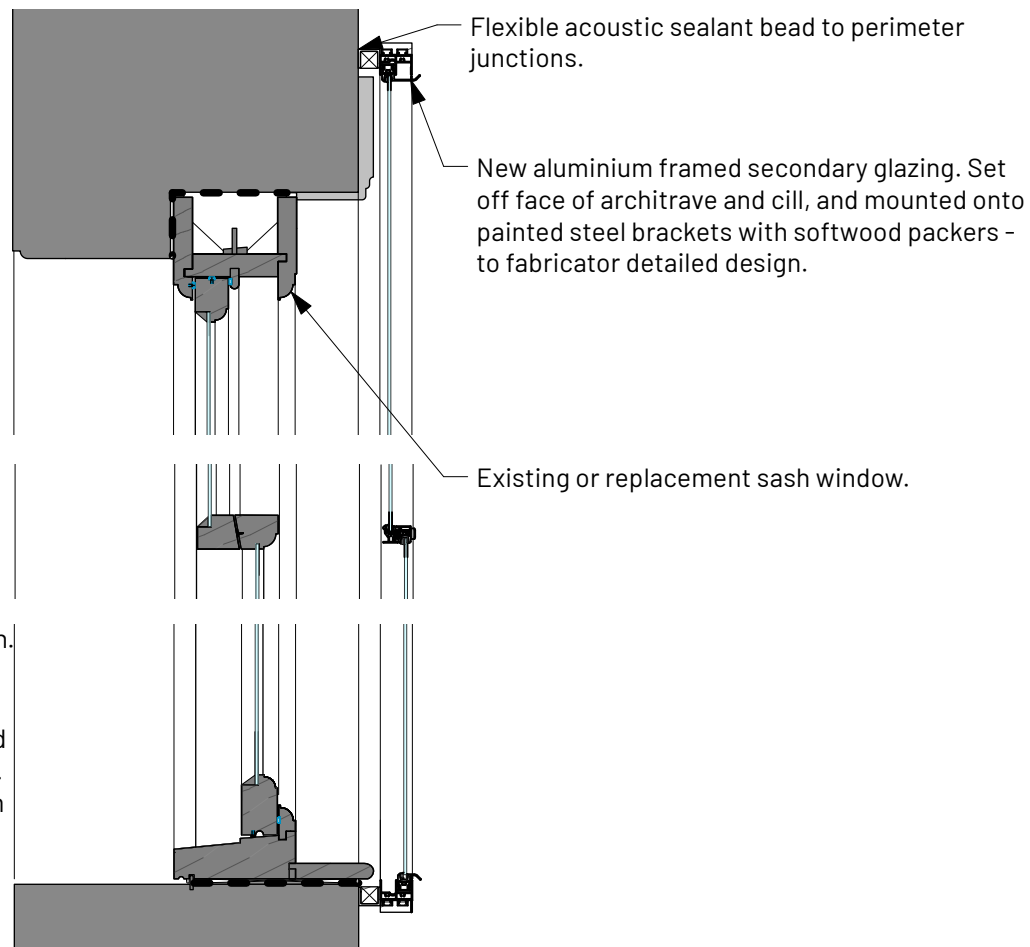

4

Typical Window Section
Scale: 1:10

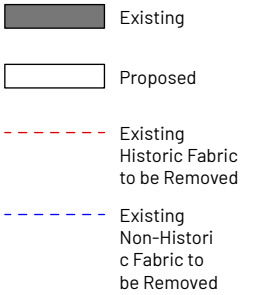

NOTES

All window frames are to be a good tight fit into the building structure with any gaps to be filled both internally and externally with a non-setting mastic in addition to the usual weather proofing seal to the exterior. Any gaps between the frame and building that are greater than 5 mm are to be packed with a dense mineral fibre prior to mastic sealing.

REV | NOTE | DRN/CHK

St Margarets (App. 2),
Manchester
For Charlotte Street Estates

Window Details - With Architrave

PROJECT REF. 2093
DRWG NO. P(430)
REVISION
SCALE Varies @ A3
DATE 1st Aug 25
DRAWN GS

SK sketch E existing P proposed T tender C construction FI final issue

+44 161 236 0051
ARCHITECT@ATELIERMB.CO.UK

ATELIER.MB