


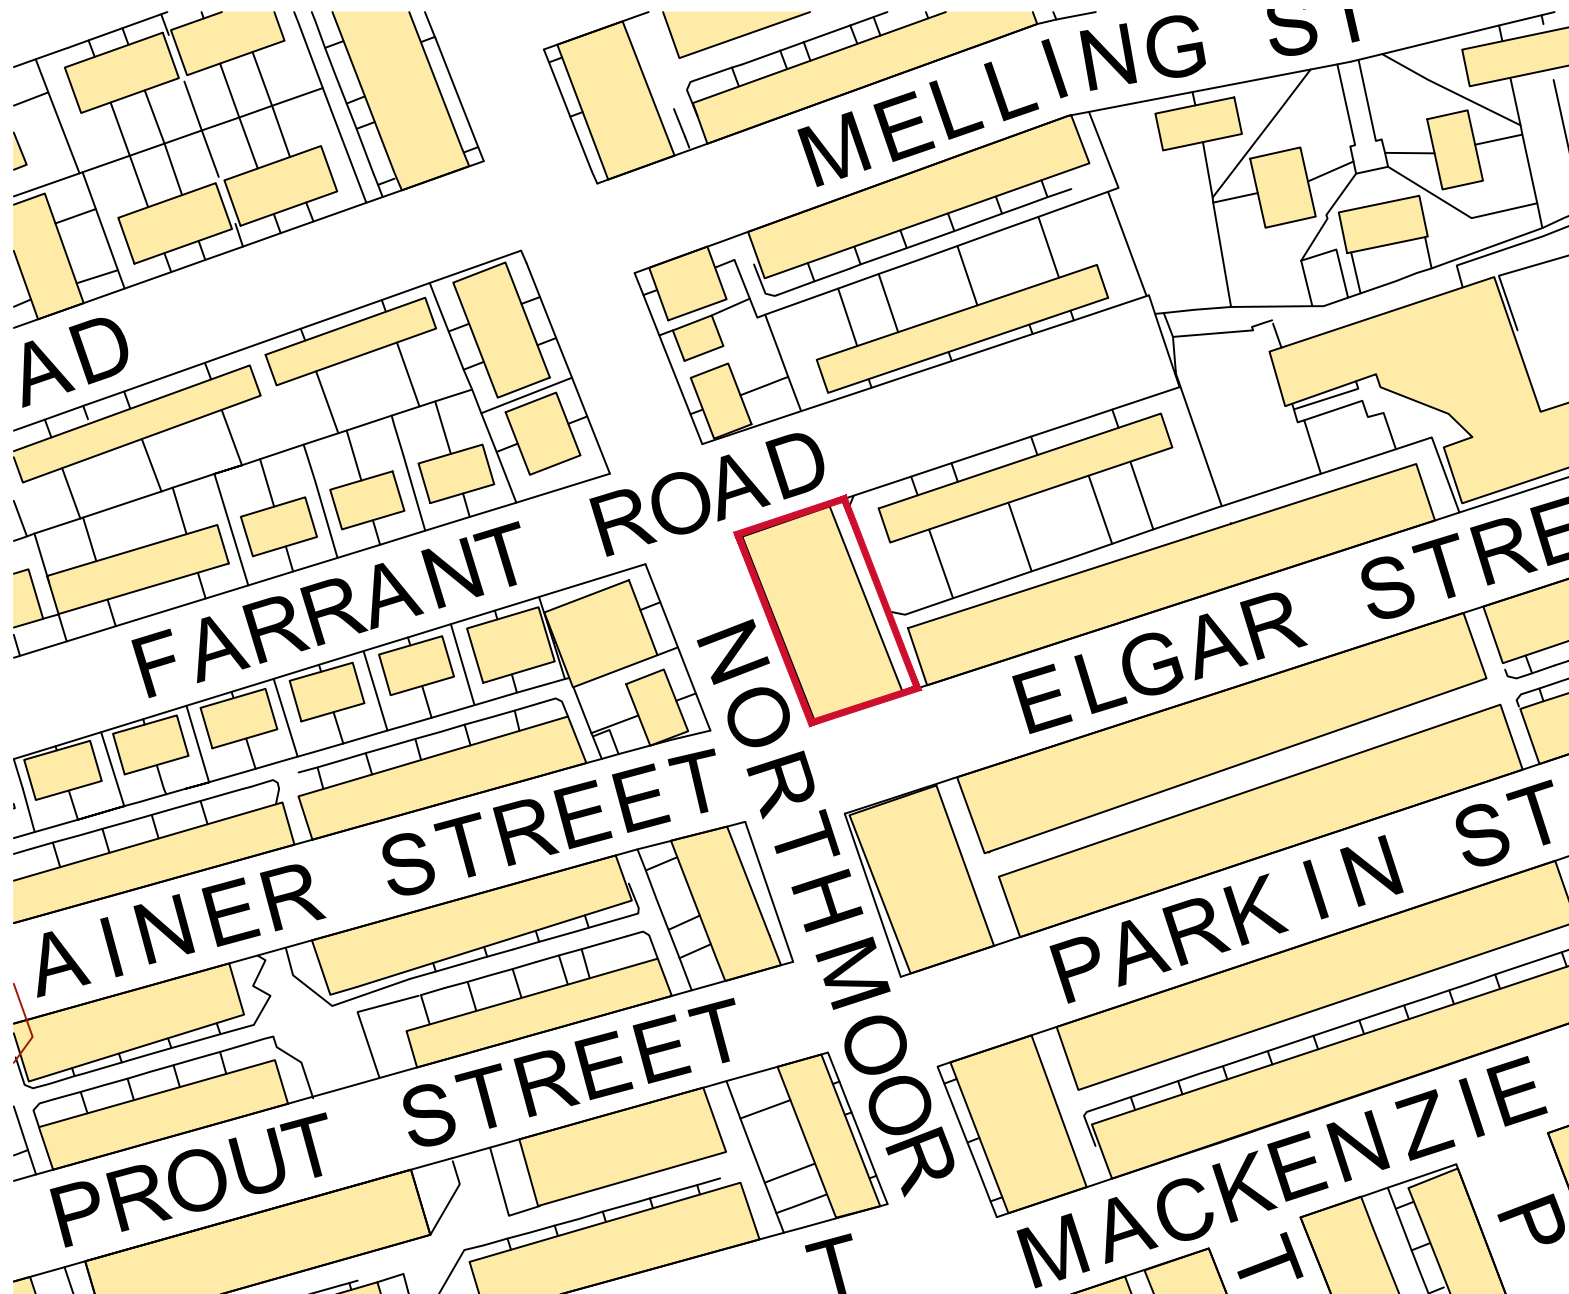

Ordnance Survey, (c) Crown Copyright 2025. All rights reserved. Licence number 100022432

## LOCATION PLAN LEGEND

Red line boundary

| Rev | Description  | Date     |
|-----|--------------|----------|
| P01 | First issue. | 11/08/25 |

Client

**GREAT PLACES HOUSING GROUP**

Project Title

**CO-OP BUILDING 93  
NORTHMOOR ROAD**

RLB ID  
**P-020510-V**

Sheet  
**01**

Drawing Title

**LOCATION PLAN**

| Stage    | Status | Revision |
|----------|--------|----------|
| HERITAGE | S4     | P01      |

| Date       | Size | Scale  |
|------------|------|--------|
| 11/08/2025 | A4   | 1:1250 |

| Author | QA | Contact |
|--------|----|---------|
| TJ     | MH | MH      |



1 King Street, Manchester, UK, M2 6AW  
+44 (0) 161 868 7700 RLB\_UK RLB.com

This drawing is to be read in conjunction with all other associated specifications, schedules, drawings and information issued.

Do **NOT** scale this drawing. Check and verify **ALL** dimensions and levels and on site before work commences. For discrepancies or omissions contact Rider Levett Bucknall.

All work and materials to conform with current applicable statutory legislation and regulations.

All work to comply with Construction Design Management (CDM) 2015.

Drawings to be printed in colour, to the scale stated in the title block:

Print colour check (CMYK) Print size check 10mm

This information is not to be shared or replicated without permission from RLB Copyright © 2021 Rider Levett Bucknall UK Limited.

0 25m 50m 1:1250