


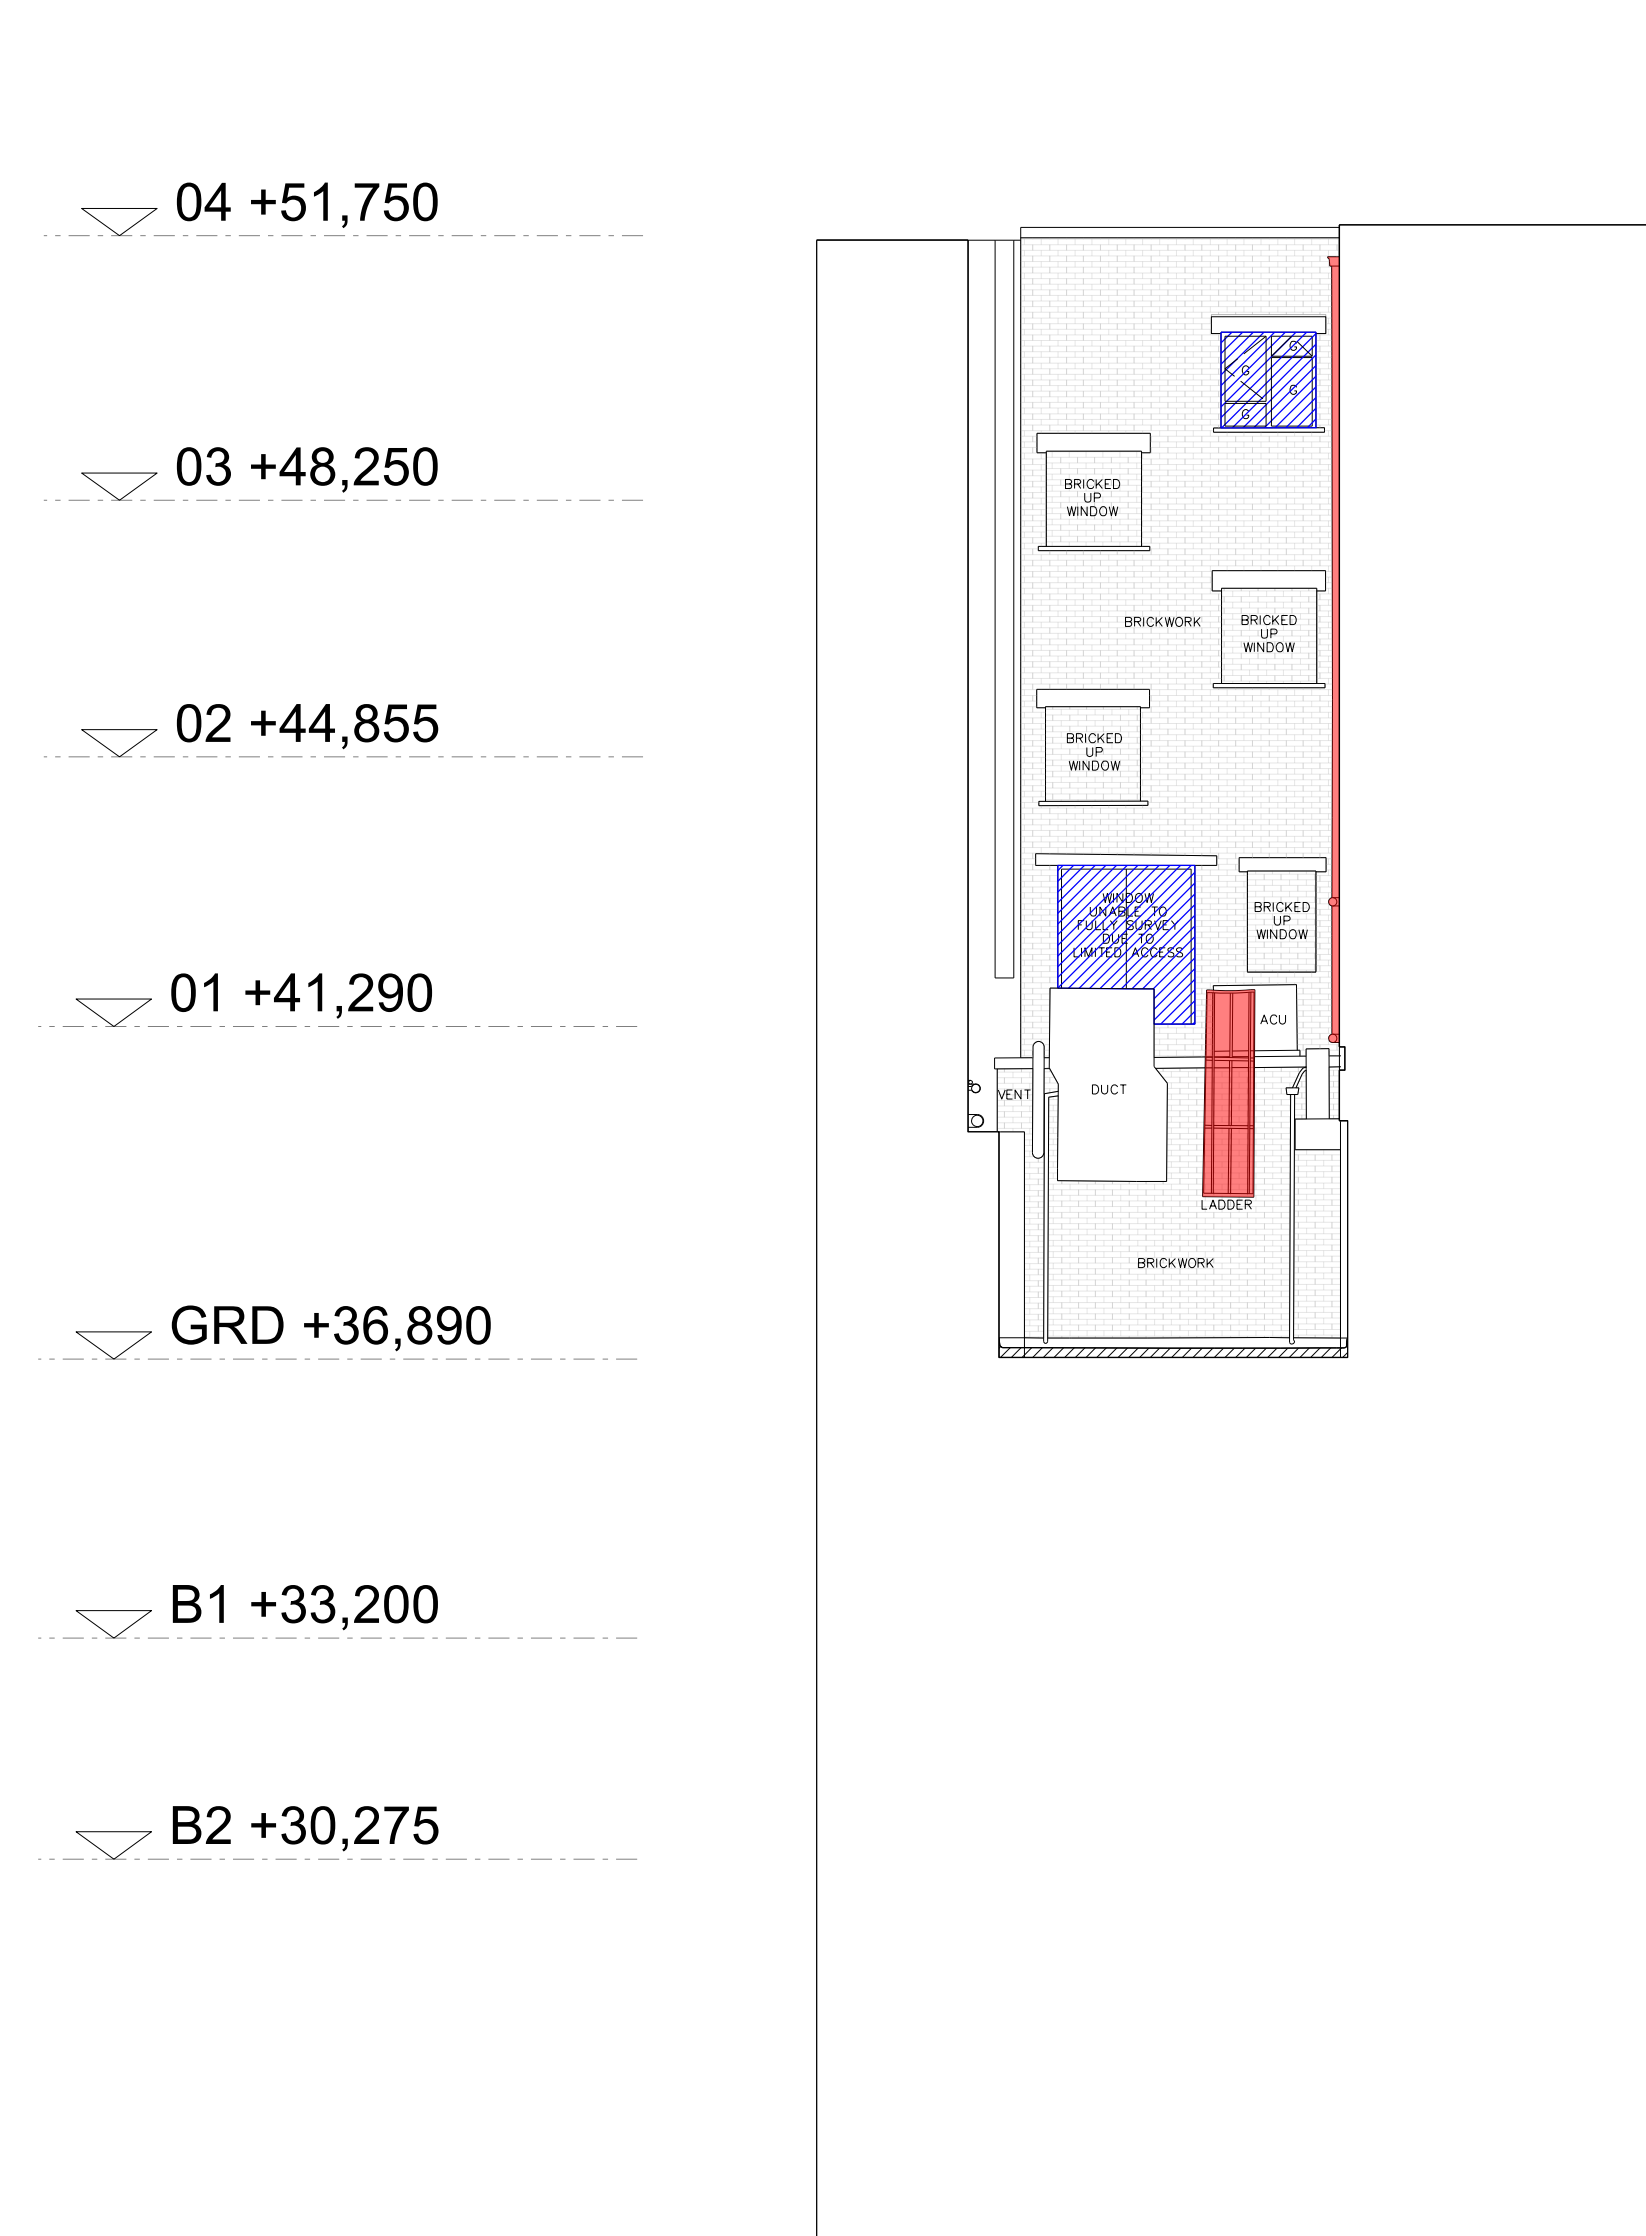

DEMOLITION SECTION 05



DEMOLITION SECTION 06

DEMOLITION KEY											
■ DEMOLISH ■ FLOOR / ROOF FINISHES REMOVED ■ NEW HOLES IN EXISTING FLOOR ■ MASONRY INFILL ■ EXISTING WINDOW TO BE REPLACED ■ EXISTING DOOR TO BE REPLACED											
NOTES / REVISION REV A - 16/12/2024 CORE LAYOUT, CIRCULATION, APARTMENT QUANTITIES AND TYPES UPDATED											
012345 10 15											
PROJECT EQUITABLE BUILDINGS, MANCHESTER SCALE 1:100@A1 1:200@A3 DATE NOV 2024											
CLIENT PH PROPERTY HOLDINGS JOB No 1572 DWG No AL[05]154 REV A											
TITLE DEMOLITION SECTION 05 & 06 ISSUE FOR PLANNING DOCUMENT											
JB+CO ARCHITECTS + DESIGNERS Jeffrey Bell Architects 3 Cobour Street Manchester M1 3GY t +44 [0]161 228 0651 e studio@jeffreymbellarchitects.co.uk											