




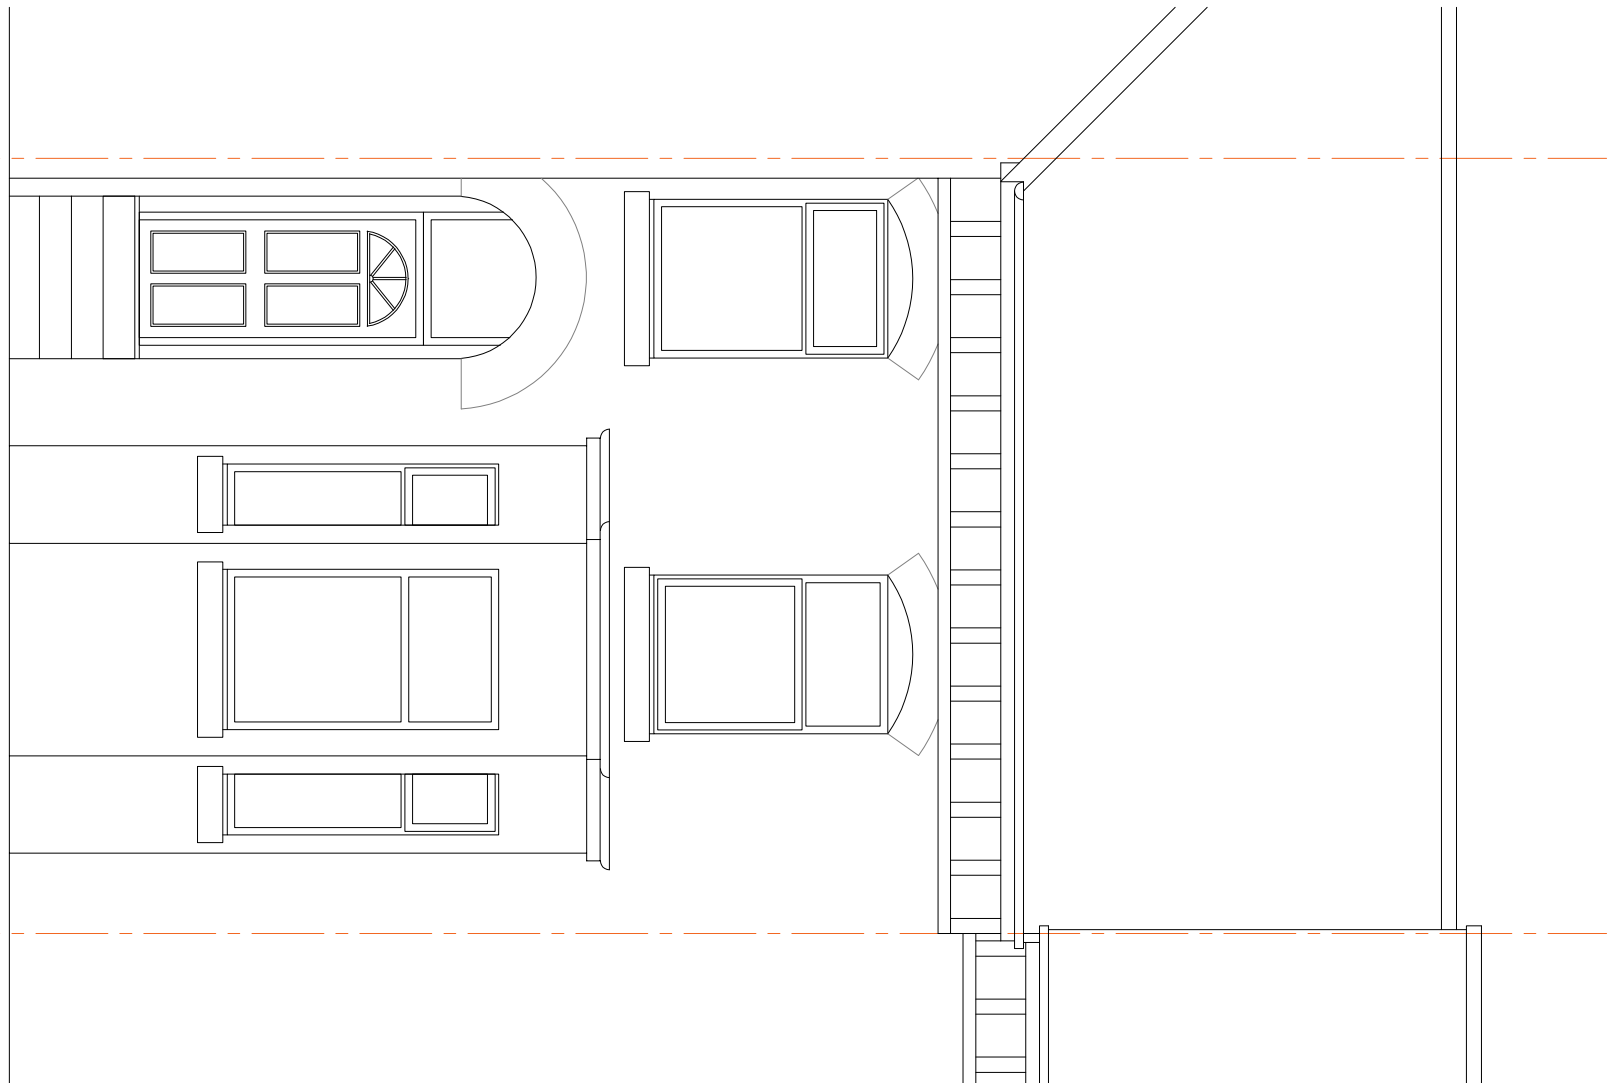


FRONT ELEVATION (SE)

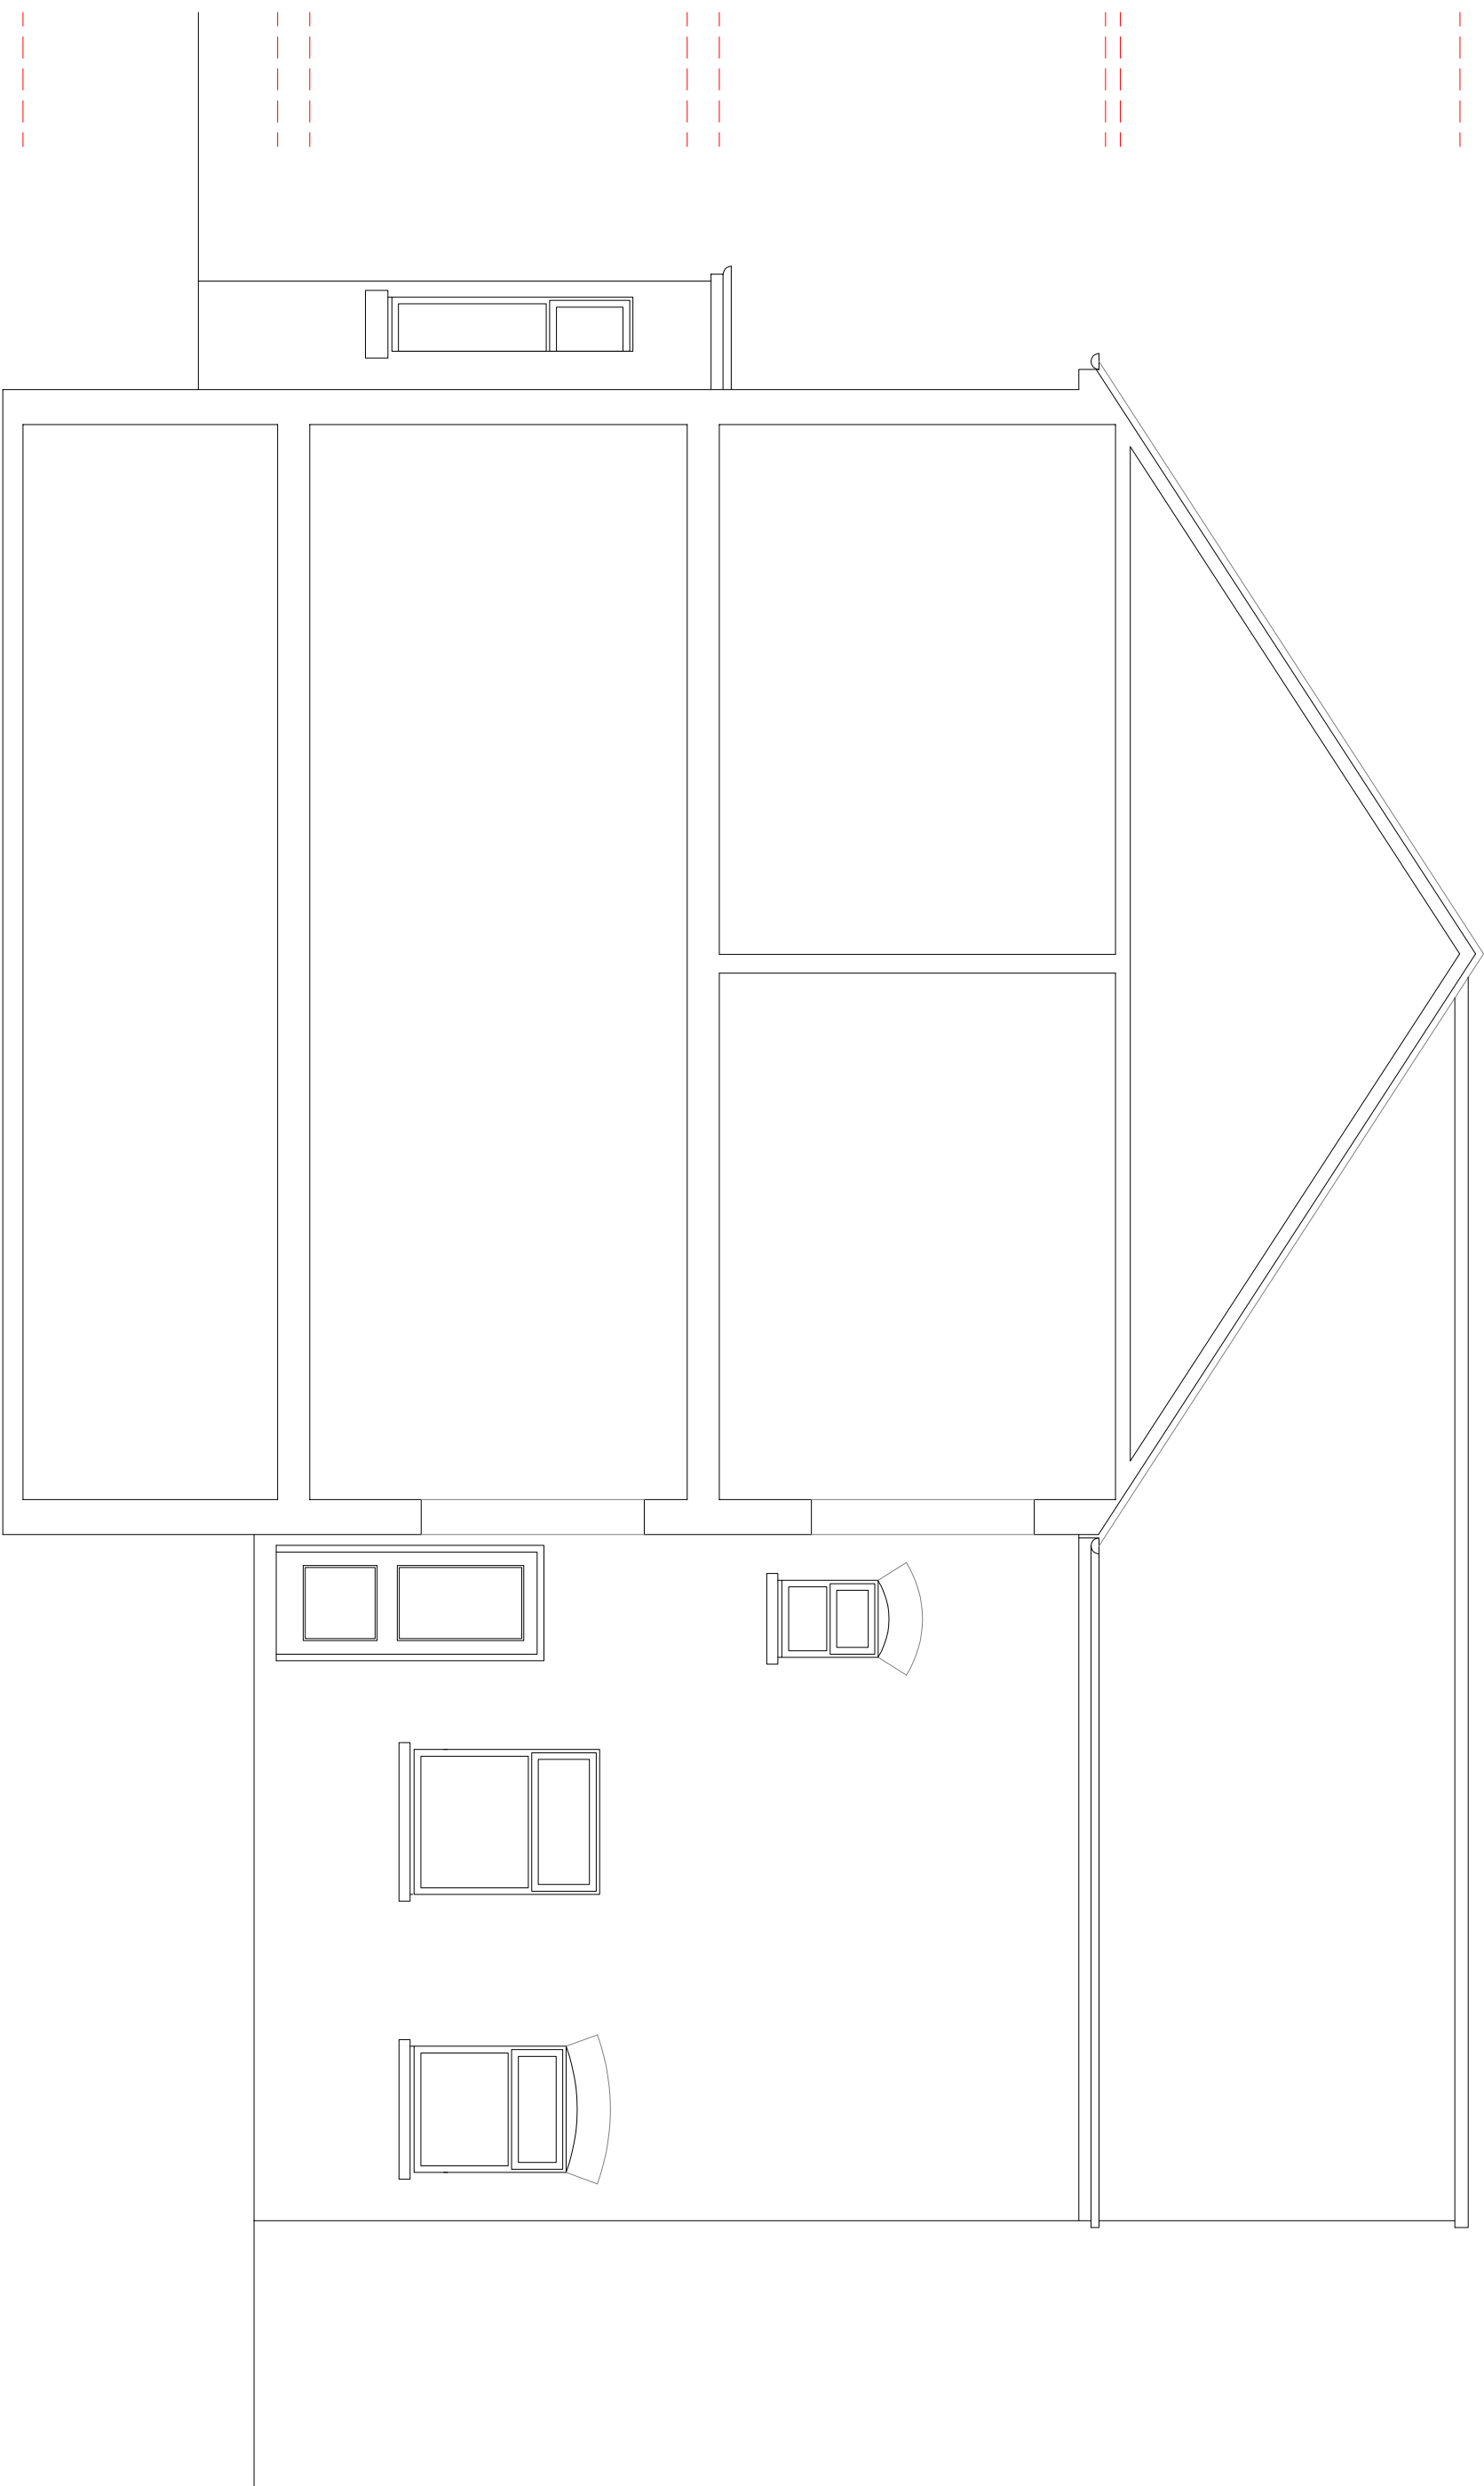

SECTION THRU (NE)

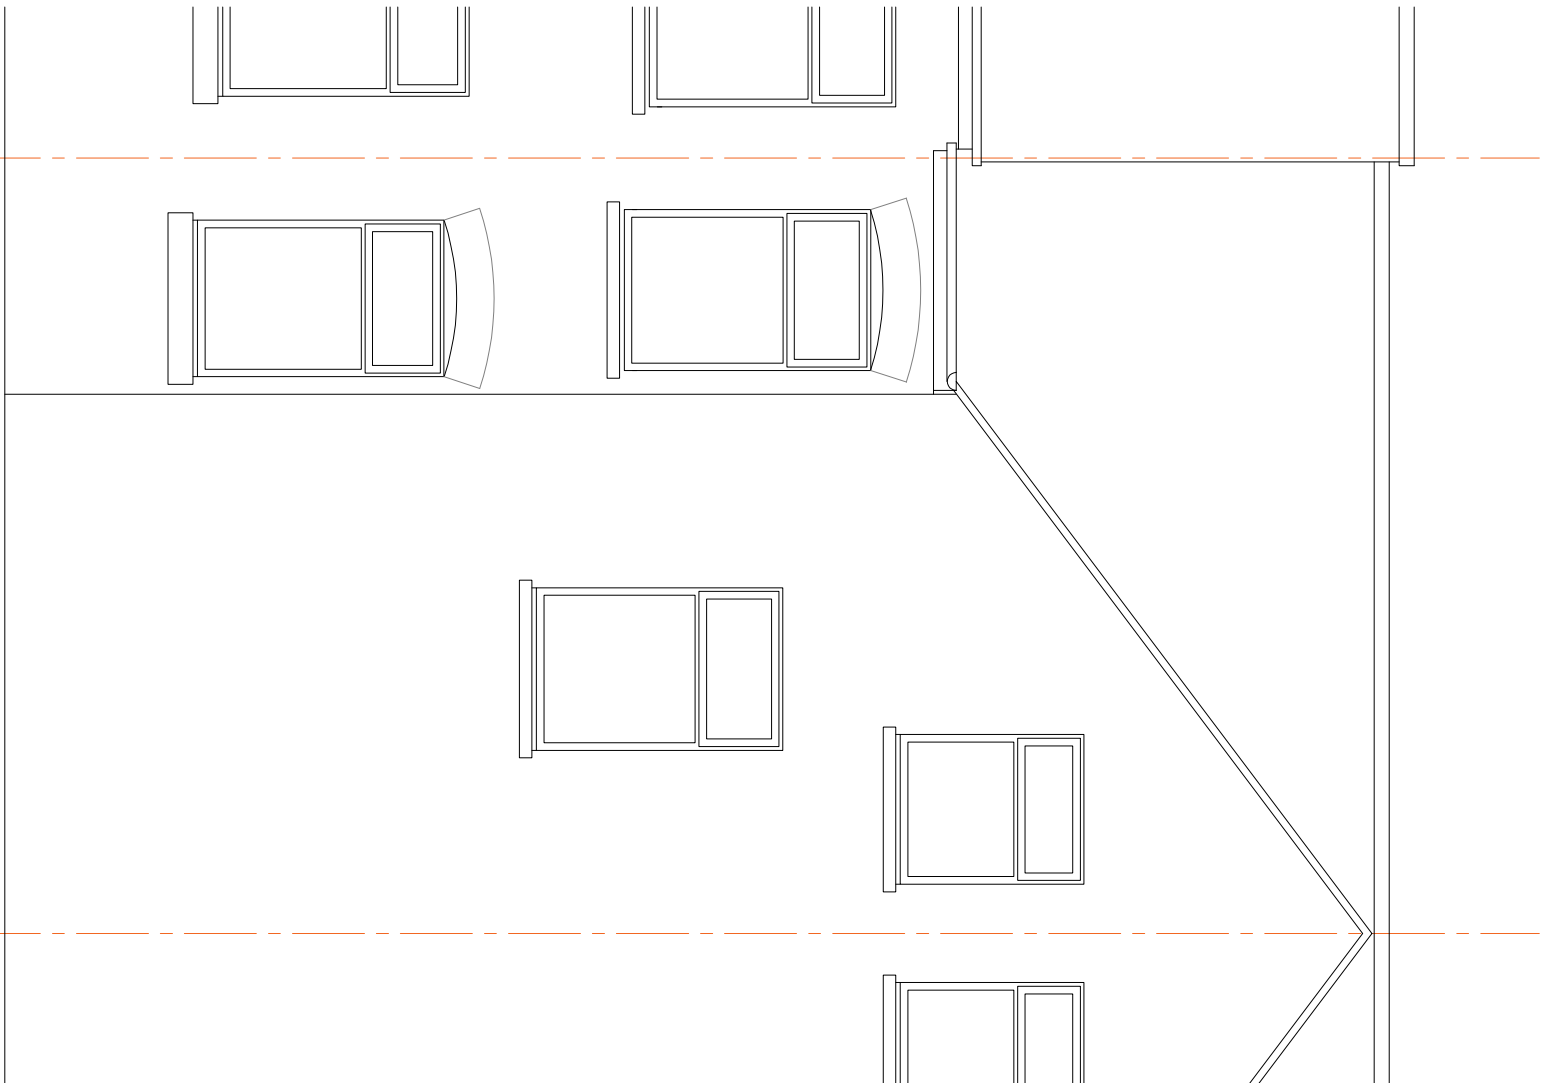

REAR ELEVATION (NW)

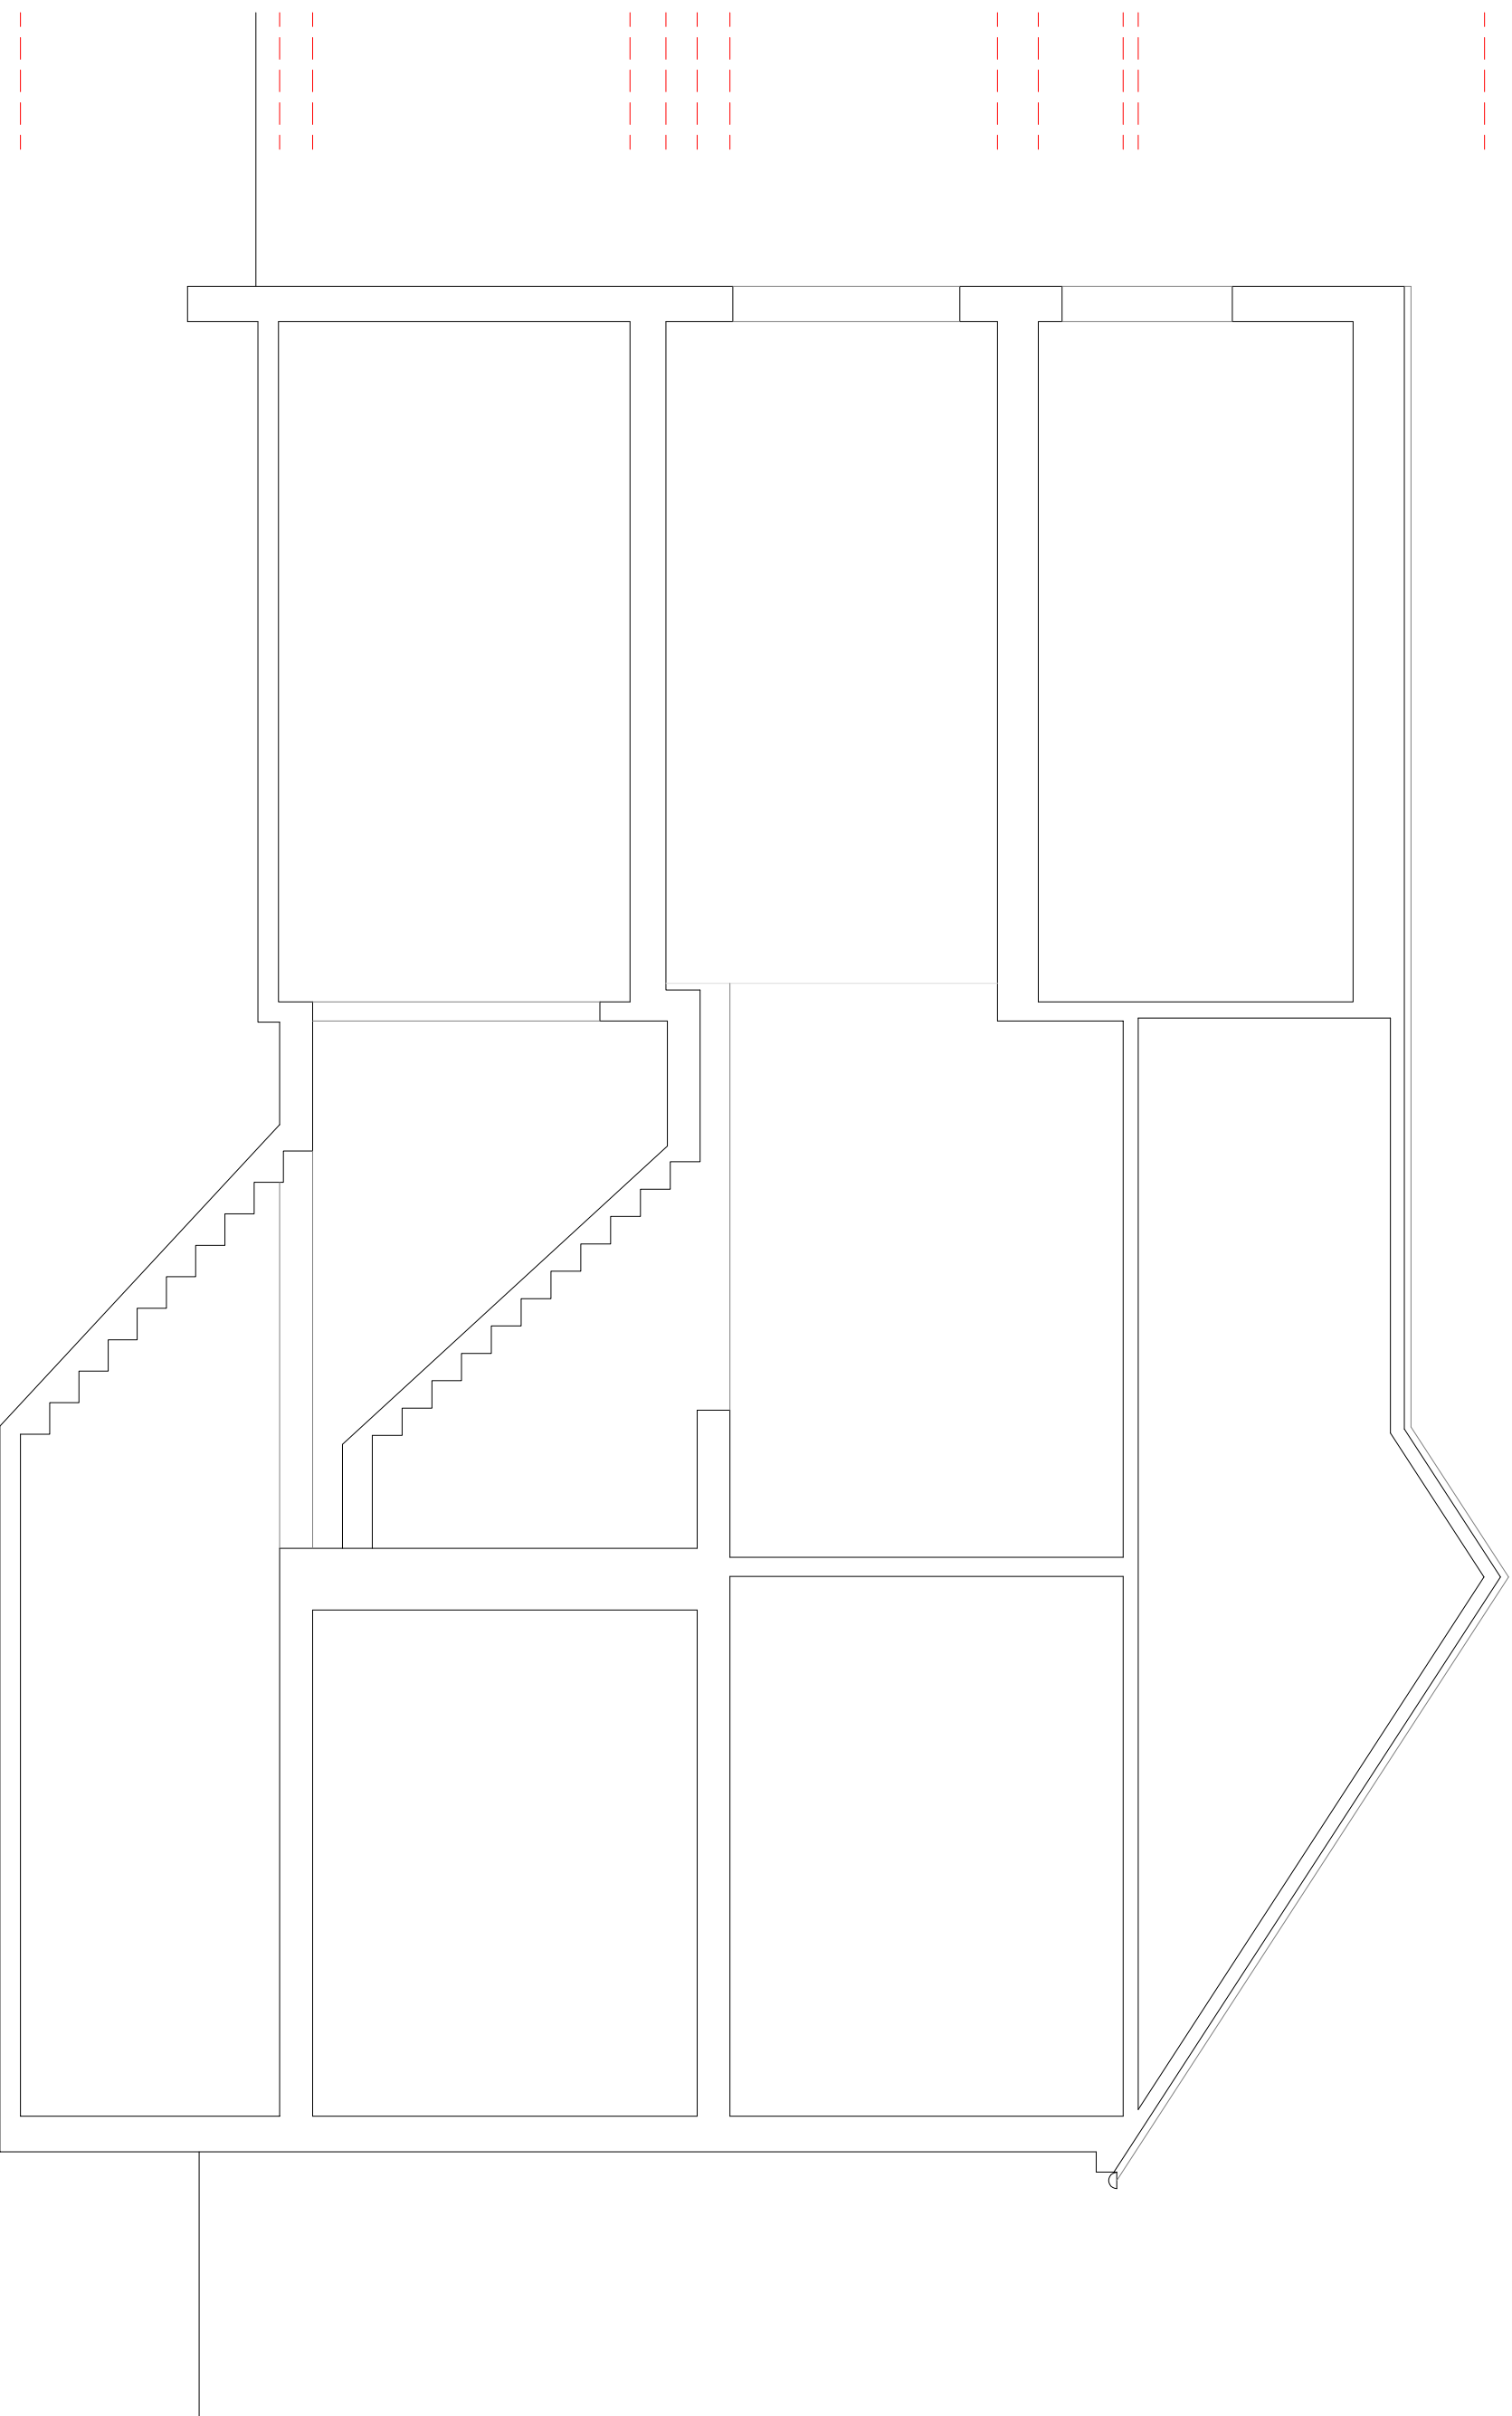

SECTION THRU (SW)