



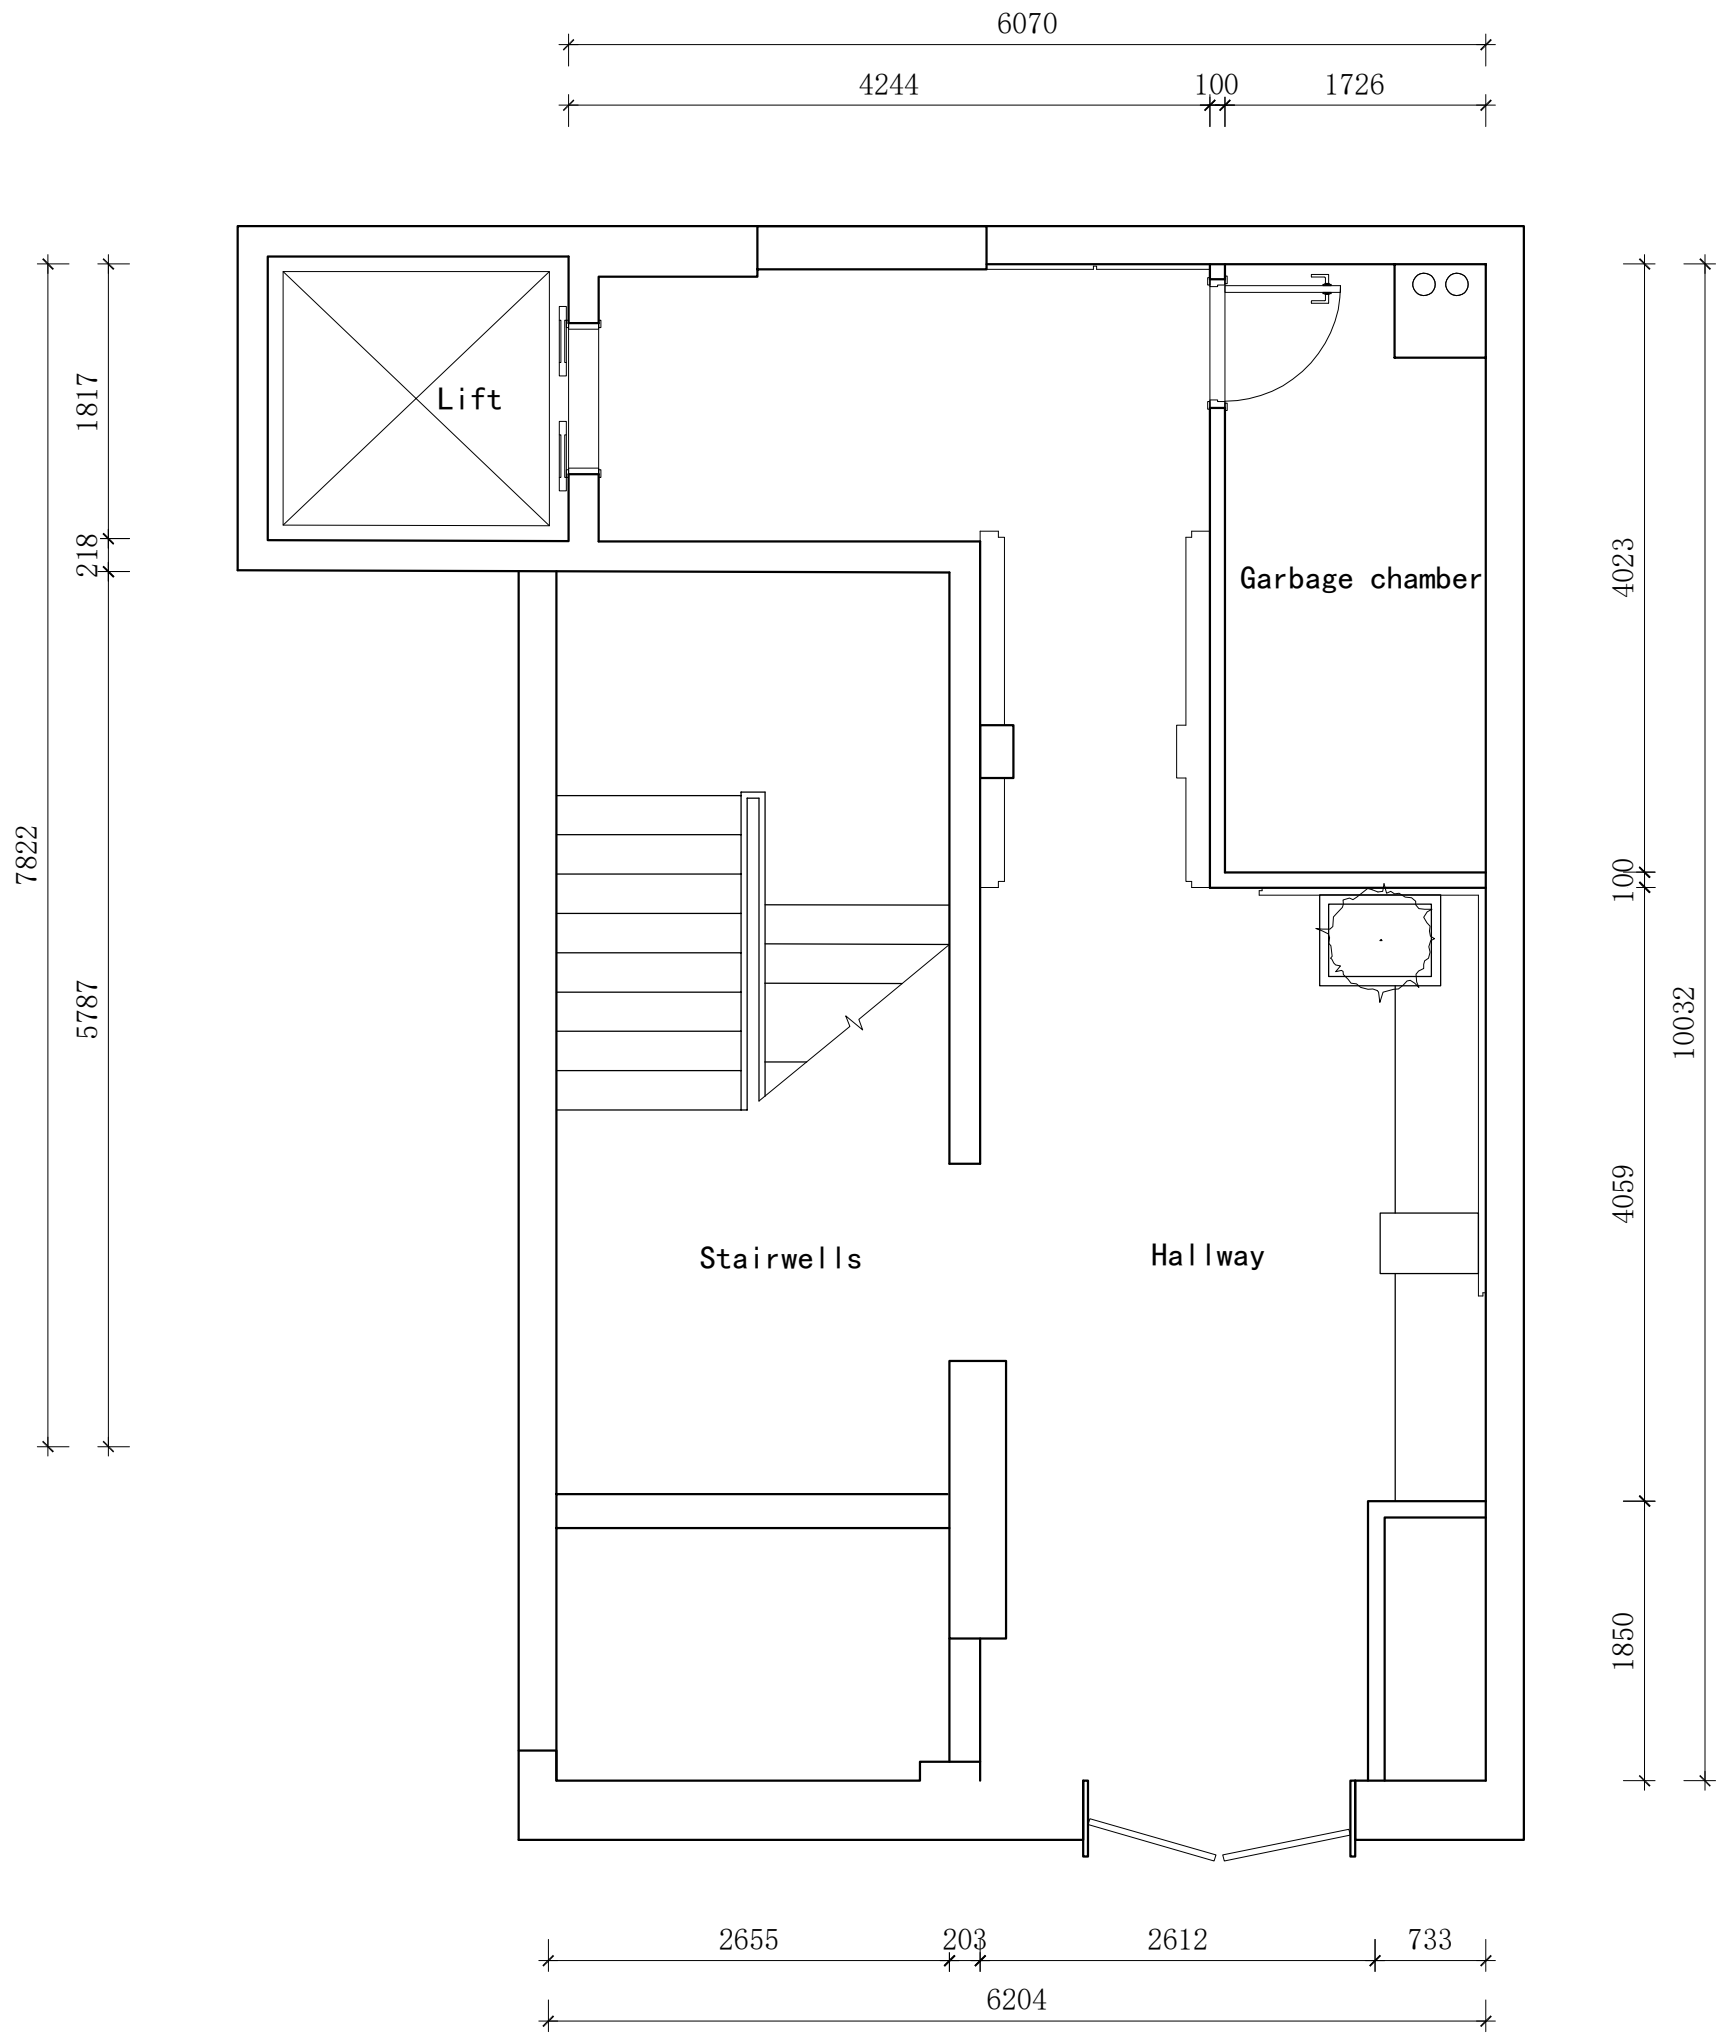

Lollipopaws club

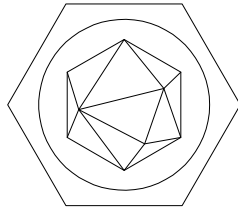

J I U J I Z H U A N G S H I

Ground floor proposed layout plan

SCALE: 1:140

DATE: 2025.3.23

SHEET NO.

DESIGN BY:

DRAWN BY:

APPROVED BY:

FIRST PARTY: