


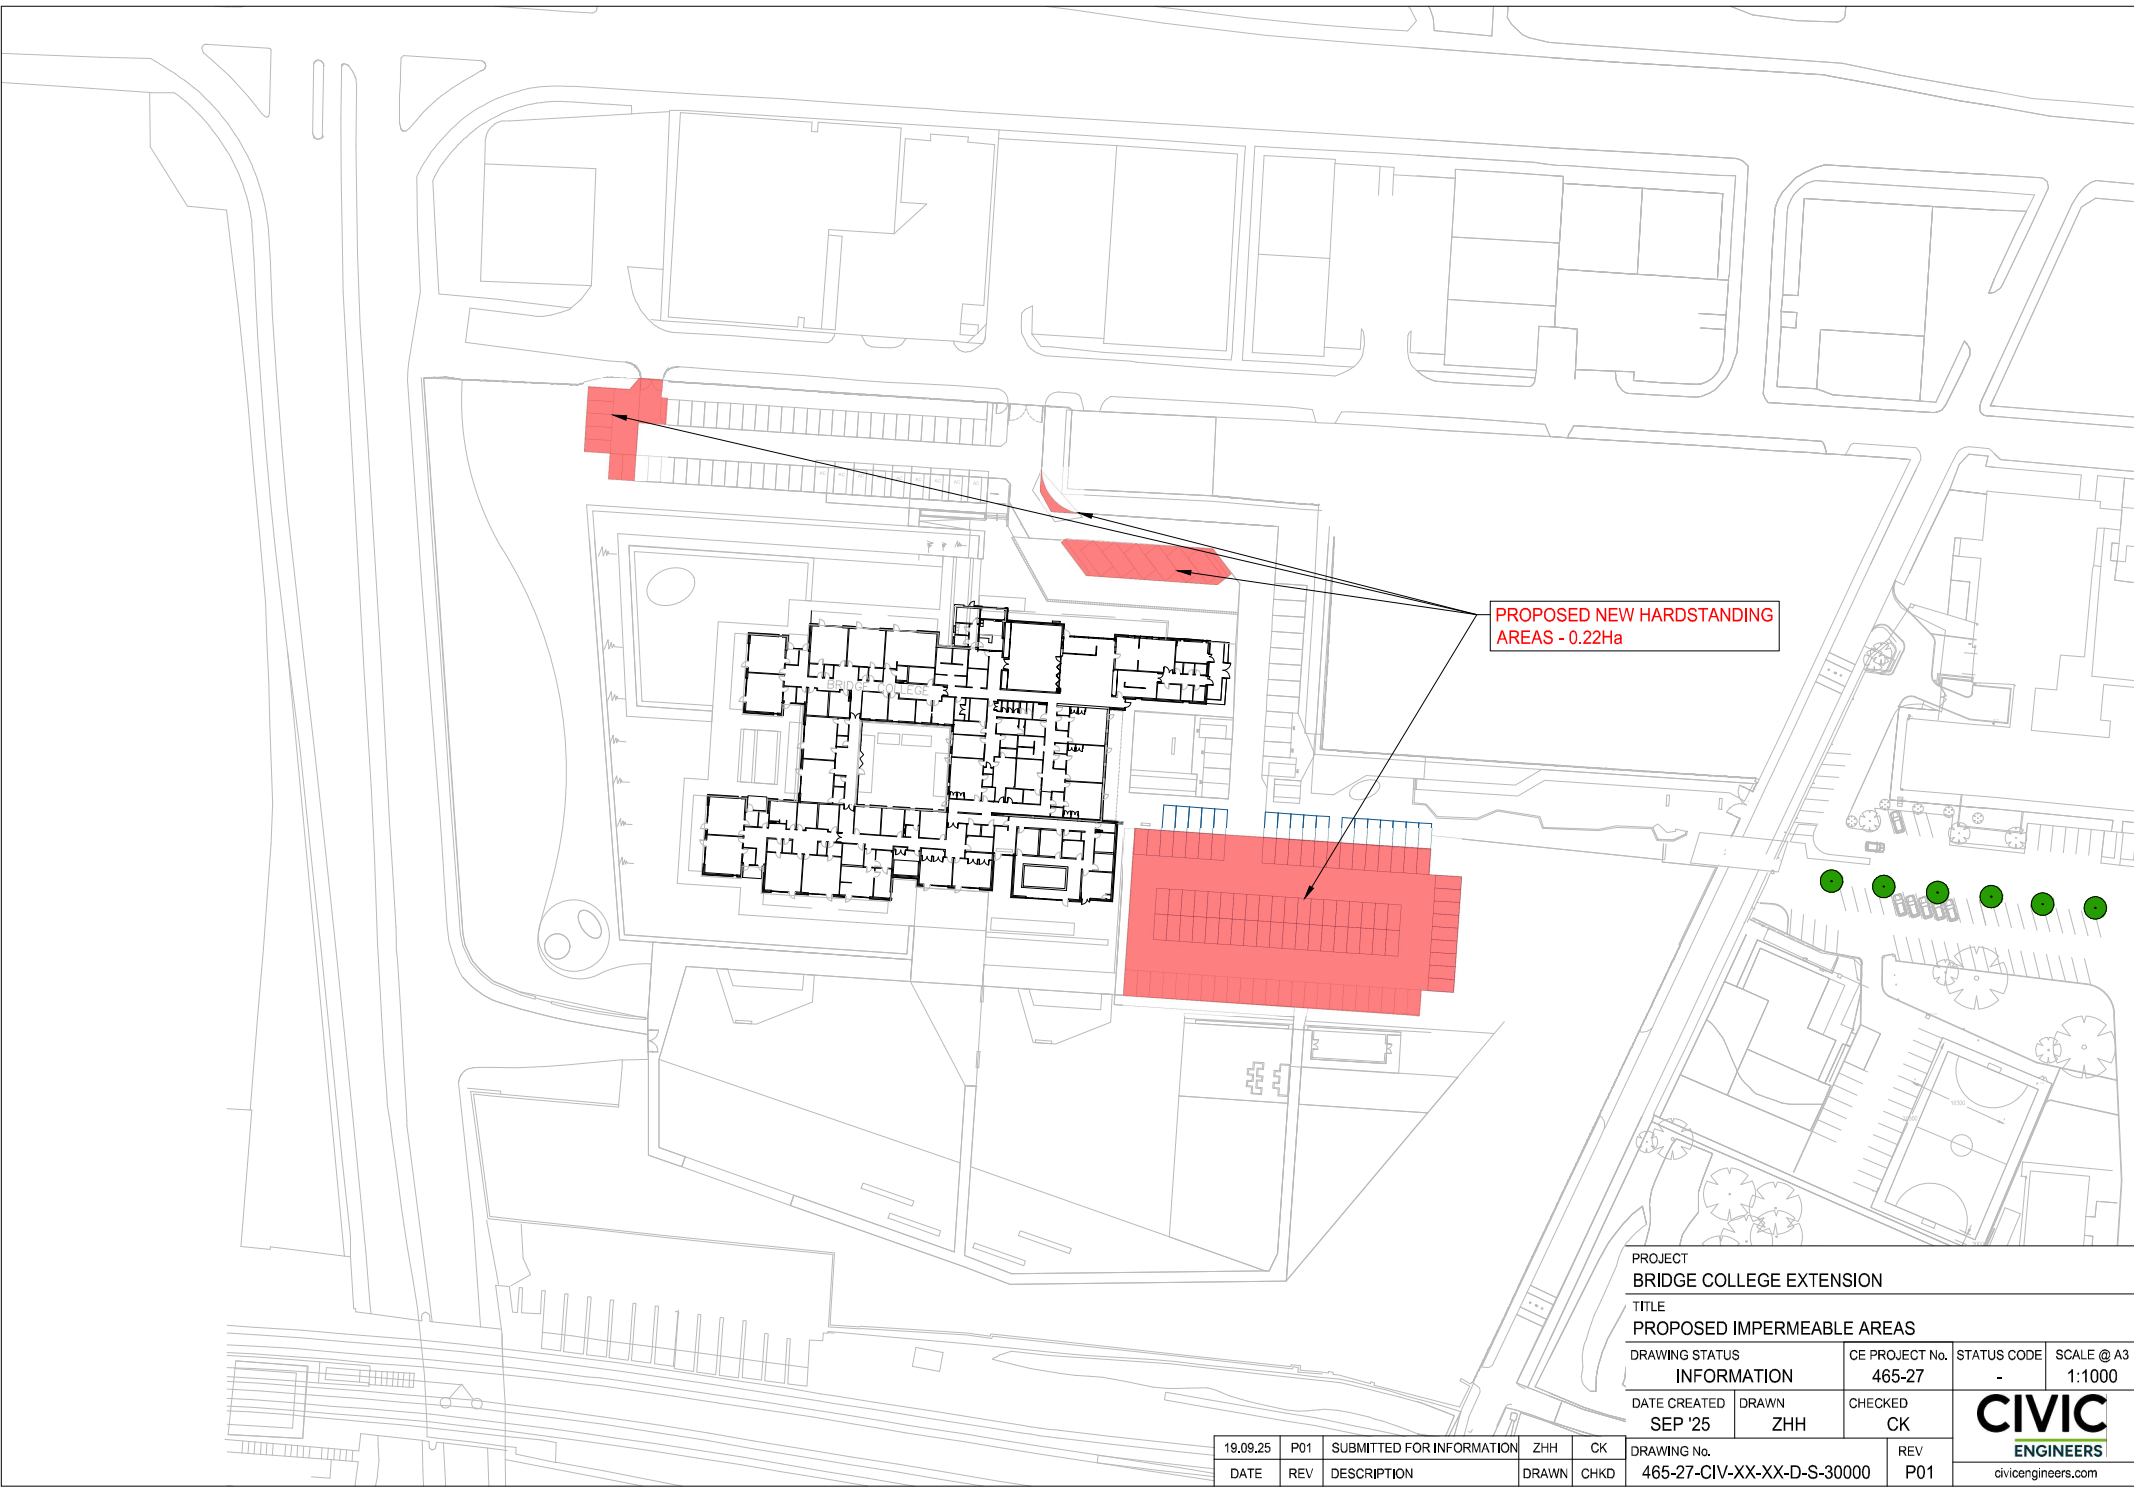

PROPOSED NEW HARDSTANDING
AREAS - 0.22Ha

PROJECT BRIDGE COLLEGE EXTENSION			
TITLE PROPOSED IMPERMEABLE AREAS			
DRAWING STATUS INFORMATION		CE PROJECT No. 465-27	STATUS CODE -
DATE CREATED SEP '25	DRAWN ZHH	CHECKED CK	SCALE @ A3 1:1000
DRAWING No. 465-27-CIV-XX-XX-D-S-30000		REV P01	CIVIC ENGINEERS civicingengineers.com
19.09.25	P01	SUBMITTED FOR INFORMATION	
DATE	REV	DESCRIPTION	
		DRAWN	CHKD