


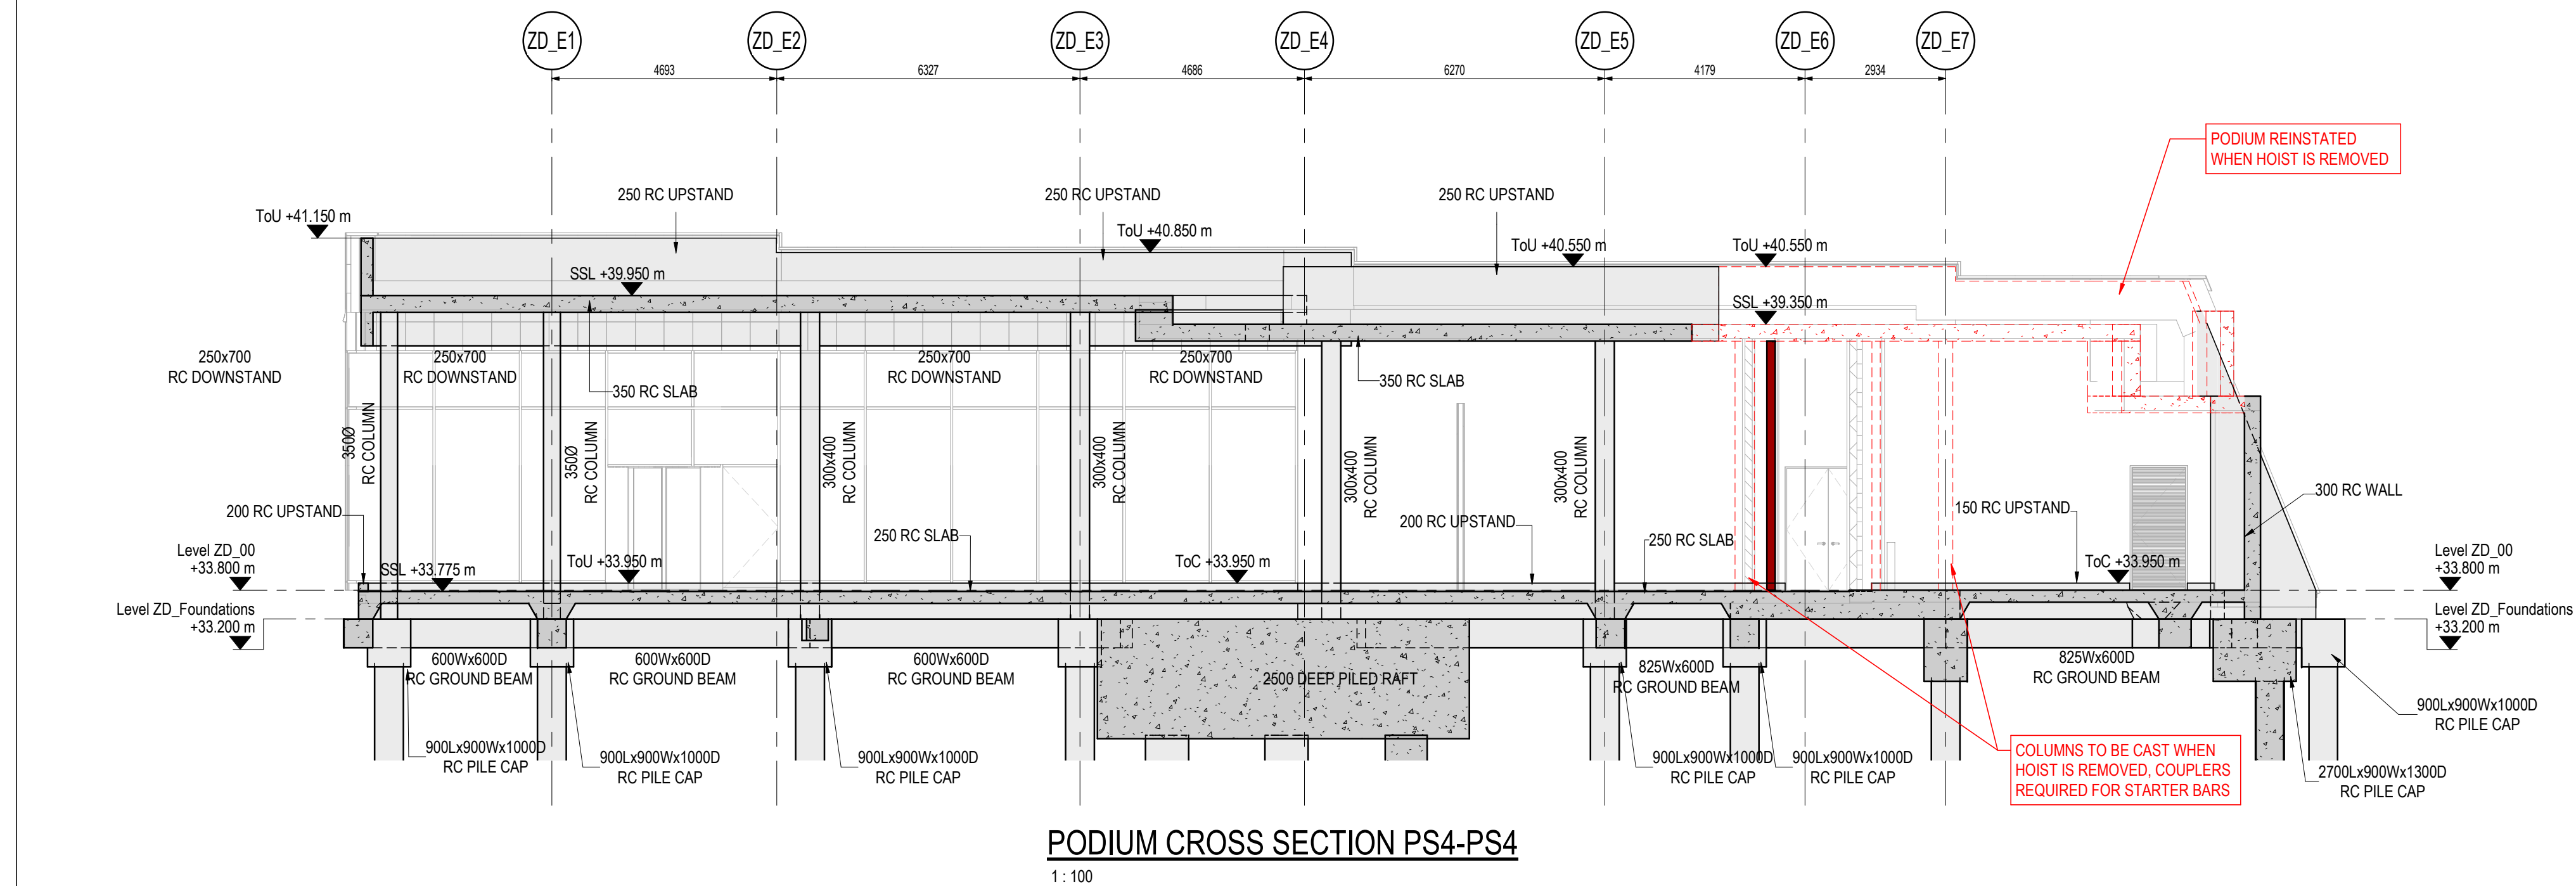

P07	31.07.2024	FINAL ISSUE - CONSTRUCTION INTENT	CW	DJS	DJS
P06	30.09.2022	RIBA Stage 4 (Technical Design)	CW	DJS	DJS
P05	25.08.2022	Ground floor and podium issue	CW	DJS	DJS
P04	04.07.2022	podium floor levels and updates throughout updated.	CW	DJS	DJS
P03	28.01.2022	Issued for design team coordination	CW	DJS	DJS
P02	30.06.2020	Pile caps & Ground beams amended to support stacked brickwork.	CW	DJS	DJS
P01	05.06.2020	RIBA Stage 3 (Design Development)	CW	DJS	DJS
REV	DATE	DESCRIPTION	BY	CHK	APP

CONSTRUCTION INTENT										
CLIENT: DOWNING										
ARCHITECT: SIMPSON HAUGH & PARTNERS										
PROJECT: FIRST STREET SOUTH MANCHESTER										
TITLE: PODIUM CROSS SECTIONS SHEET 2 of 2 BLOCK D										
STATUS:	PROJECT No.	PROJECT	ORIGINATOR	VOL/SYS	LEVEL	TYPE	ROLE	DRAWING No.	REV:	
CR	219-215	FSS	- AJP	-ZD	-ZZ	-DR	-S	-0236	P07	
SCALE @ AT: 1:100		DESIGNED: P.Layton		DRAWING: C.Webber		CHECKED: D.Sinclair		APPROVED: D.Sinclair		DATE: June 2020