


This document and its contents are the property of the Purchaser/Employer and Crookes Walker Consulting. They may not be copied or reproduced in any way, in part or whole, without prior written approval of both parties. Violations will result in legal action.
This drawing shall be read in conjunction with the CWC Mechanical and / or Electrical Specification(s).
DO NOT SCALE FROM THIS DRAWING

DESIGNERS RISK ASSESSMENT
REFER TO DESIGNERS RISK ASSESSMENT SCHEDULE

DRAWING BACKGROUND(S):
ARCHITECTS: CKB-JR-002-F

NOTES:

1. FINAL FIX AND CONNECTION OF KITCHEN EQUIPMENT BY KITCHEN SPECIALIST
2. THIS DRAWING SHALL BE READ IN CONJUNCTION WITH THE PROJECT SPECIFICATION AND EQUIPMENT SCHEDULES.
3. FINAL POSITIONING OF ALL EQUIPMENT SHALL BE PROVIDED BY THE CONTRACTOR AS PART OF THE INSTALLATION DRAWINGS SUBMISSION.

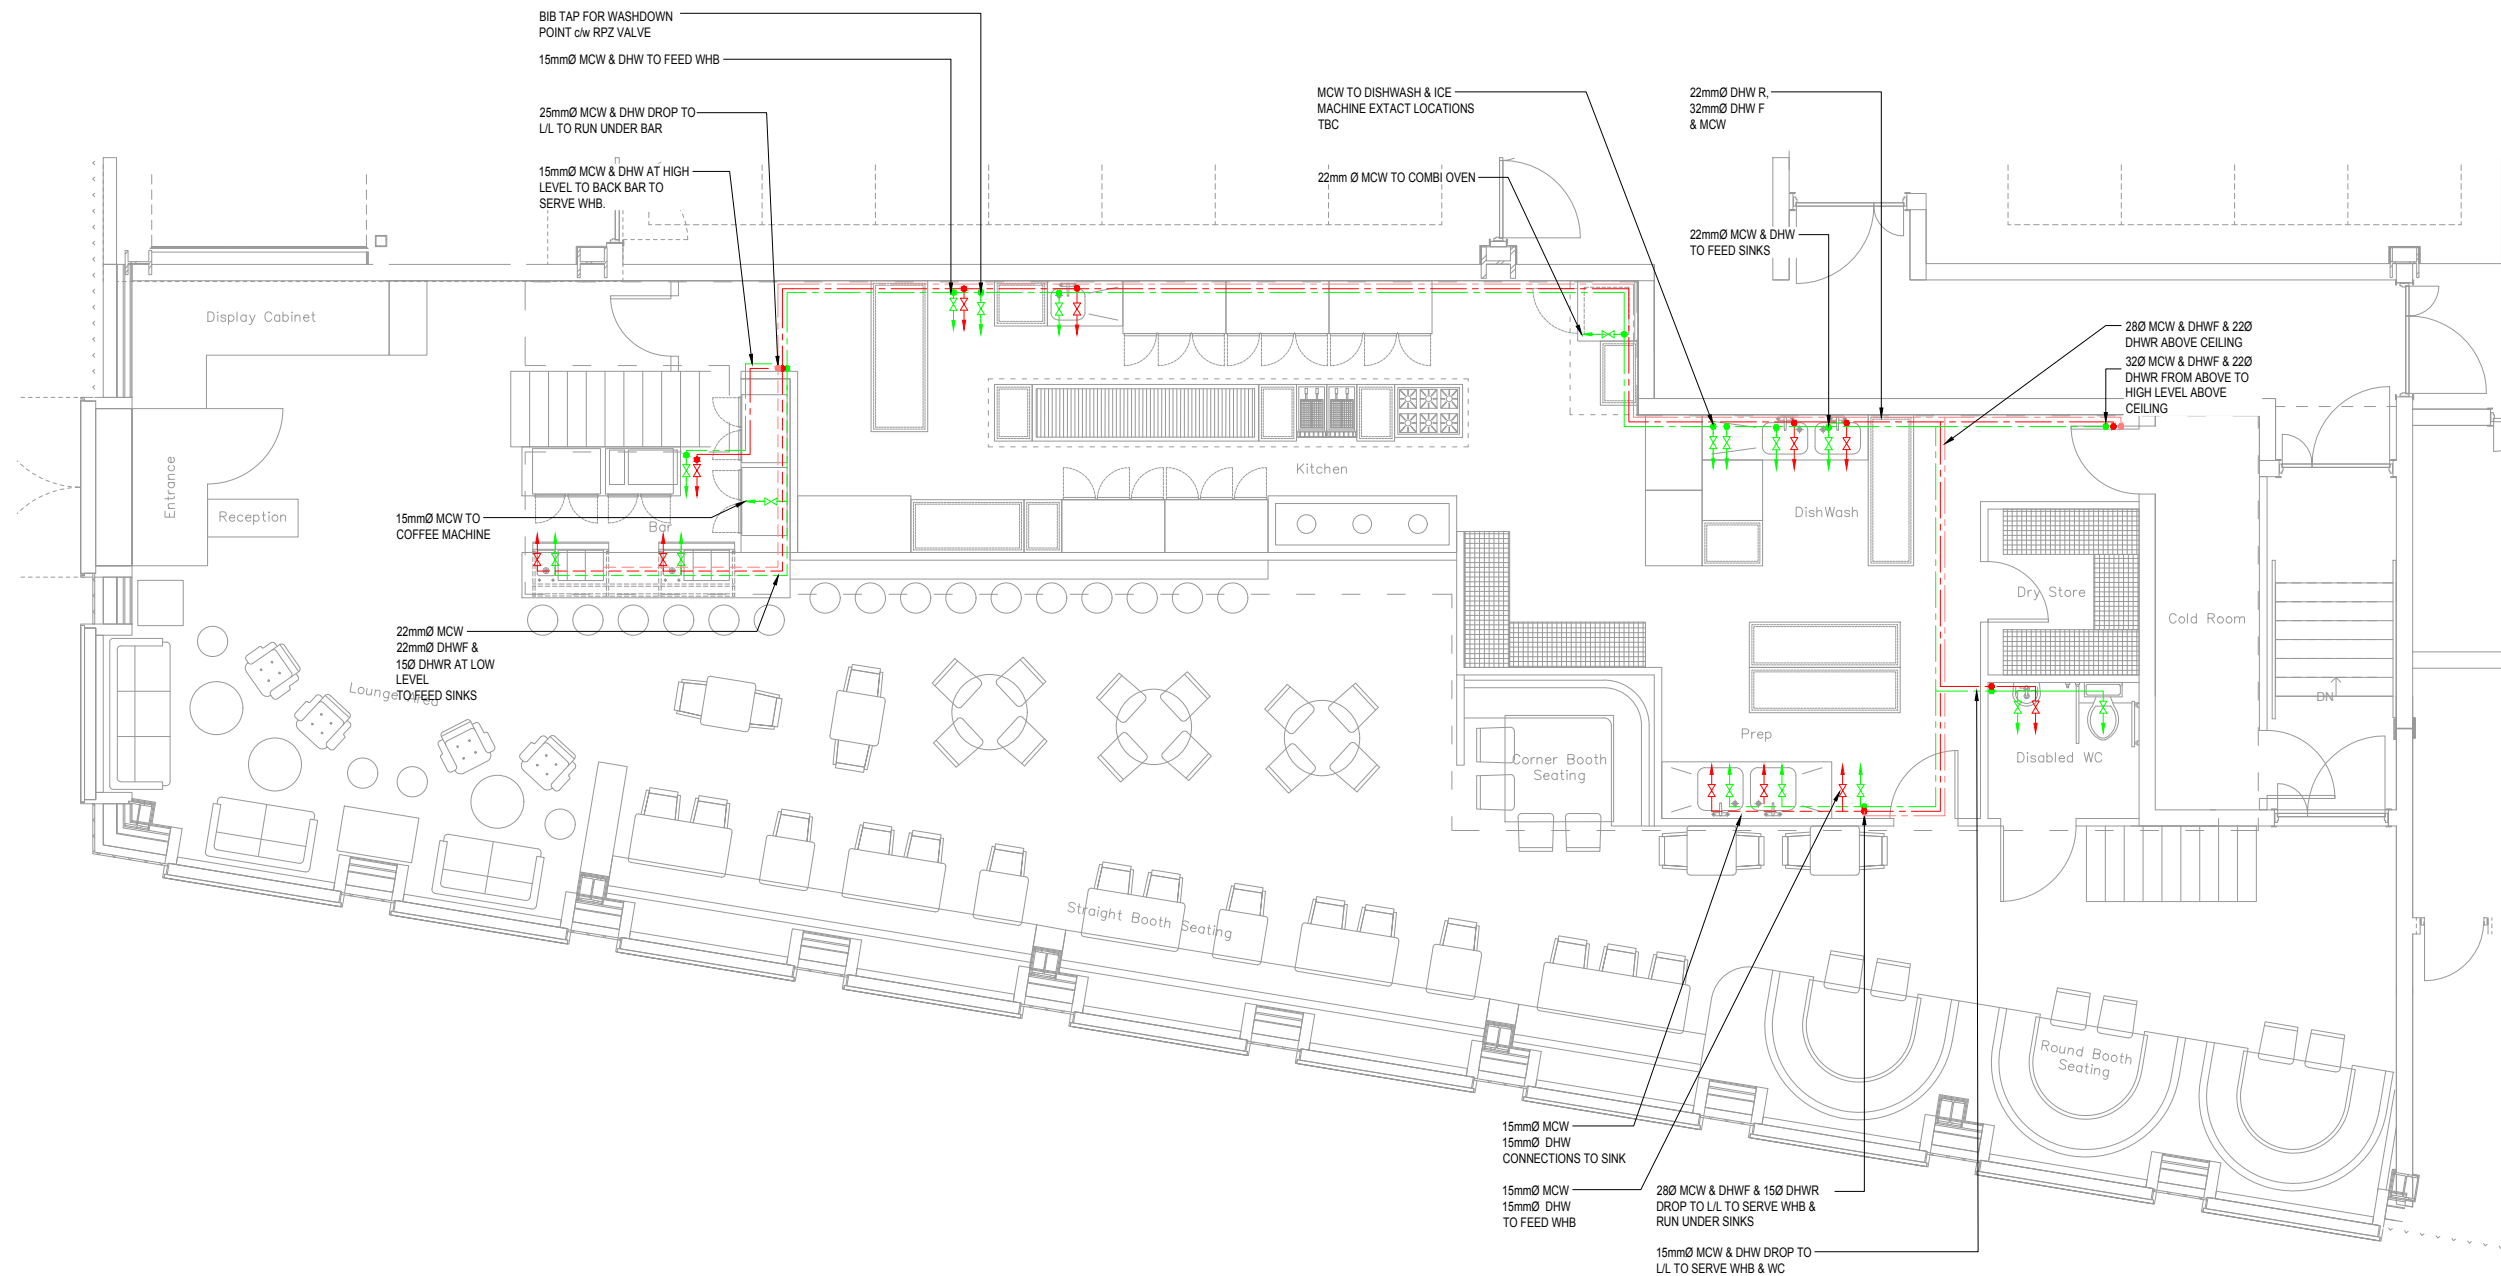

T1	24.04.18	TENDER ISSUE	TH	SW
Rev	Date	Description	Eng	Chk



Alberton House, 30 St Mary's Parsonage
Manchester M3 2WJ
Tel: 0161 834 9999
The Plaza, Old Hall Street,
Liverpool L3 9QU
Tel: 0151 600 5409
E-mail: admin@cwcon.co.uk
Website: www.cwcon.co.uk

Client

**RIBEYE
STEAKHOUSE**

Project

**FIRST STREET
BUILDING 8
UNIT 1A**

Drawing Title

**GROUND FLOOR
DOMESTIC WATER SERVICES**

Status	TENDER		
Project No.	Drawn	Scale / Paper Size	
1663	TH	1:50 @ A1	
Drawing No.	Rev		
1663-GF-5301	T1		