




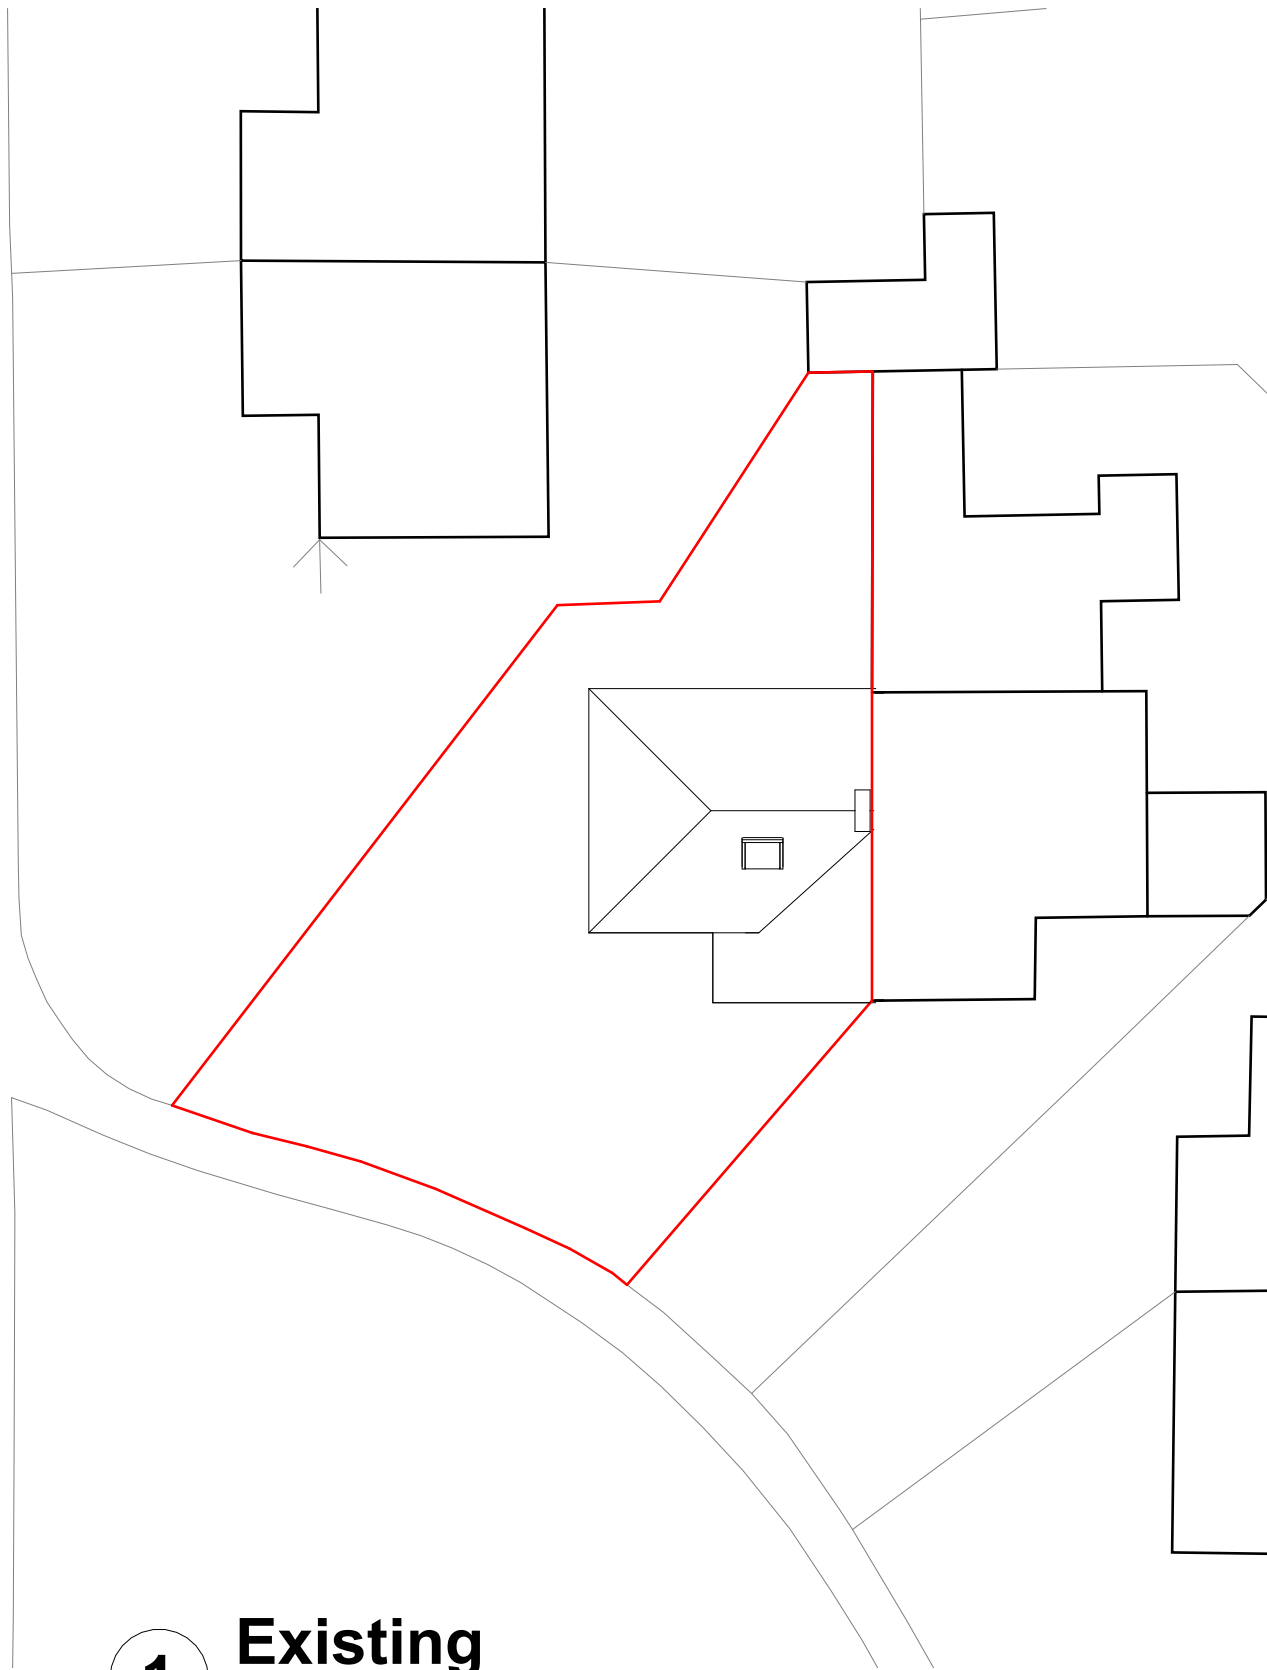

1 Existing
1 : 200

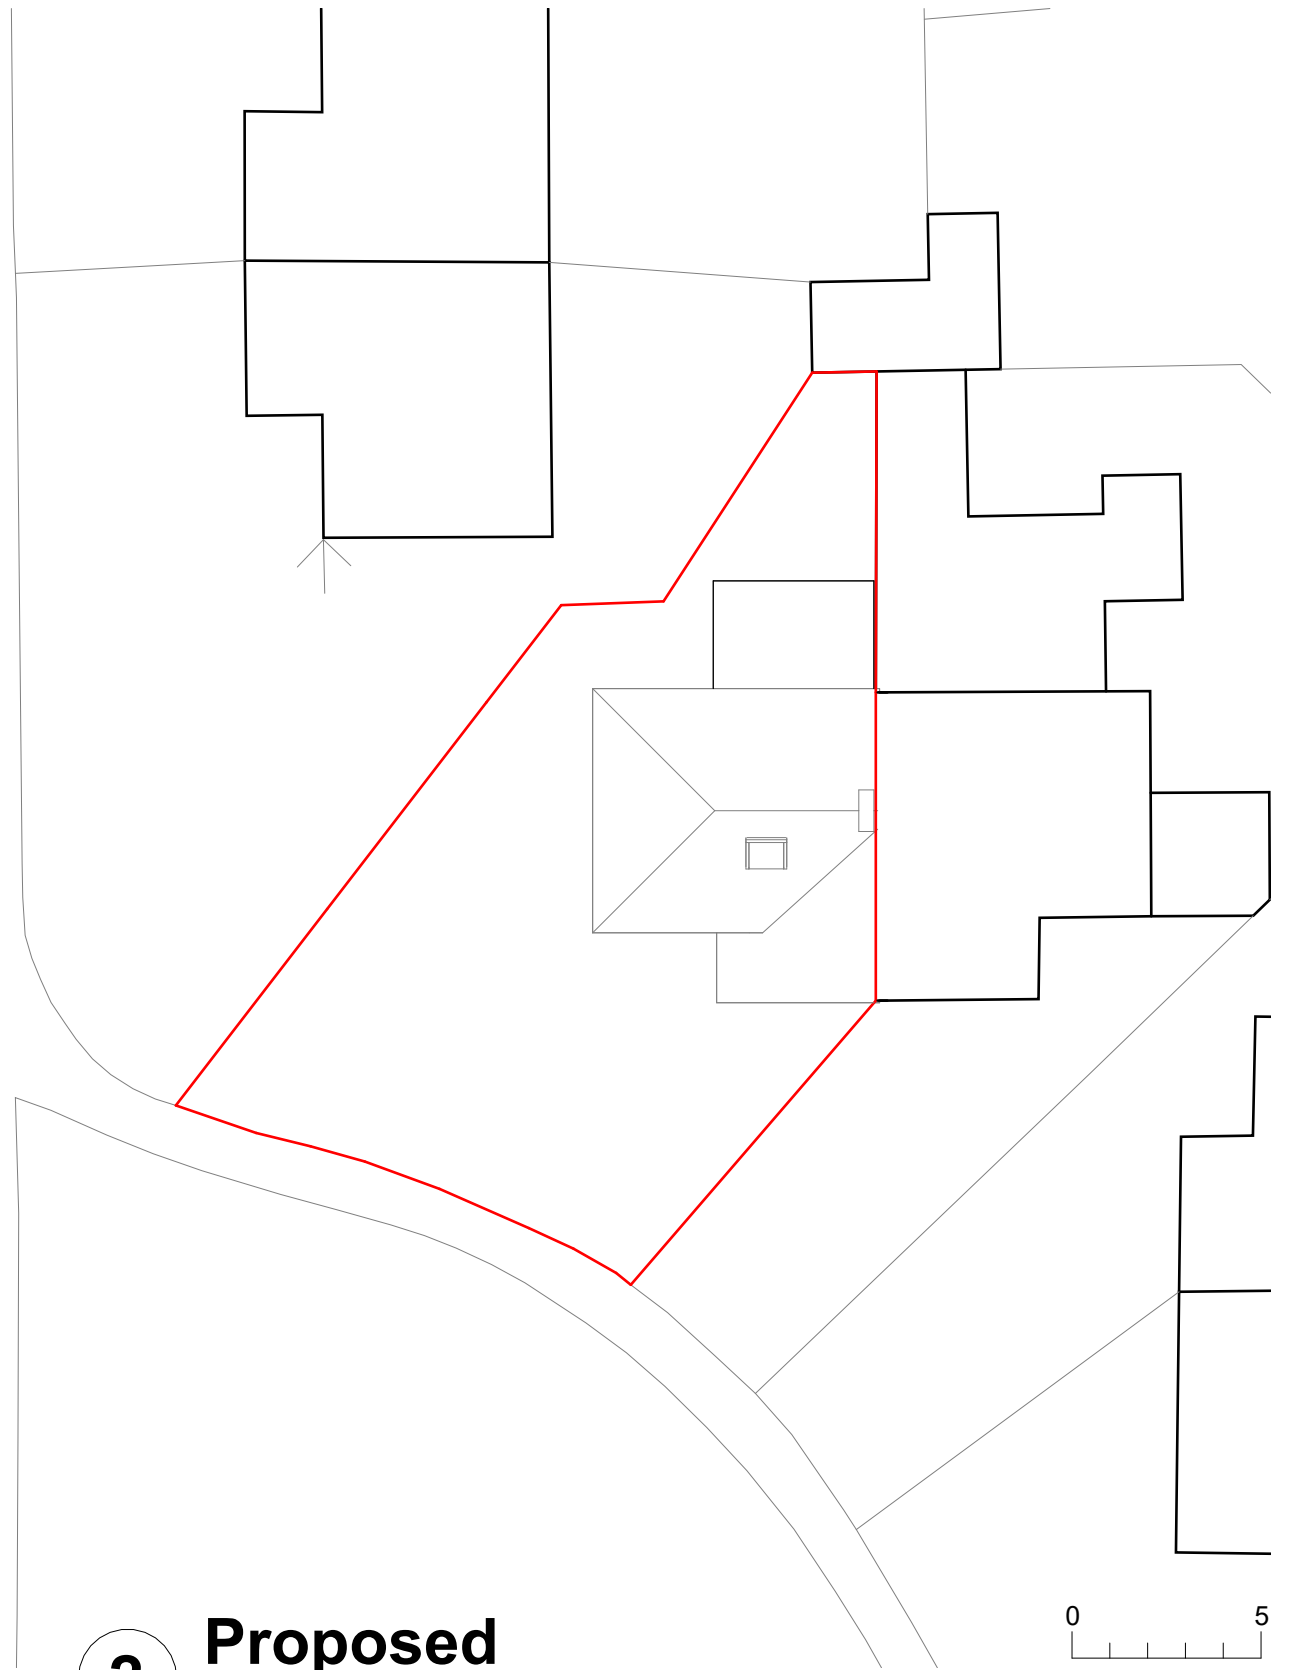

2 Proposed
1 : 200

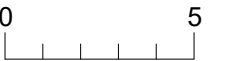

CLIENT:

Siddig Elzailae

REV

DESCRIPTION

DATE

400 Platt Lane, Fallowfield
Manchester, M14 7HJ
Site Layout Plan

REVISION



© Copyright Diogel Architecture. All dimensions to be checked and verified on site. This drawing is to be read in conjunction with all other relevant drawings and specifications. Any discrepancies in the drawings are to be reported immediately to Diogel Architecture. This drawing is not to be used for construction or sales purposes unless marked 'issued for construction'.

Dimensions and area schedules are subject to change.

DIOGEL


Your Home, Your Safe Place, Your World
adam@diogelarchitecture.co.uk / +44 (0)1248 800 321

SCALE: 1 : 200


JOB / DRAWING No.

1472-02-02-01

DRAWN: BA

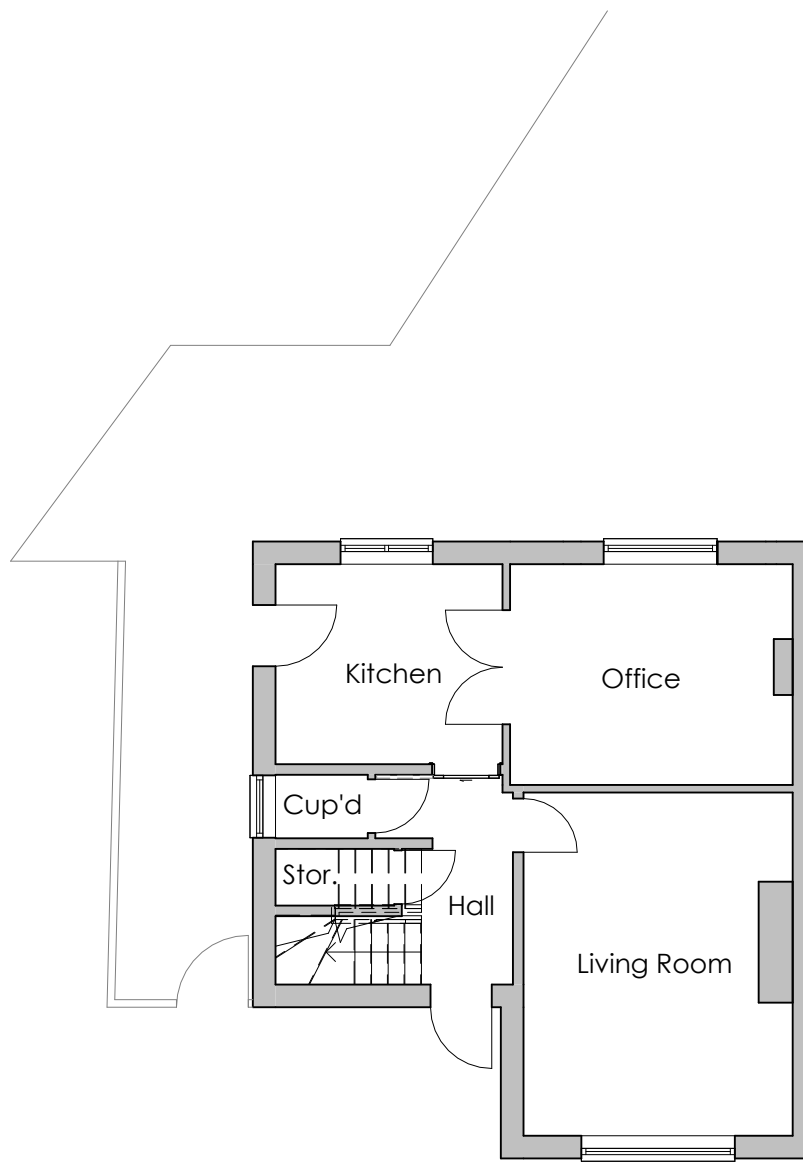

1 Existing
1 : 100

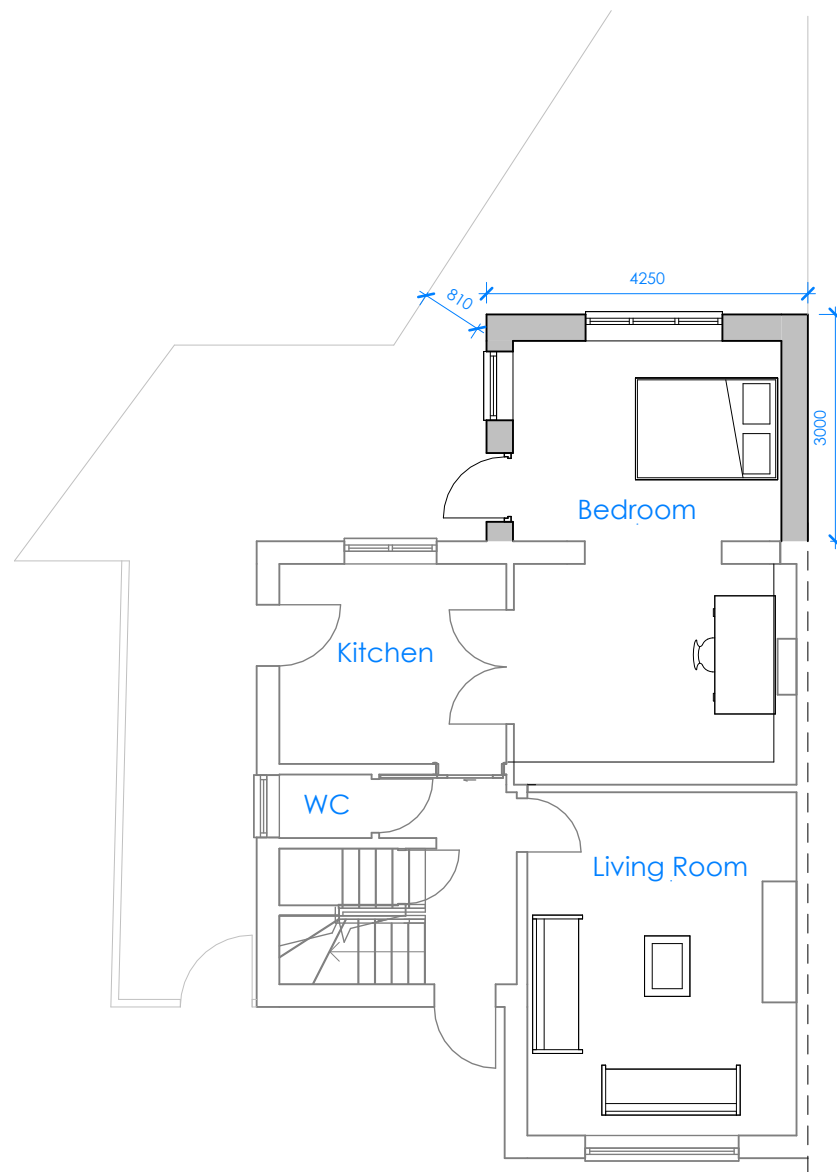

2 Proposed
1 : 100



CLIENT:

Siddig Elzailae

REV

DESCRIPTION

DATE

400 Platt Lane, Fallowfield
Manchester, M14 7HJ
Ground Floor

REVISION



© Copyright Diogel Architecture. All dimensions to be checked and verified on site. This drawing is to be read in conjunction with all other relevant drawings and specifications. Any discrepancies in the drawings are to be reported immediately to Diogel Architecture. This drawing is not to be used for construction or sales purposes unless marked 'issued for construction'.

Dimensions and area schedules are subject to change.

DIOGEL


Your Home, Your Safe Place, Your World
adam@diogelarchitecture.co.uk / +44 (0)1248 800 321

SCALE: 1 : 100


JOB / DRAWING No.

1472-02-03-01


DRAWN: MP, BA

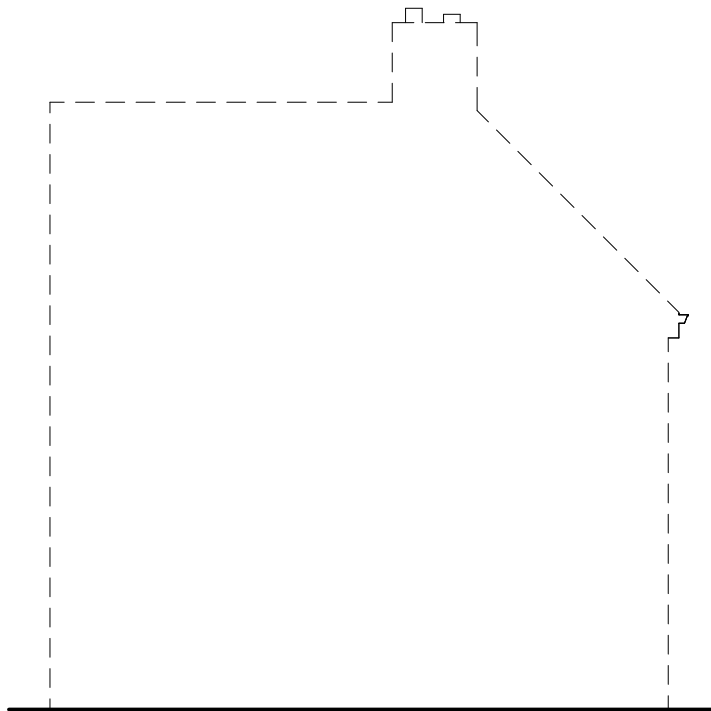

1 Right Hand Side
1 : 100

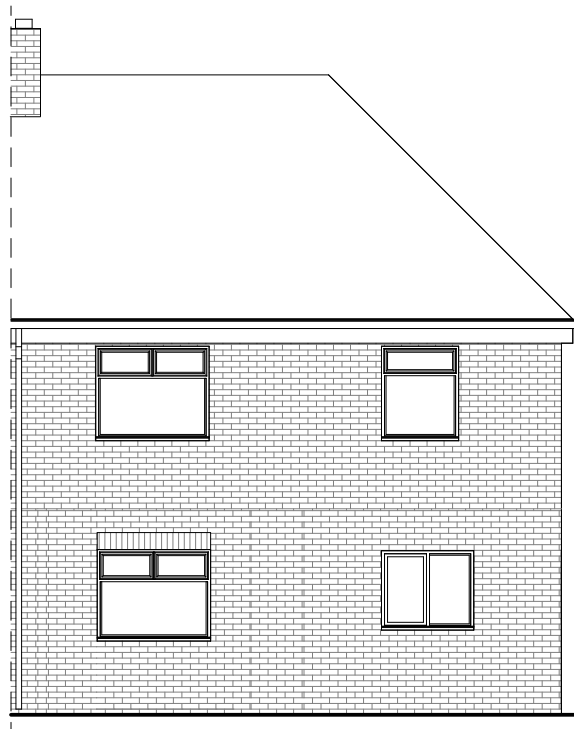

2 Rear
1 : 100

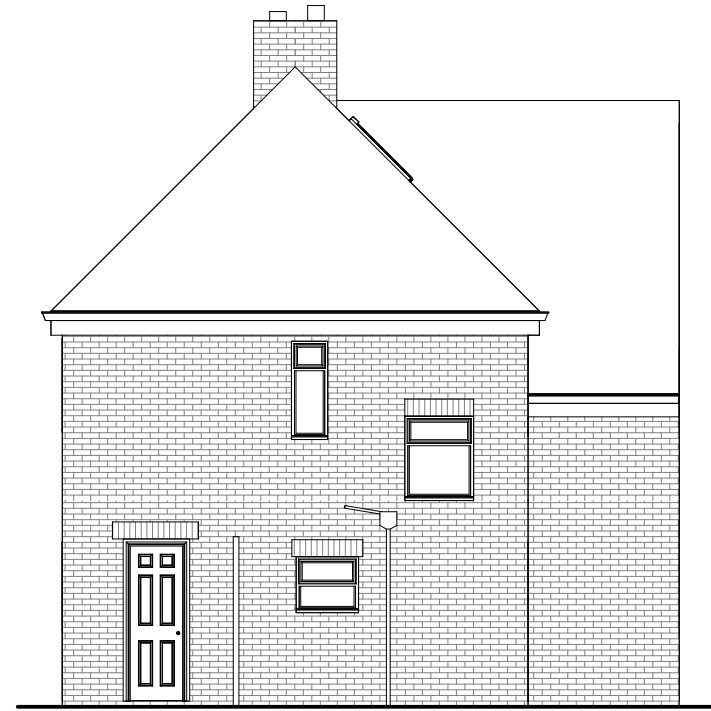

3 Left Hand Side
1 : 100



CLIENT:

Siddig Elzailaee

REV

DESCRIPTION

DATE

400 Platt Lane, Fallowfield
Manchester, M14 7HJ
Existing Elevations



© Copyright Diogel Architecture. All dimensions to be checked and verified on site. This drawing is to be read in conjunction with all other relevant drawings and specifications. Any discrepancies in the drawings are to be reported immediately to Diogel Architecture. This drawing is not to be used for construction or sales purposes unless marked 'issued for construction'.
Dimensions and area schedules are subject to change.


DIOGEL
Your Home, Your Safe Place, Your World
adam@diogelarchitecture.co.uk / +44 (0)1248 800 321

SCALE: 1 : 100


DRAWN: BA

JOB / DRAWING No.

1472-02-04-01

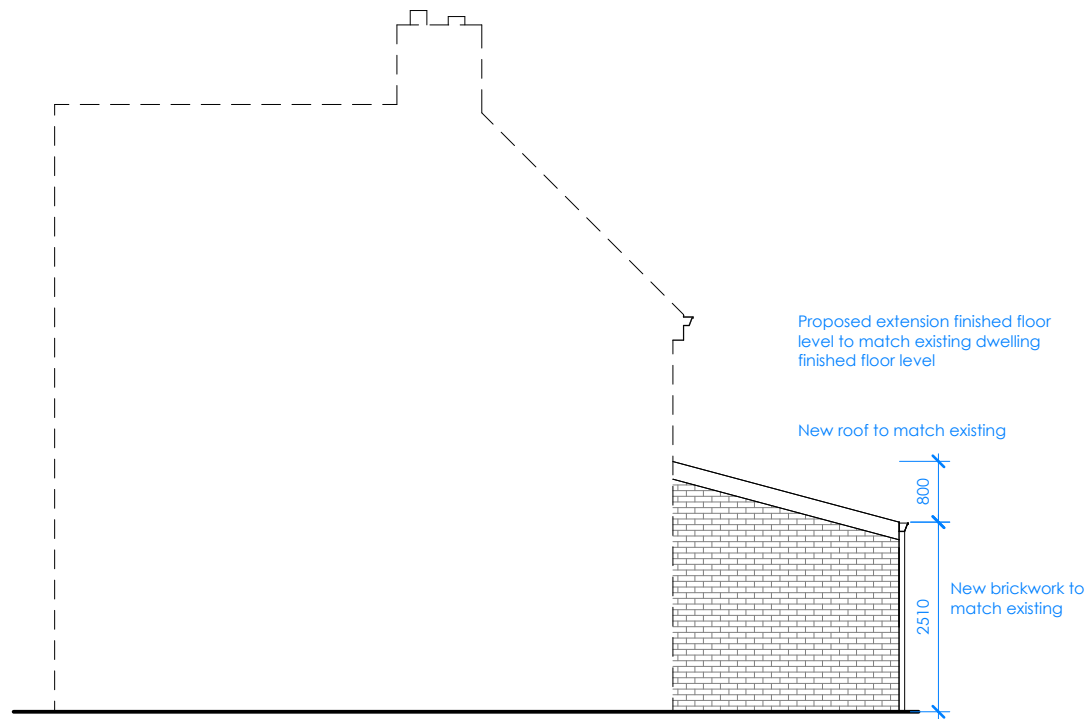

1 Right Hand Side
1 : 100

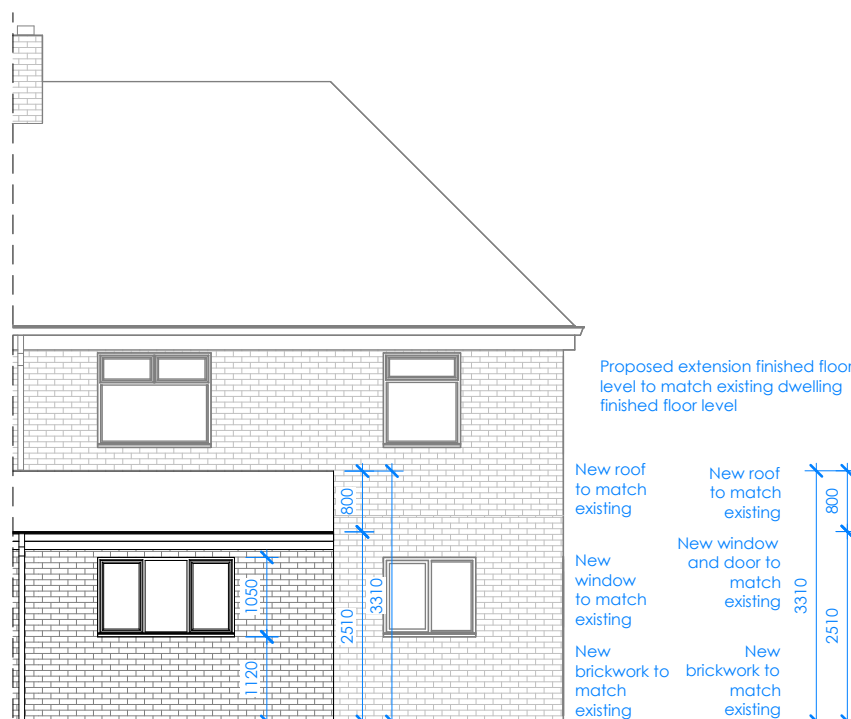

2 Rear
1 : 100



3 Left Hand Side
1 : 100



CLIENT:

Siddig Elzailae

DIOGEL

Your Home, Your Safe Place, Your World
adam@diogelarchitecture.co.uk / +44 (0)1248 800 321

© Copyright Diogel Architecture. All dimensions to be checked and verified on site. This drawing is to be read in conjunction with all other relevant drawings and specifications. Any discrepancies in the drawings are to be reported immediately to Diogel Architecture. This drawing is not to be used for construction or sales purposes unless marked 'issued for construction'.
Dimensions and area schedules are subject to change.

REV	DESCRIPTION	DATE
A	Finished floor level note added	10.09.2025

400 Platt Lane, Fallowfield
Manchester, M14 7HJ
Proposed Elevations

REVISION
A

SCALE: 1 : 100

DRAWN: BA

JOB / DRAWING No.

1472-02-04-02