



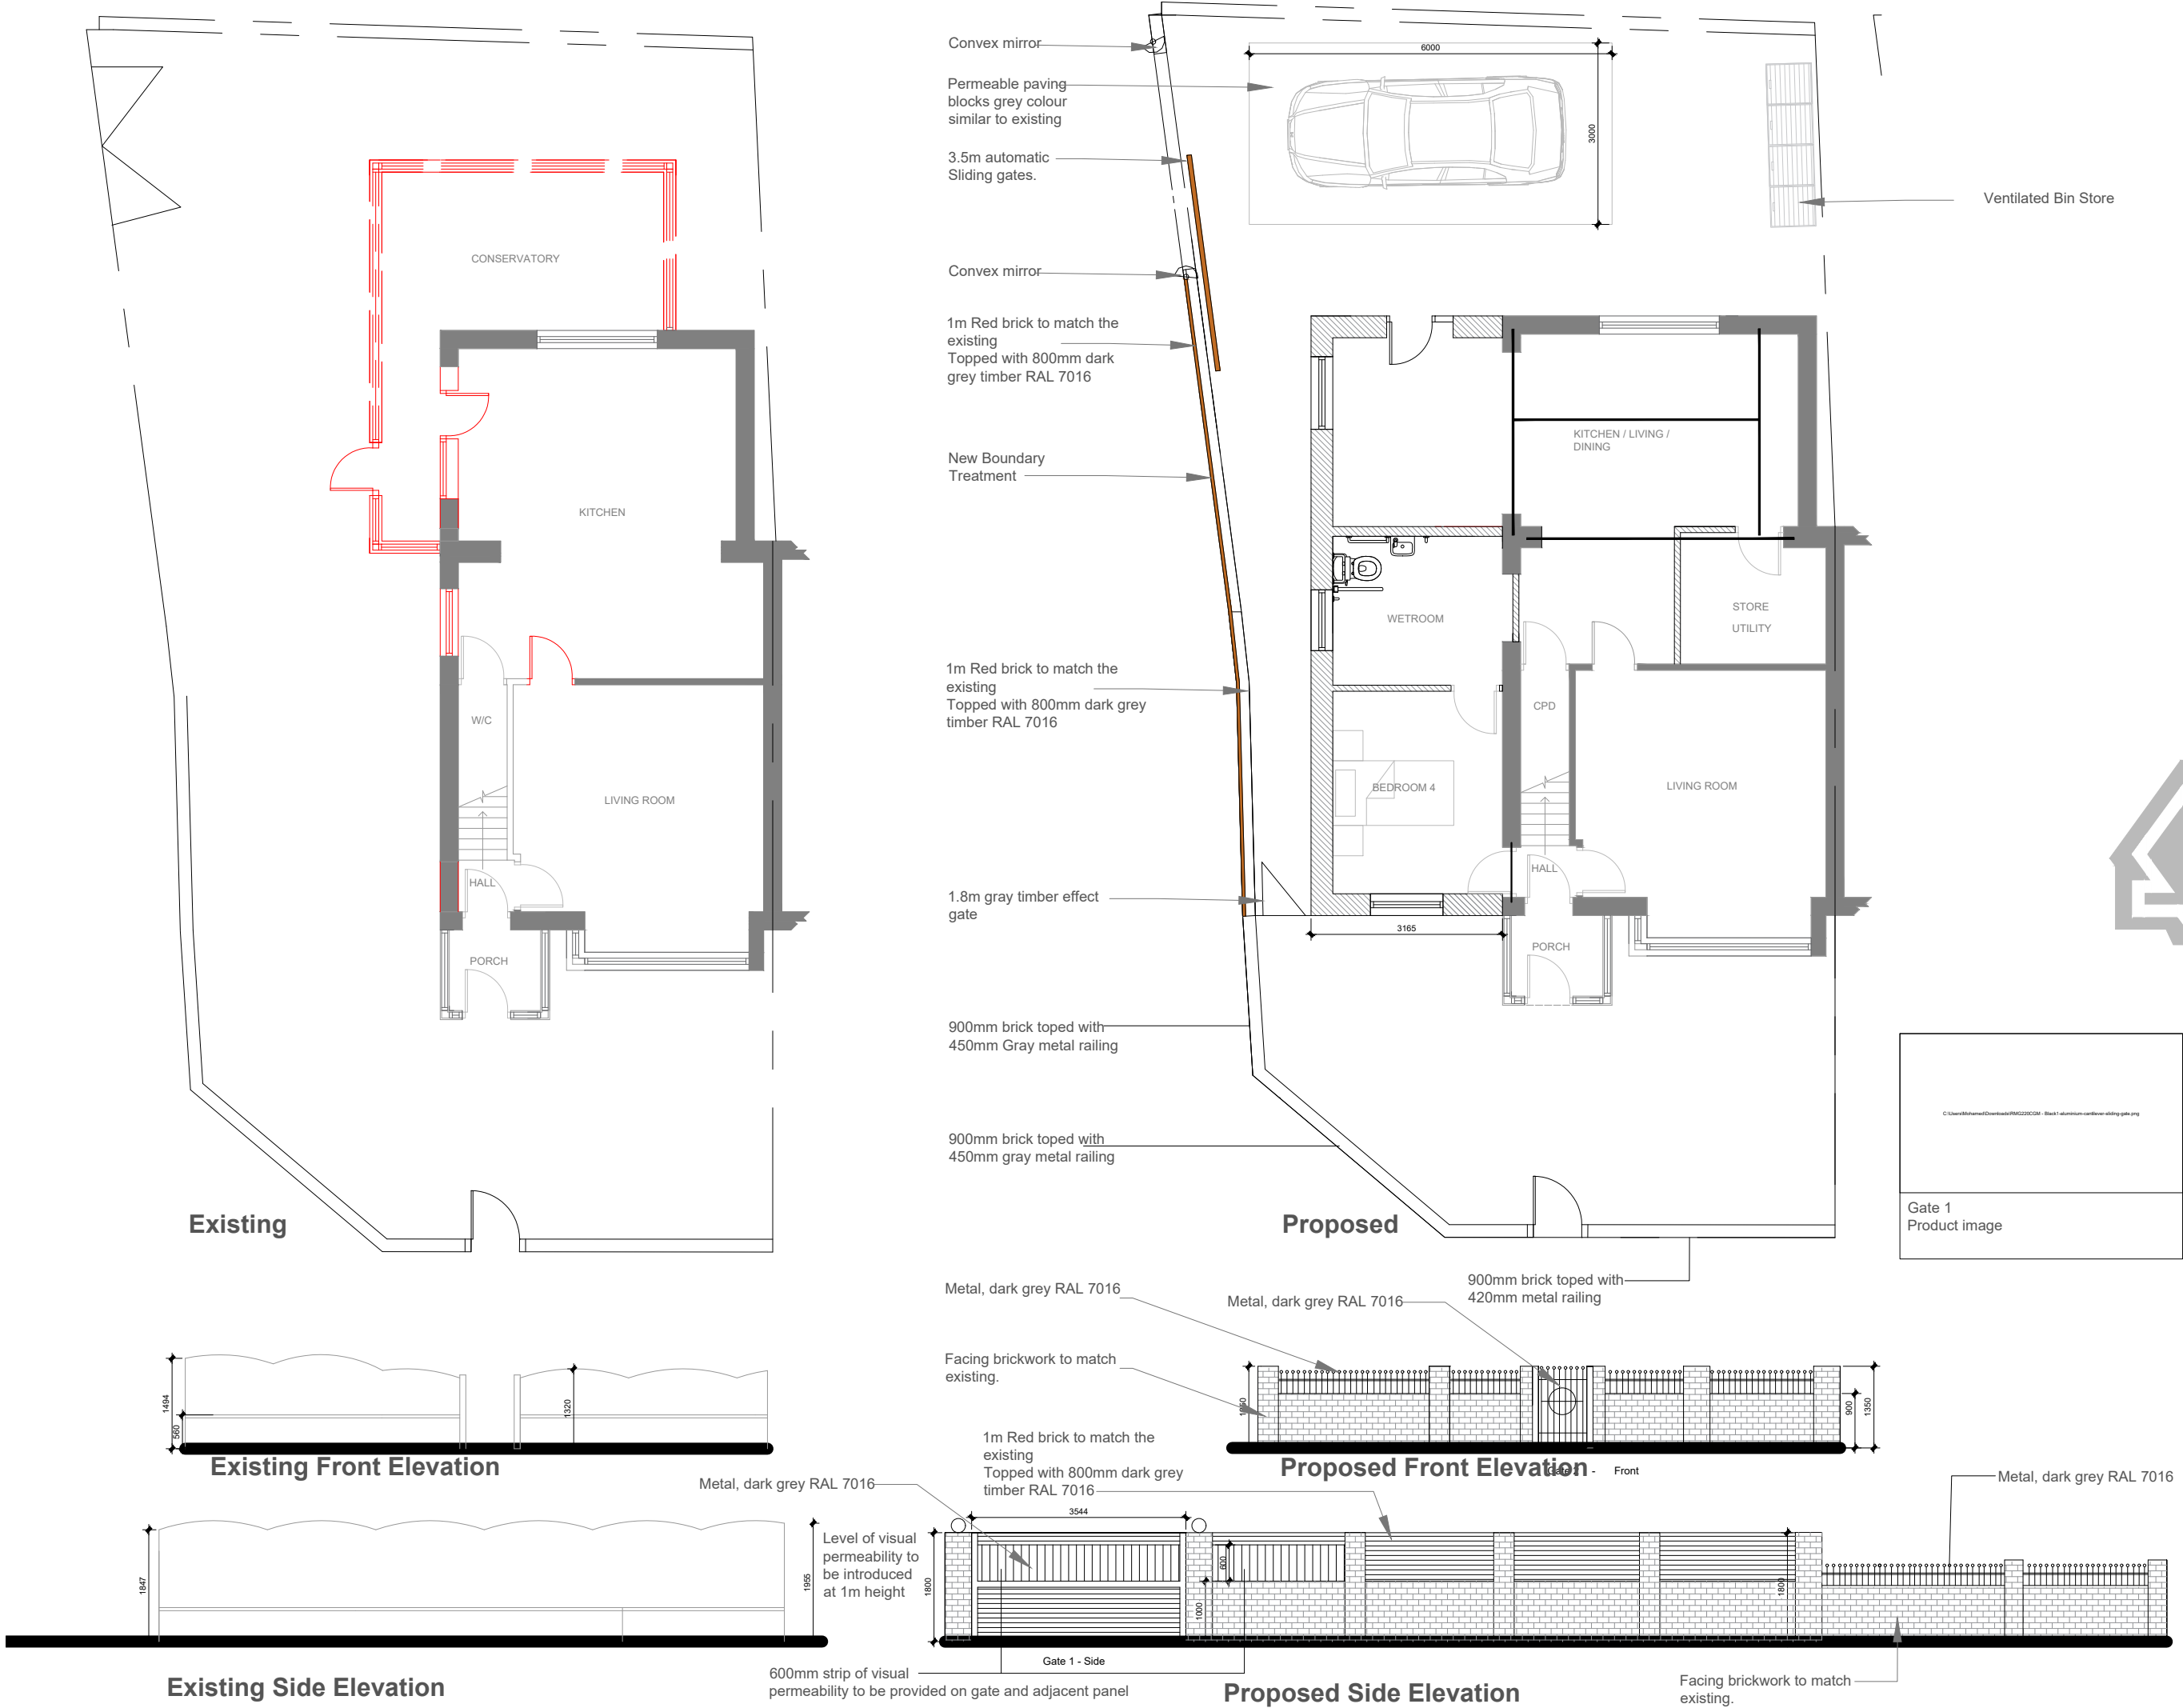

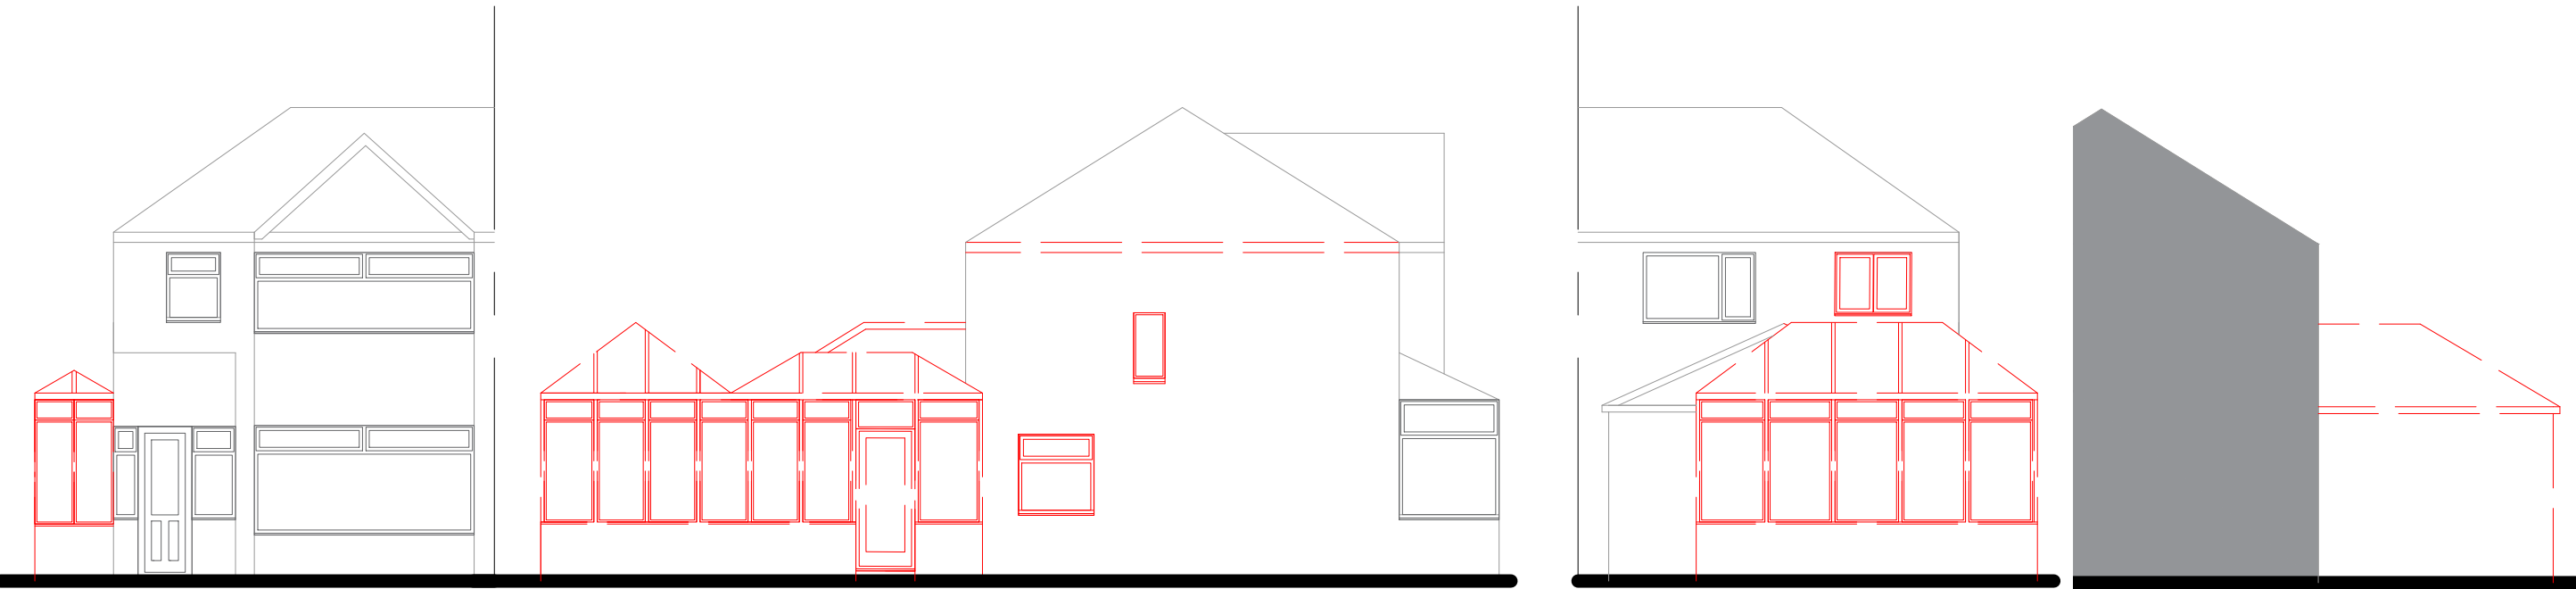


Front Elevation


Side Elevation

Rear Elevation

Sectional Side Elevation

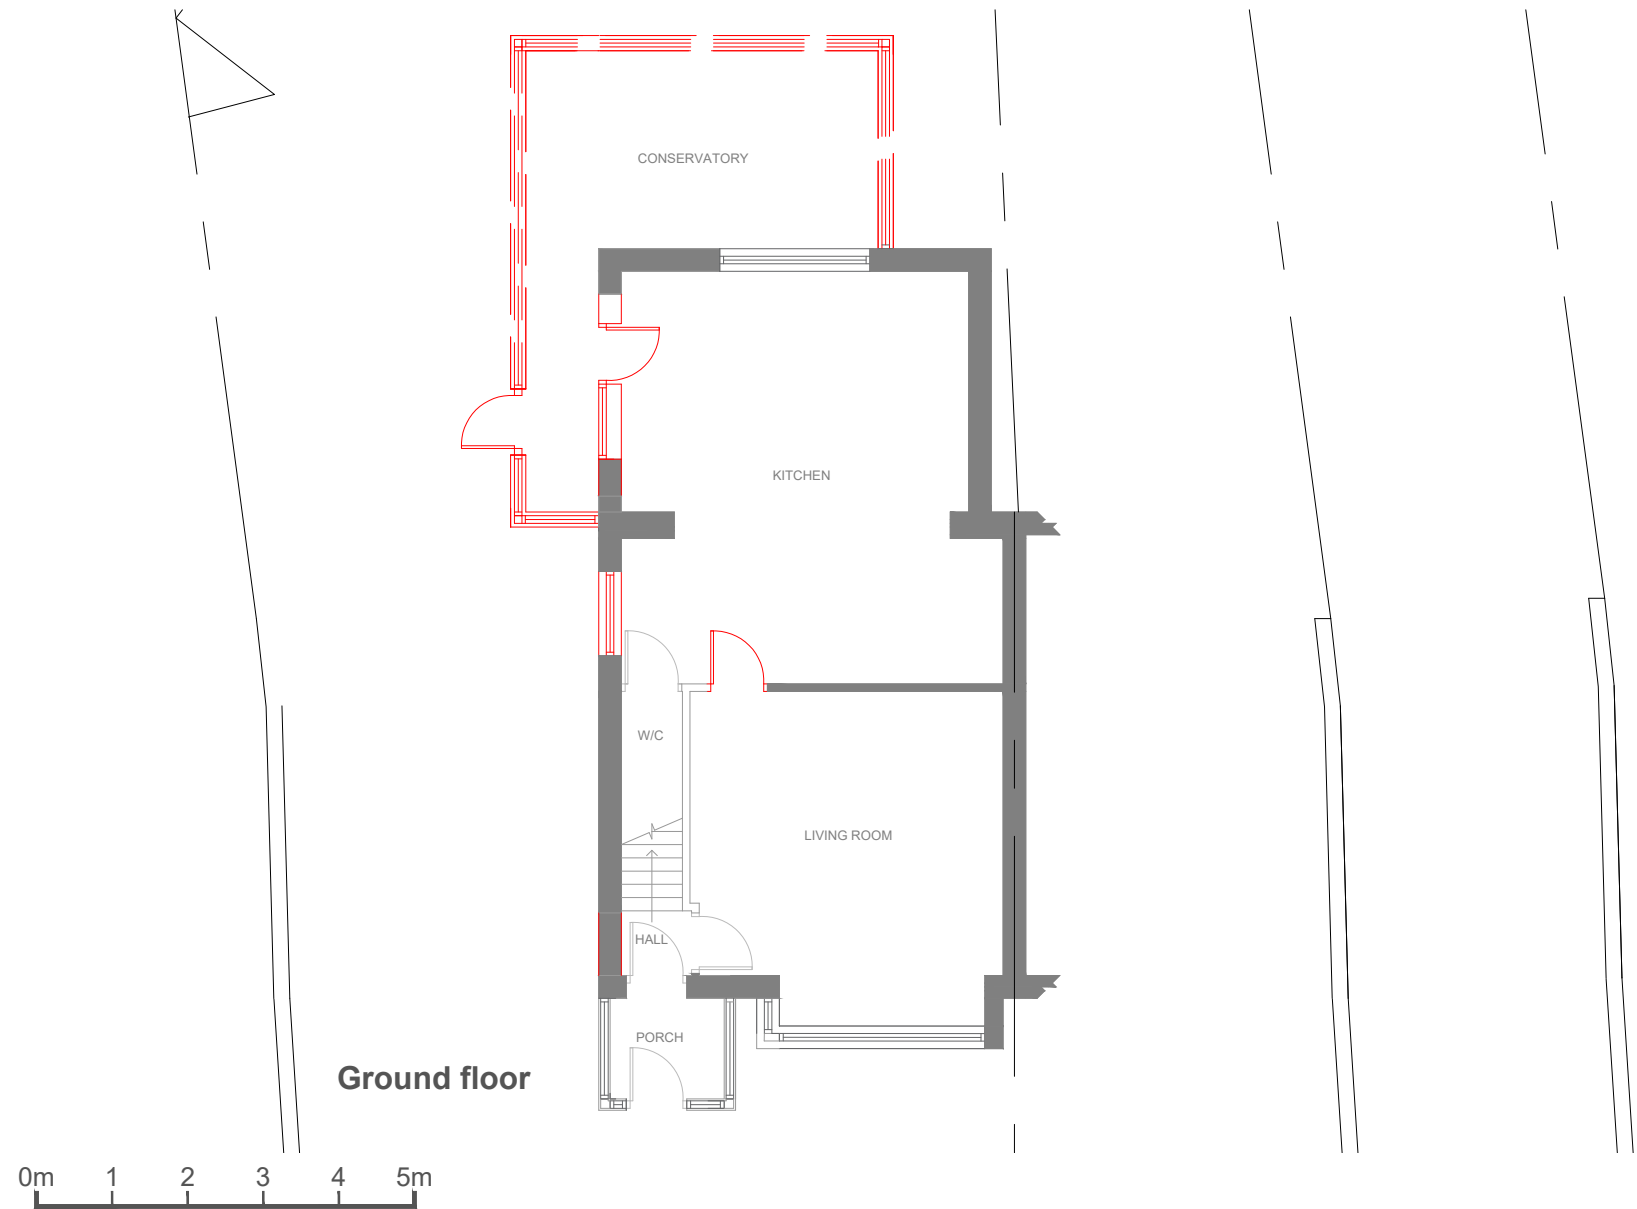

Ground floor

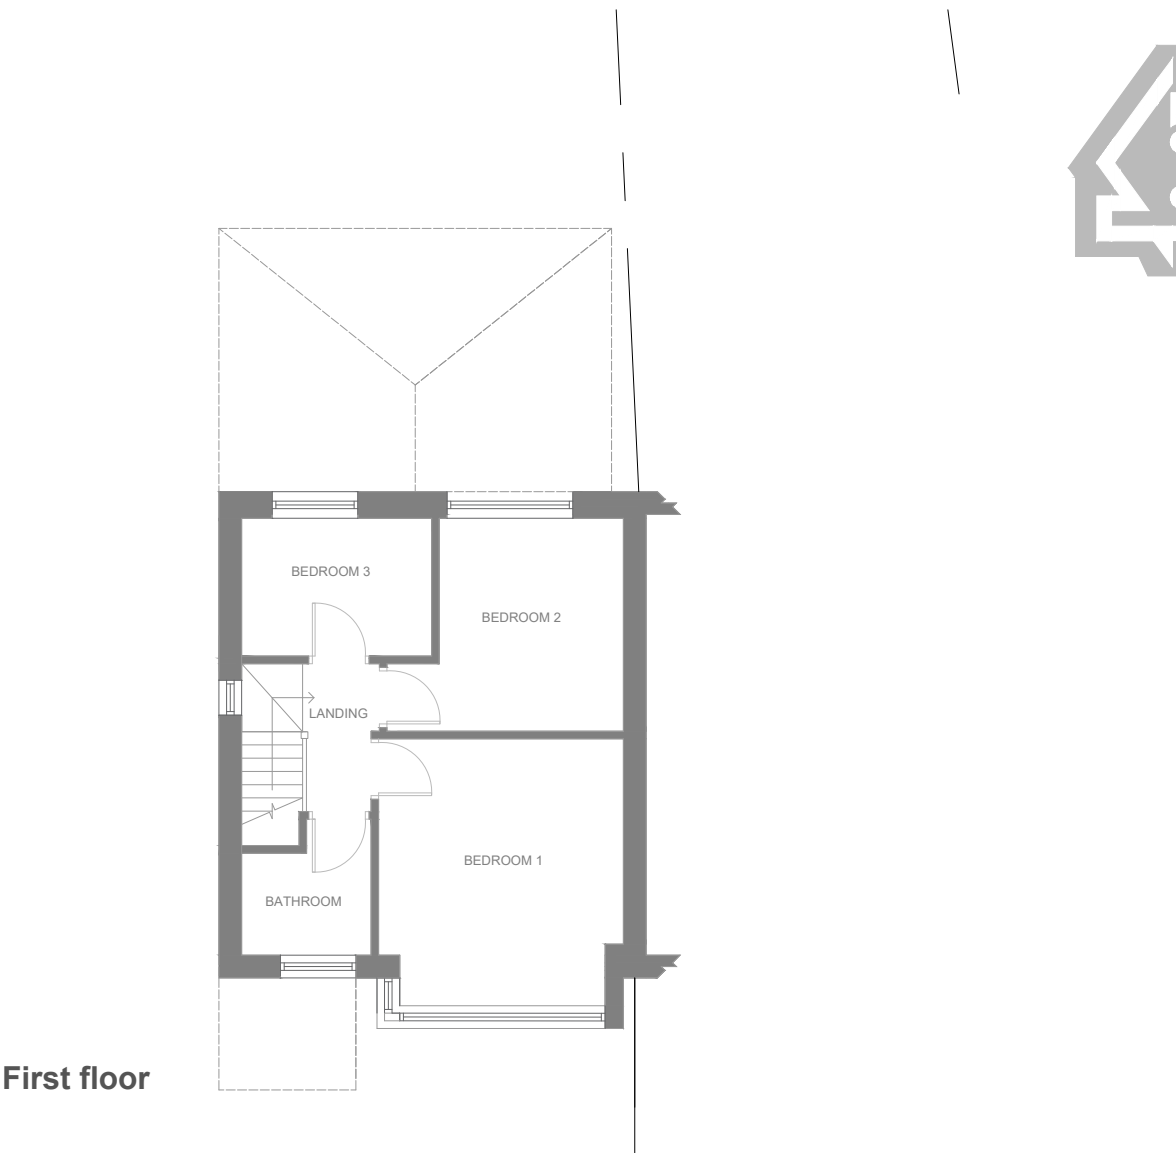

First floor



ARCHITECTURE

New York Street, Manchester, M1 4BT.
www.m1architecture.co.uk
Telephone: 0330 311 9695

HOME EXTENSION








2422

02A


Floor Plans & Elevations

1:100@A3


Existing

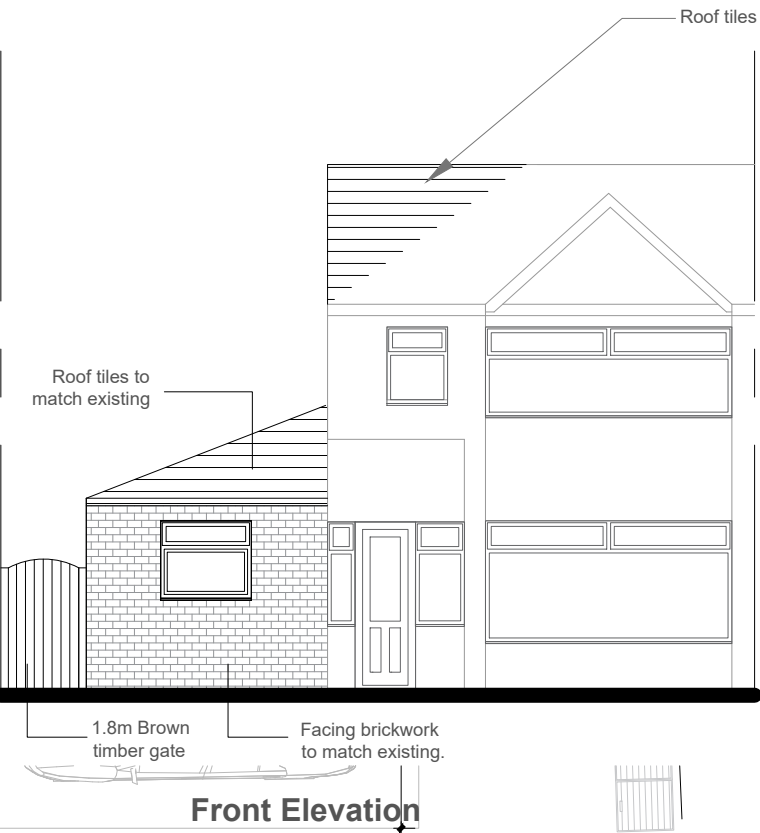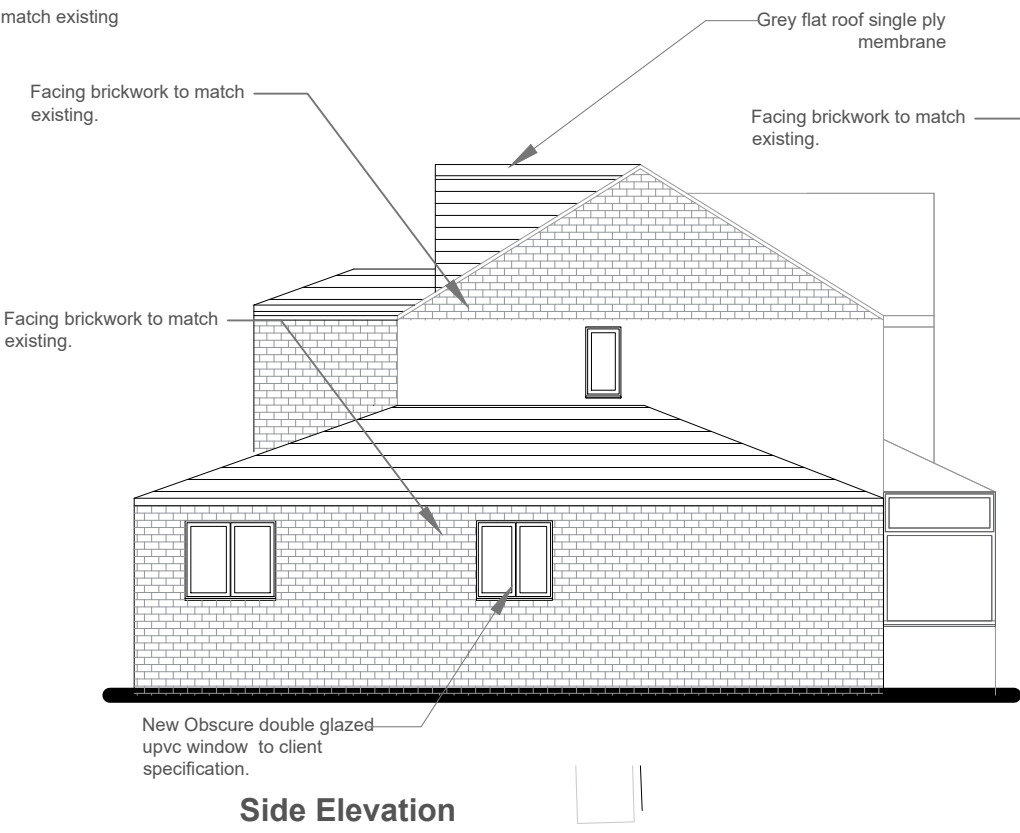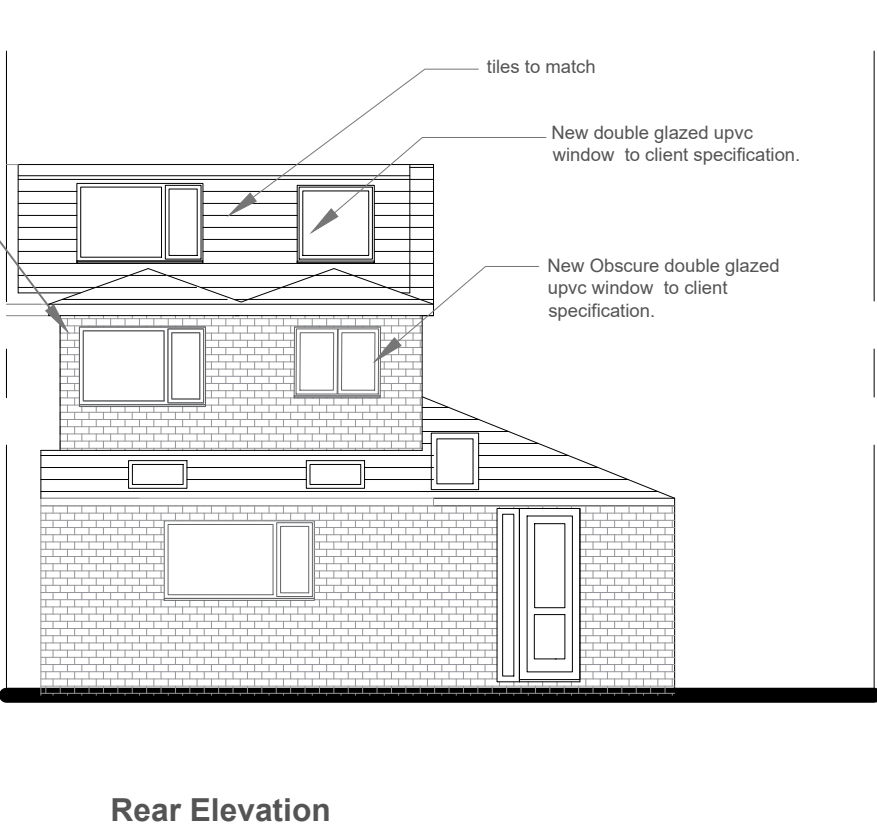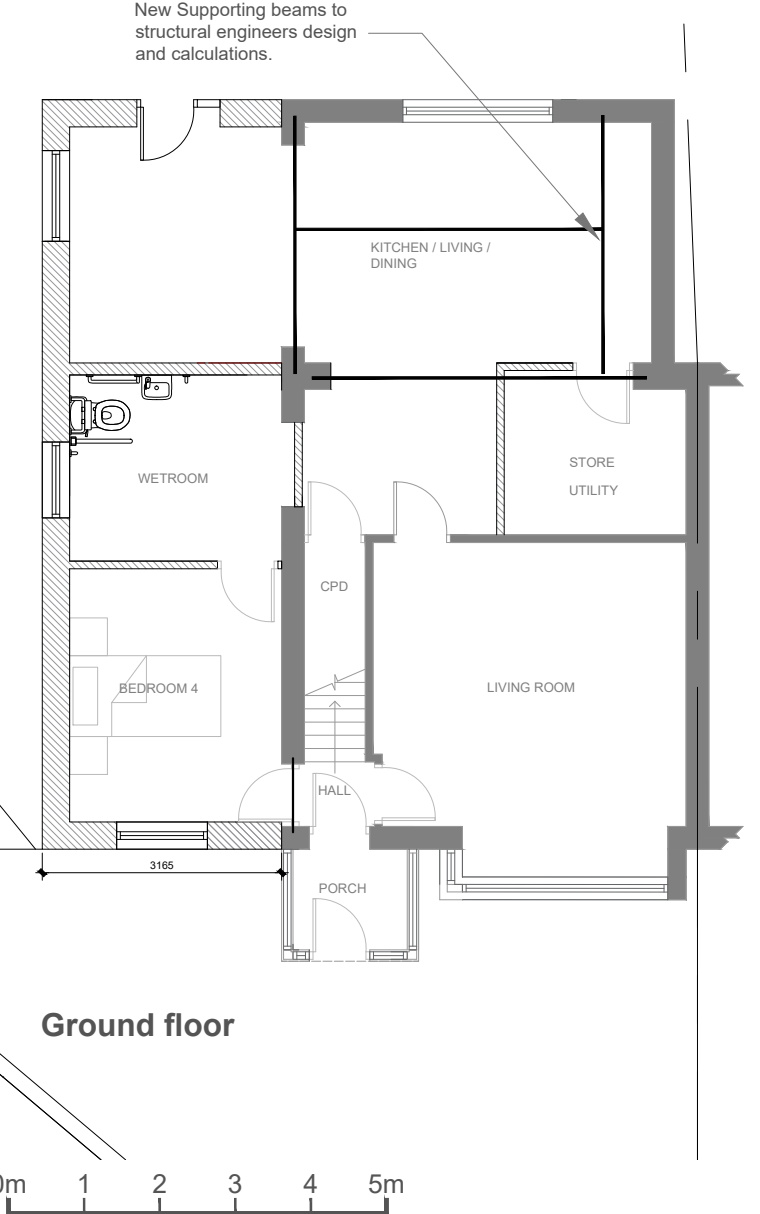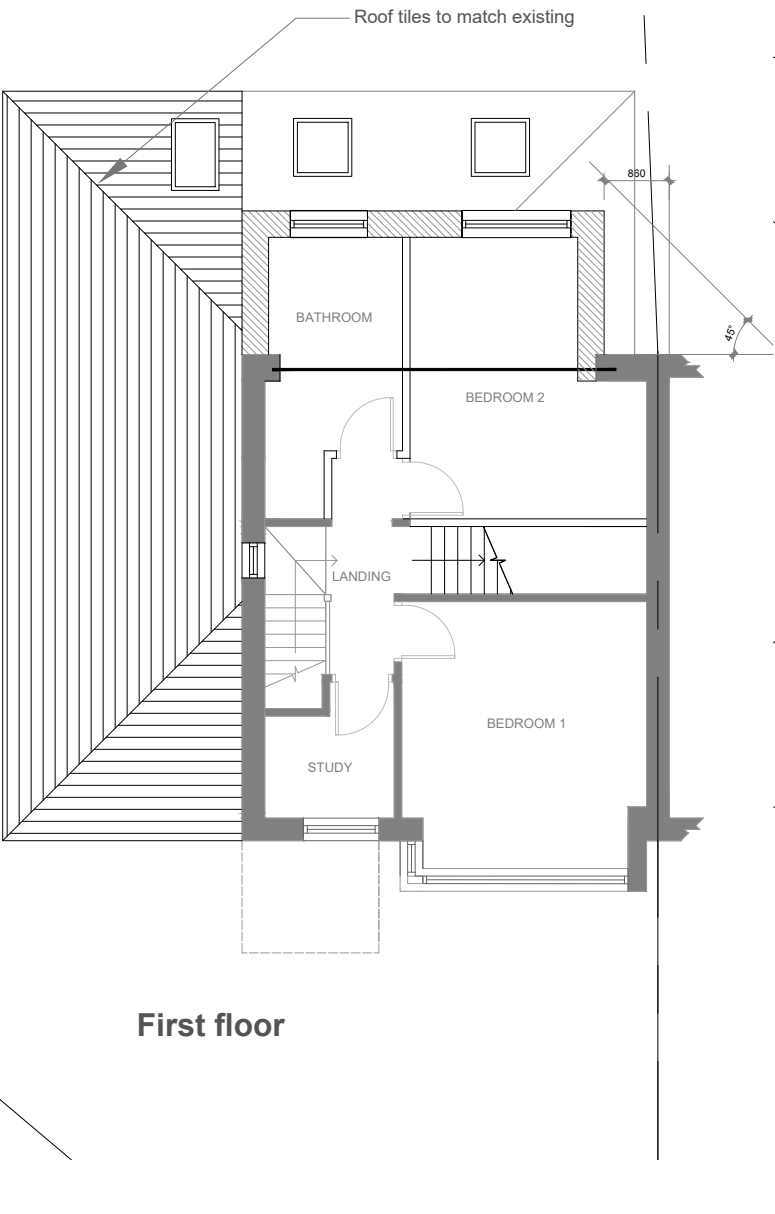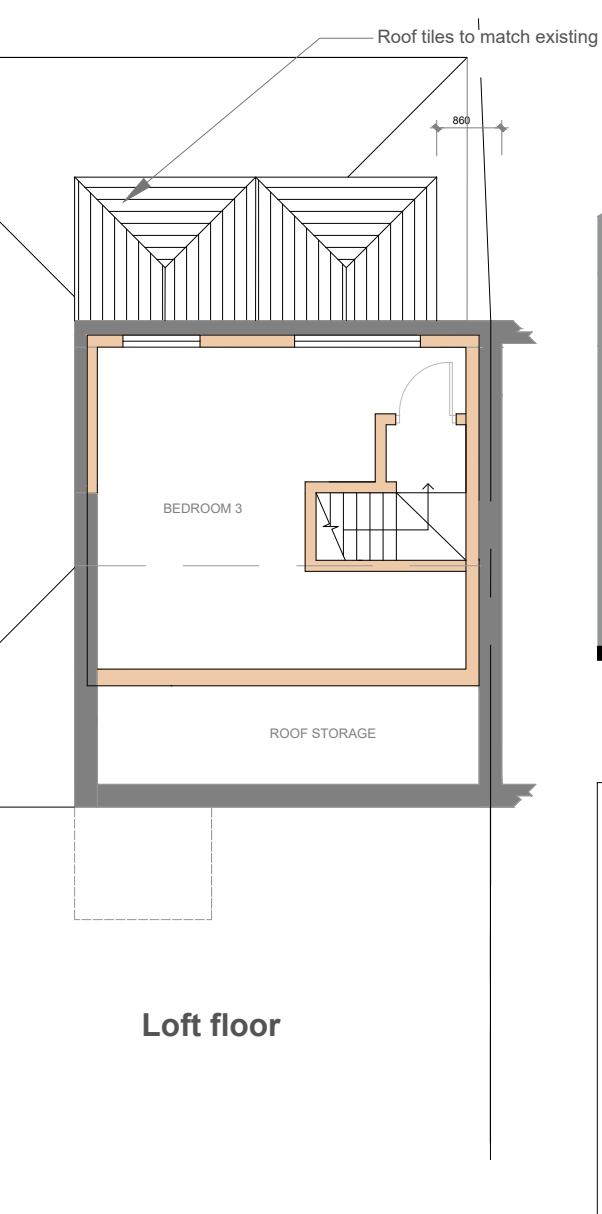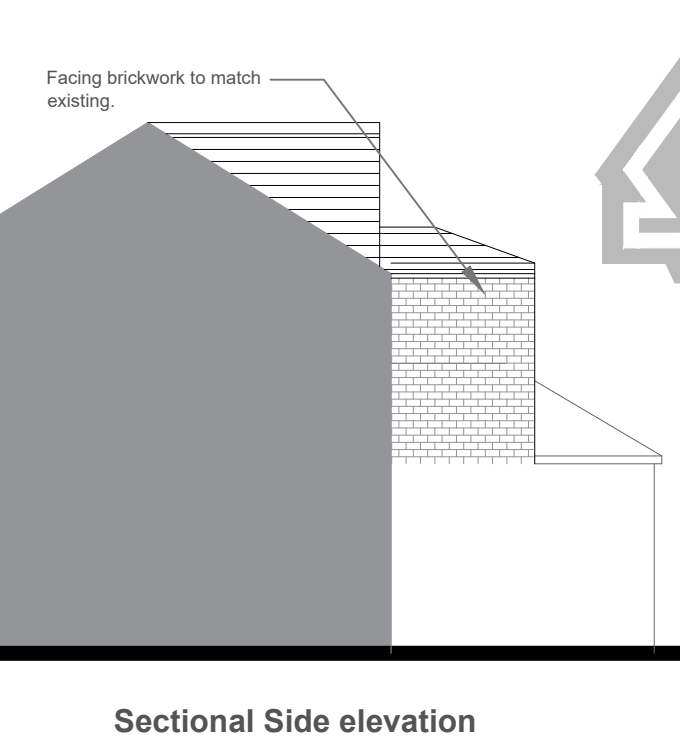


- Schedule of Materials**
- Walls: Red Brick
 - Dormer Flat roof: Grey roof covering
 - Side of dormer: Tiles similar to existing
 - Roof tiles: similar to the existing
 - walls of extension: red brick
 - Retaining walls: Red brick
 - Railings on top of retaining walls: metal black colour
 - Doors: grey uPVC double glazed
 - Windows: grey uPVC double glazed

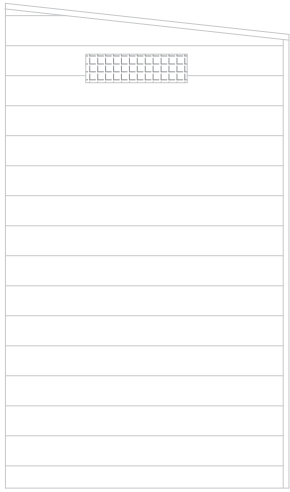


Side

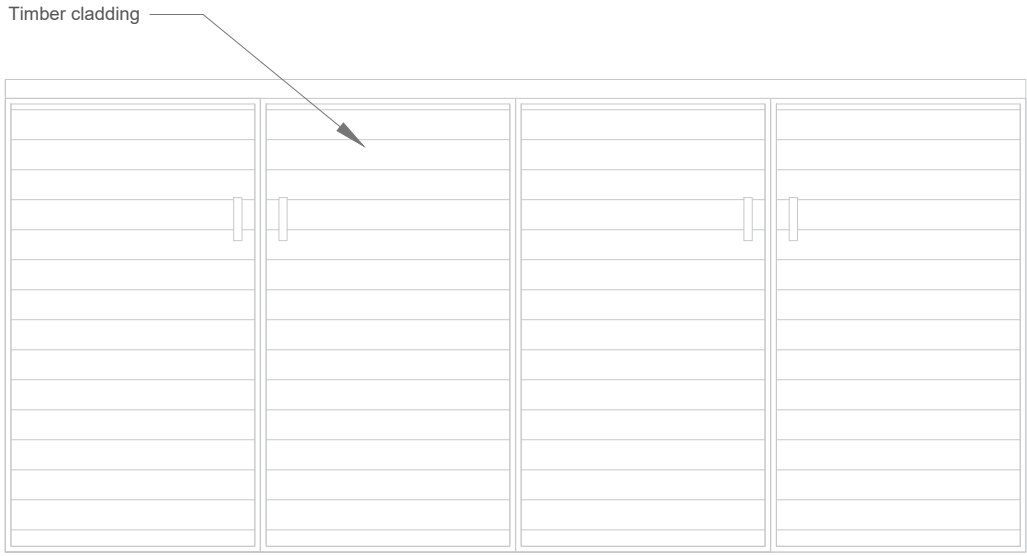

Front

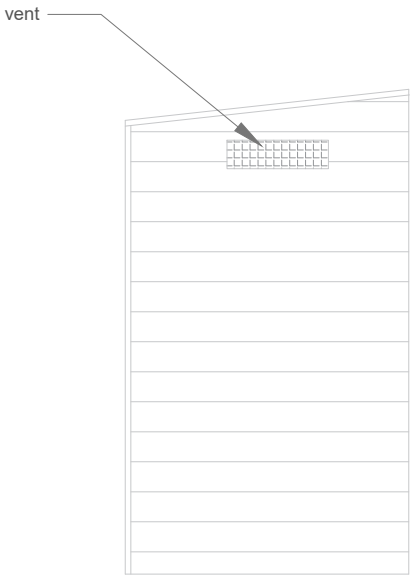

side

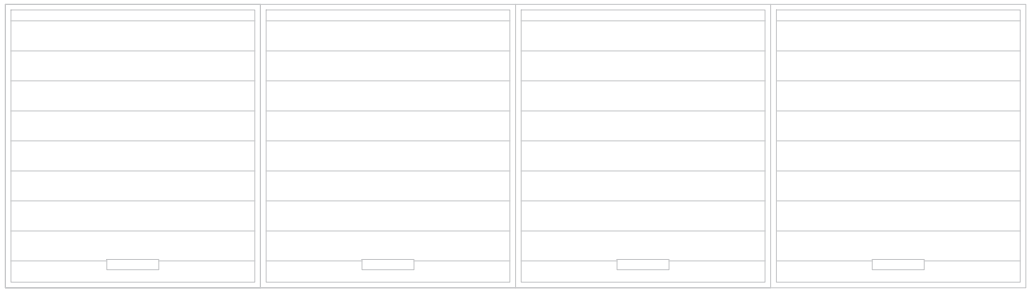

Above



ARCHITECTURE

New York Street, Manchester, M1 4BT.
www.m1architecture.co.uk
Telephone: 0330 311 9695


HOME EXTENSION

41 ST JAMES ROAD

2422

Ventialed Bin Store 1:20@A3
Proposed

Condition 07 - Proposed Ventilated Bin Store (location see site plan)

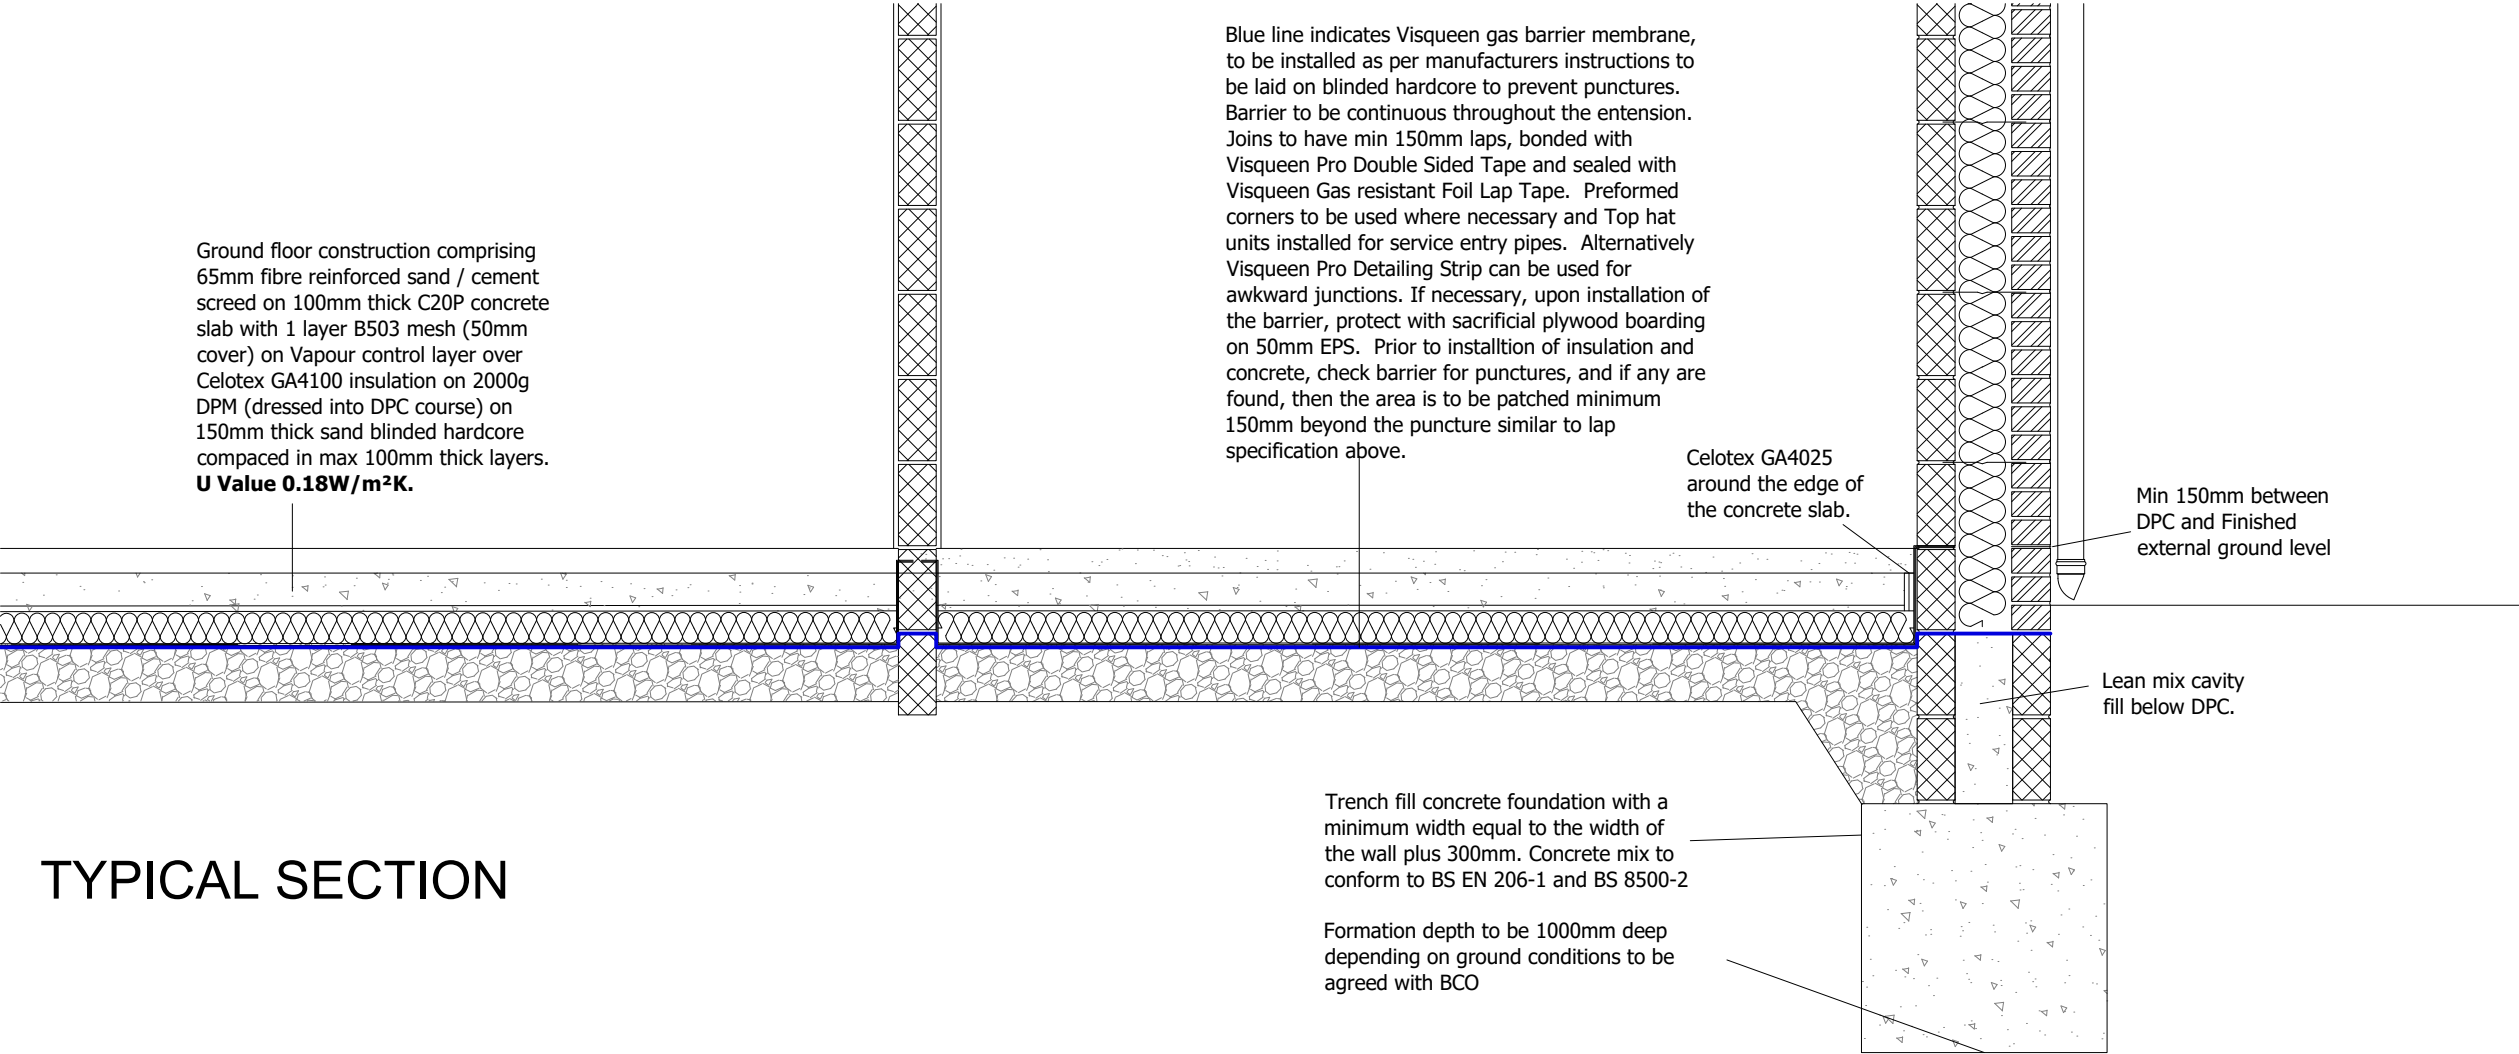

TYPICAL SECTION

Condition 08 - Visqueen Gas Barrier

