


ELEVATION 05

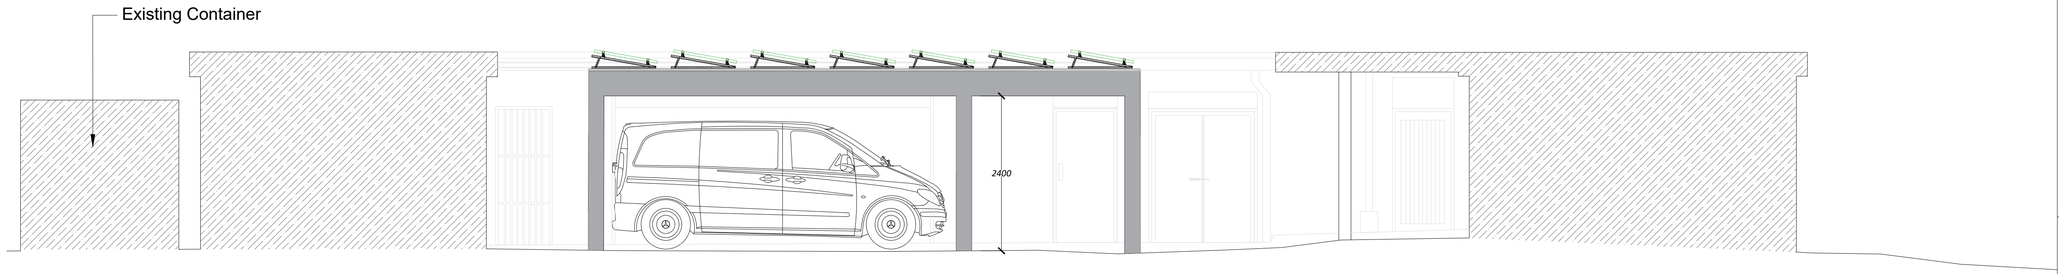

SECTION A

SOLAR CAR PORT SYSTEM - PROPOSED ELEVATIONS & CROSS SECTION

SCALE @ 1:50

Copyright: All rights reserved. This drawing must not be reproduced without permission from Drees & Sommer UK Ltd. Do not scale off this drawing. All dimensions are to be checked on site by contractor / sub contractor. Any discrepancies to be reported to Drees & Sommer UK Ltd.

DREES & SOMMER

1.06 South Harrington Building
182 Sefton Street
Liverpool
L3 4BQ
Tel: 0151 430 2340

Office Locations
Ashford, Birmingham, Leeds, Liverpool, London, Manchester & Oxford.
www.dreso.uk

PLANNING

Rev	Date	Revision notes	By	Check
-	-	-	-	-

Client MCC Equans PSDS	*Drawing Title* Blackley Office & Yard Solar Car Port System Proposed Elevations 2
Project Title Decarbonisation Scheme Blackley Office & Yard	*Drawn* JH — *Date* 09/25 *Checked* AH — *Date* 09/25
A1 *DWG No.* 24606.302	*Scale* 1:50 — *Revision*

1:50 / 1:1: 0 1 2 3 4 5 m; 0 0.1 m