Do not scale off this drawing. All dimensions to be checked on site prior to manufacture and construction. This drawing is the property of Bradley Architecture Ltd and should not be reproduced without permission. All discrepancies to be brought to the attention of the architect immediately. This drawing to be read in conjunction with the specification / bill of quantities and related drawings

REVISIONS

A	TILE SETTING OUT AND FINISHES REVISED.	7/10/2025	TT
B	BULKHEAD DETAIL ABOVE FIXED SEATING OMITTED	8/6/2025	TT

SECTION LINE DRAWING

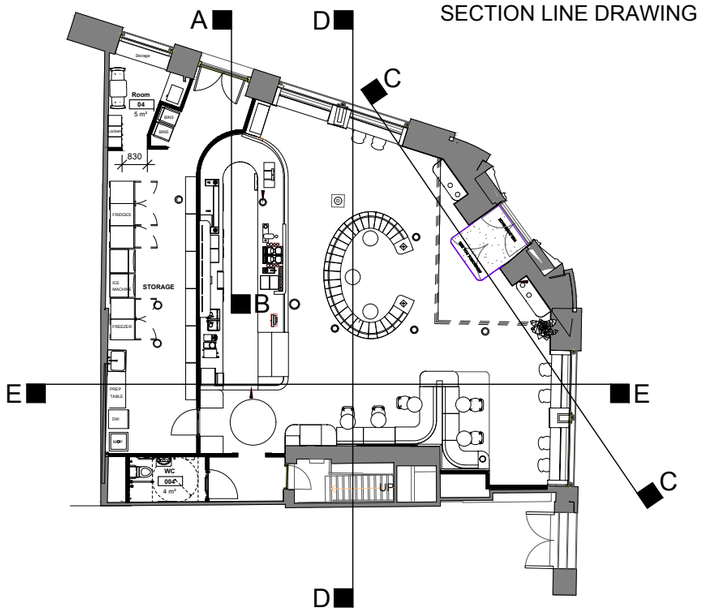

WALL FINISHES:

TL - 01
MERAZZI
ZELIGE GESSO
(9.85 cm X 9.85 cm)
GLOSSY
GROUT:GENTLE DAWN

TL - 02
MERAZZI
ZELIGE NERO TURCHESE
ZL01 & ZELLIGE GESSO
(9.85 cm X 9.85 cm)
GLOSSY
GROUT:GENTLE DAWN

WD-01
CHERRY WOOD
LACQUERED
10% SHEEN

PT-02
OFF WHITE PAINT
MATTE
US-BENJAMIN MOORE
MUSKOKA TRAIL 974

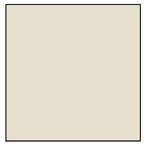

MT-01
STEEL
POLISHED STAINLESS
STEEL

GL-01
STEEL MIRROR
TOUGHENED

WF-01
PVC SHEET WALL
CLADDING (BOH)
WHITE.

ST - 01
SOLID SURFACE
HI-MACS
PARTHENON

UP-01
FAUX LEATHER
CHRISTINA MARRONE
TORRO TOR 3234 CREAM

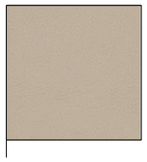

UP-02
GREEN FAUX LEATHER
PANAZ ZEST 243 CACTUS

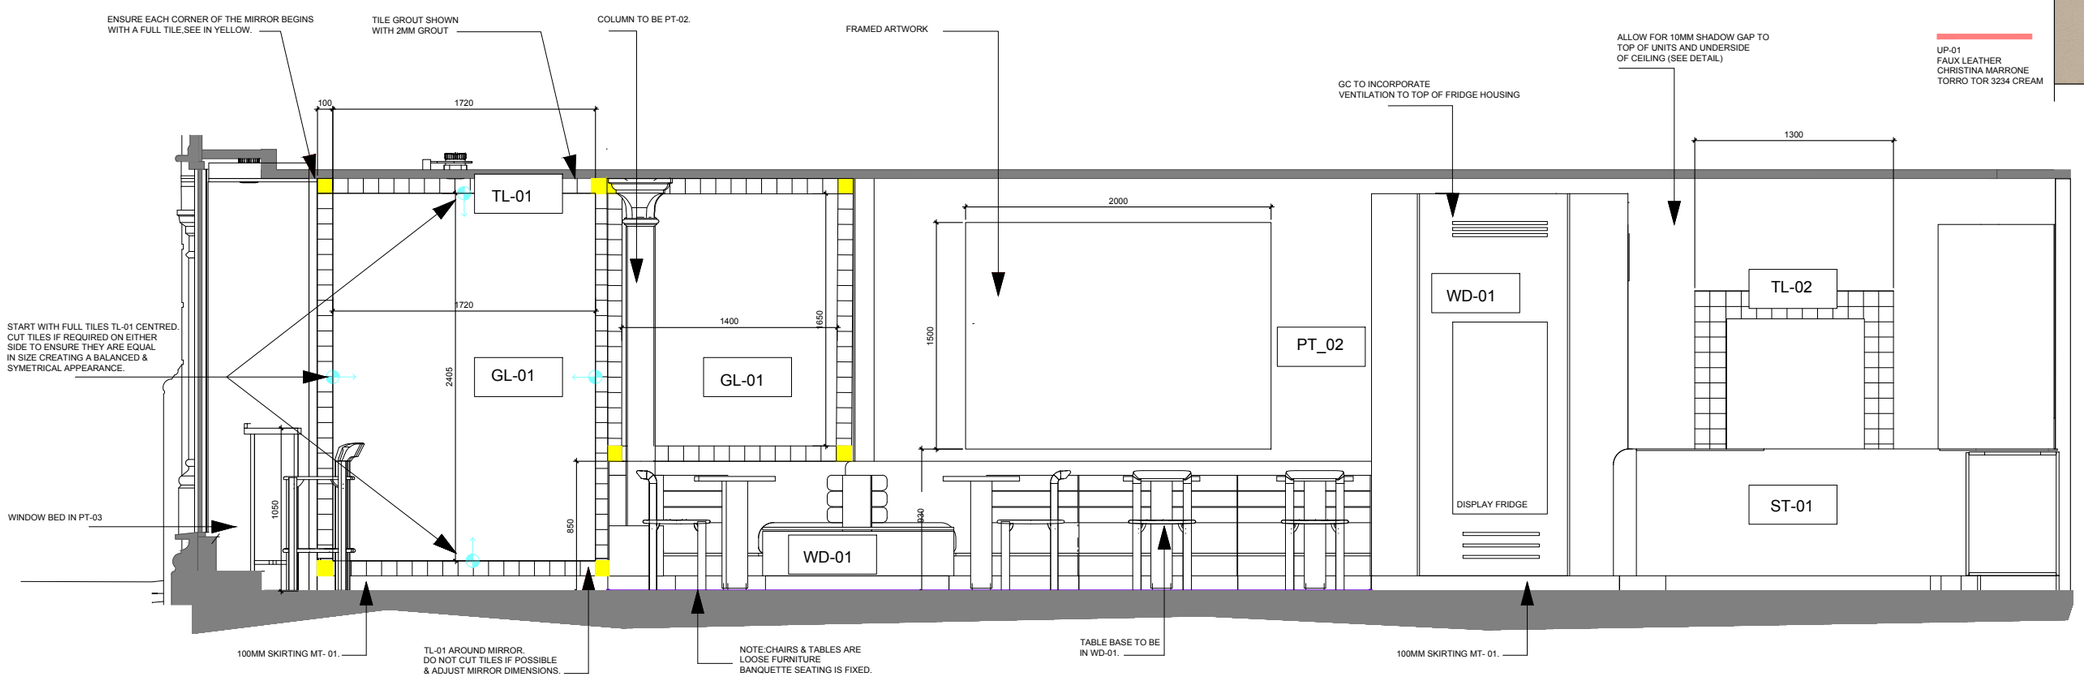

PROPOSED SECTION EE: SEATING

BLANK STREET

bradley | architecture

BLANK STREET

131 PORTLAND ST.
MANCHESTER

PROPOSED SECTION ELEVATION
OF SEATING

MAY 25	1:20 @ A1
BS01	AV03 REV B

7 CLAREBANK CRESCENT, EDINBURGH EH6 7NL – TEL: 0131 344 4267