


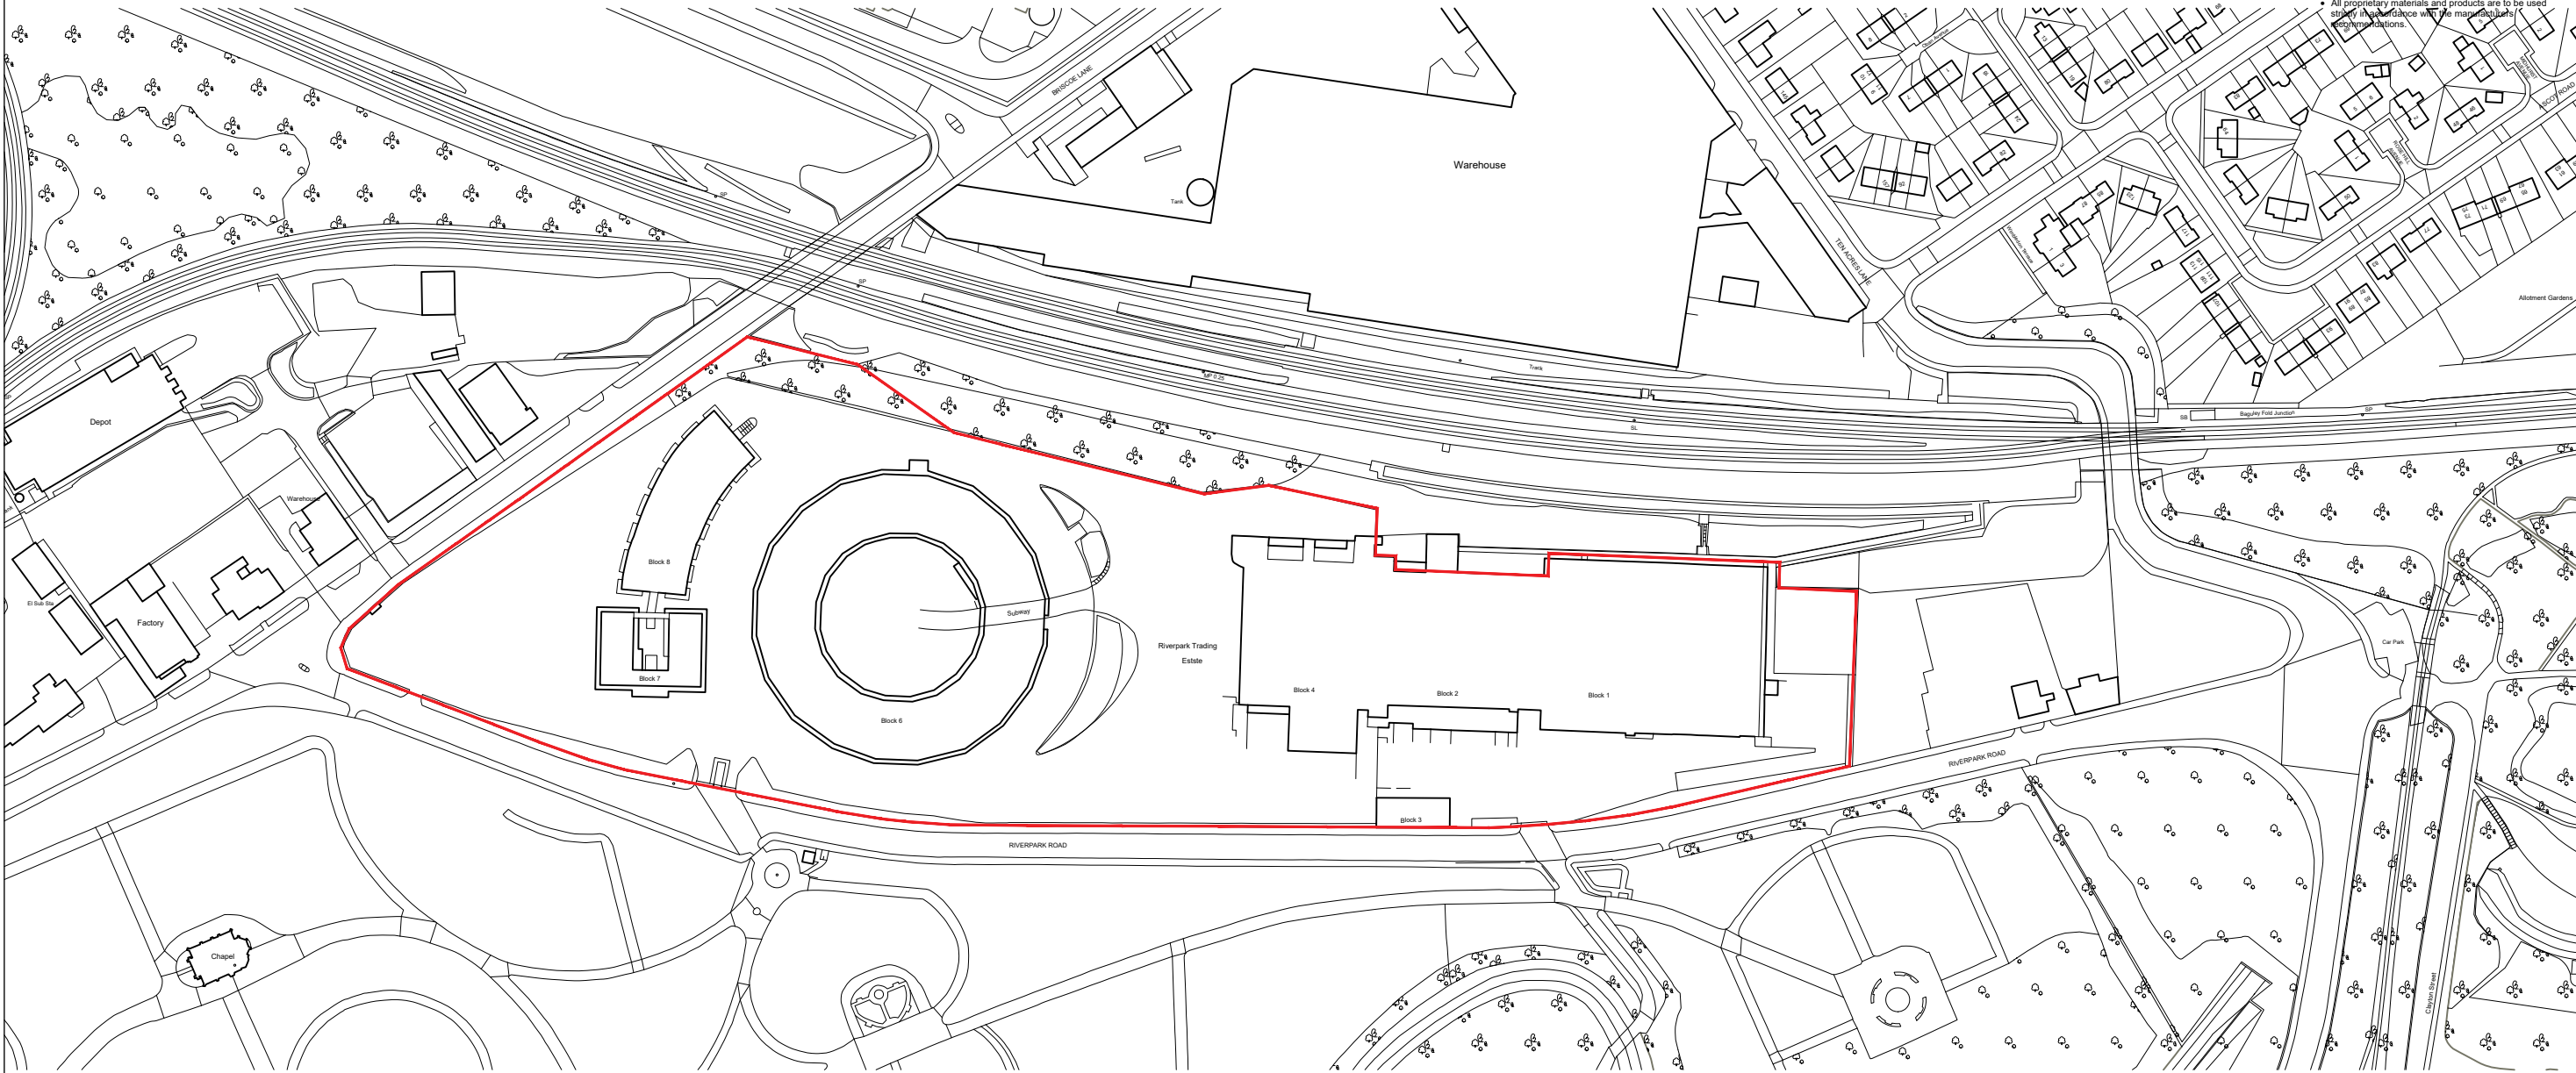

0 20 40 60 80 100m

Scale 1:2500



Key

Application Boundary

NOTES

- All dimensions and levels are to be checked on site.
- Any discrepancies are to be reported to the architect before any work commences.
- Whilst information on this sheet is issued to scale, scaling directly from this drawing may result in inaccuracies. For precise measurements, refer to the stated dimensions or contact the Architect.
- This drawing shall not be reproduced without express written permission from AEW.
- Title overlay drawings and ownership boundaries are produced using all reasonable endeavors. AEW cannot be responsible for the accuracy or scale discrepancy of base plans supplied to them.
- All works are to be undertaken in accordance with Building Regulations and the latest British Standards.
- All proprietary materials and products are to be used subject to availability with the manufacturer's recommendations.

P01	21/03/2025	RC	DS
Issue for planning			
REV	Date	Drawn by: -	Checked by: -
Status	Purpose of Issue		
S2	For Information		
drawing stage	Planning		
client	Kellen Homes		
project	Riverpark Road, Manchester		
drawing title	Location Plan		
date	17/03/2025	drawn	RC
scale@A3	1:2500	checked	DS
AEW Reference Number 14372			

Rev

P01

Job No

14372-AEW-XX-XX-DR-A-0501

aew architects

0161 214 4370

www.aewarchitects.com

