The Copyright of a drawing belongs to PJH Architectural Services Ltd and shall not be used or reproduced in any form without its express permission.

All dimensions to be checked on site prior to the commencement of any work.

For the avoidance of doubt all dimensions are measured to wall structure and not the internal/external finishes unless otherwise stated.

Where any discrepancy is found to exist within or between drawings and/or documents and site, it should be reported to the client and PJH Architectural Services Ltd immediately.

PJH Architectural Services Ltd shall not be liable for any use of drawings and documents for any purpose other than for which the same were prepared by or on behalf of PJH Architectural Services Ltd.

Drawing to be read in strict conjunction with structural engineers details. Note, with regards to structural elements and details these take precedence over the information shown on this drawing.

Please send any corrections and discrepancies's to: enquiry@pjhas.co.uk




**Legend**

**Site Boundary**

hatch denotes proposed suspended ceiling


hatch denotes existing approx plaster ceiling features

denotes indicative existing cable tray runs & circa 3M relative from floor level

hatch denotes proposed internal stud walls below


denotes proposed high level glass infill panel

All levels shown are relative to associated floor level.

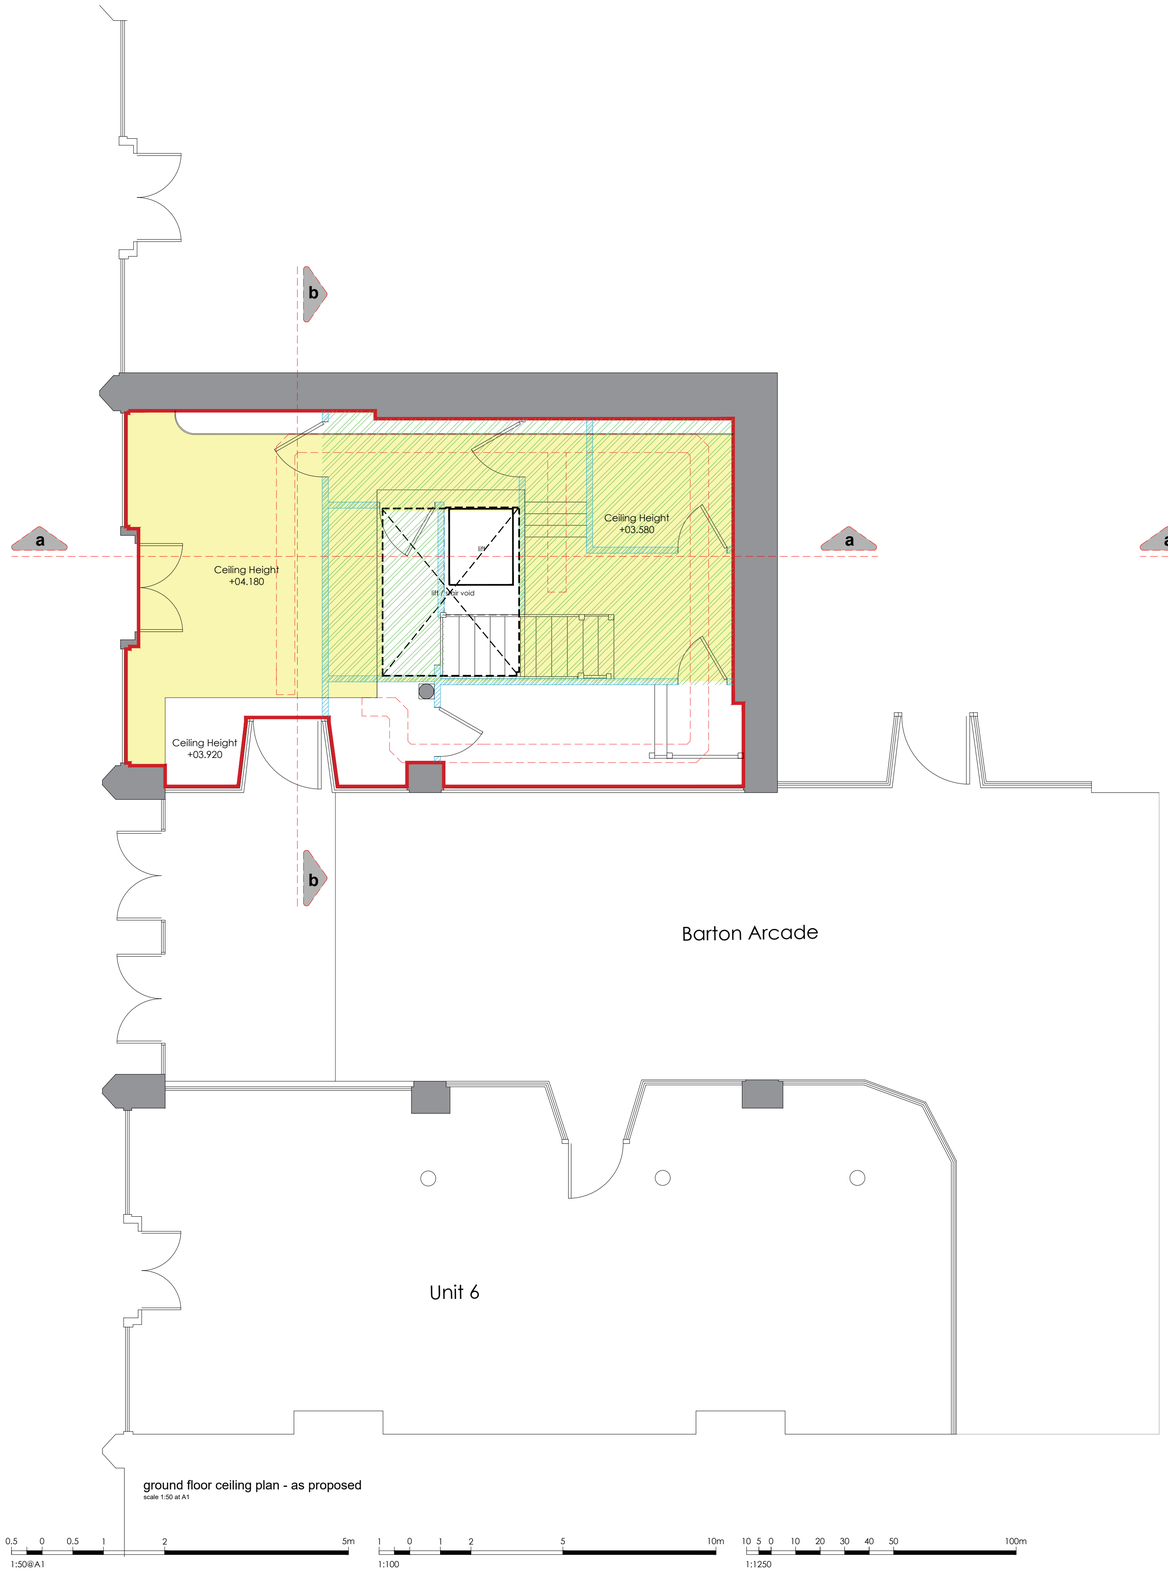


ground floor ceiling plan - as proposed

scale 1:50 at A1

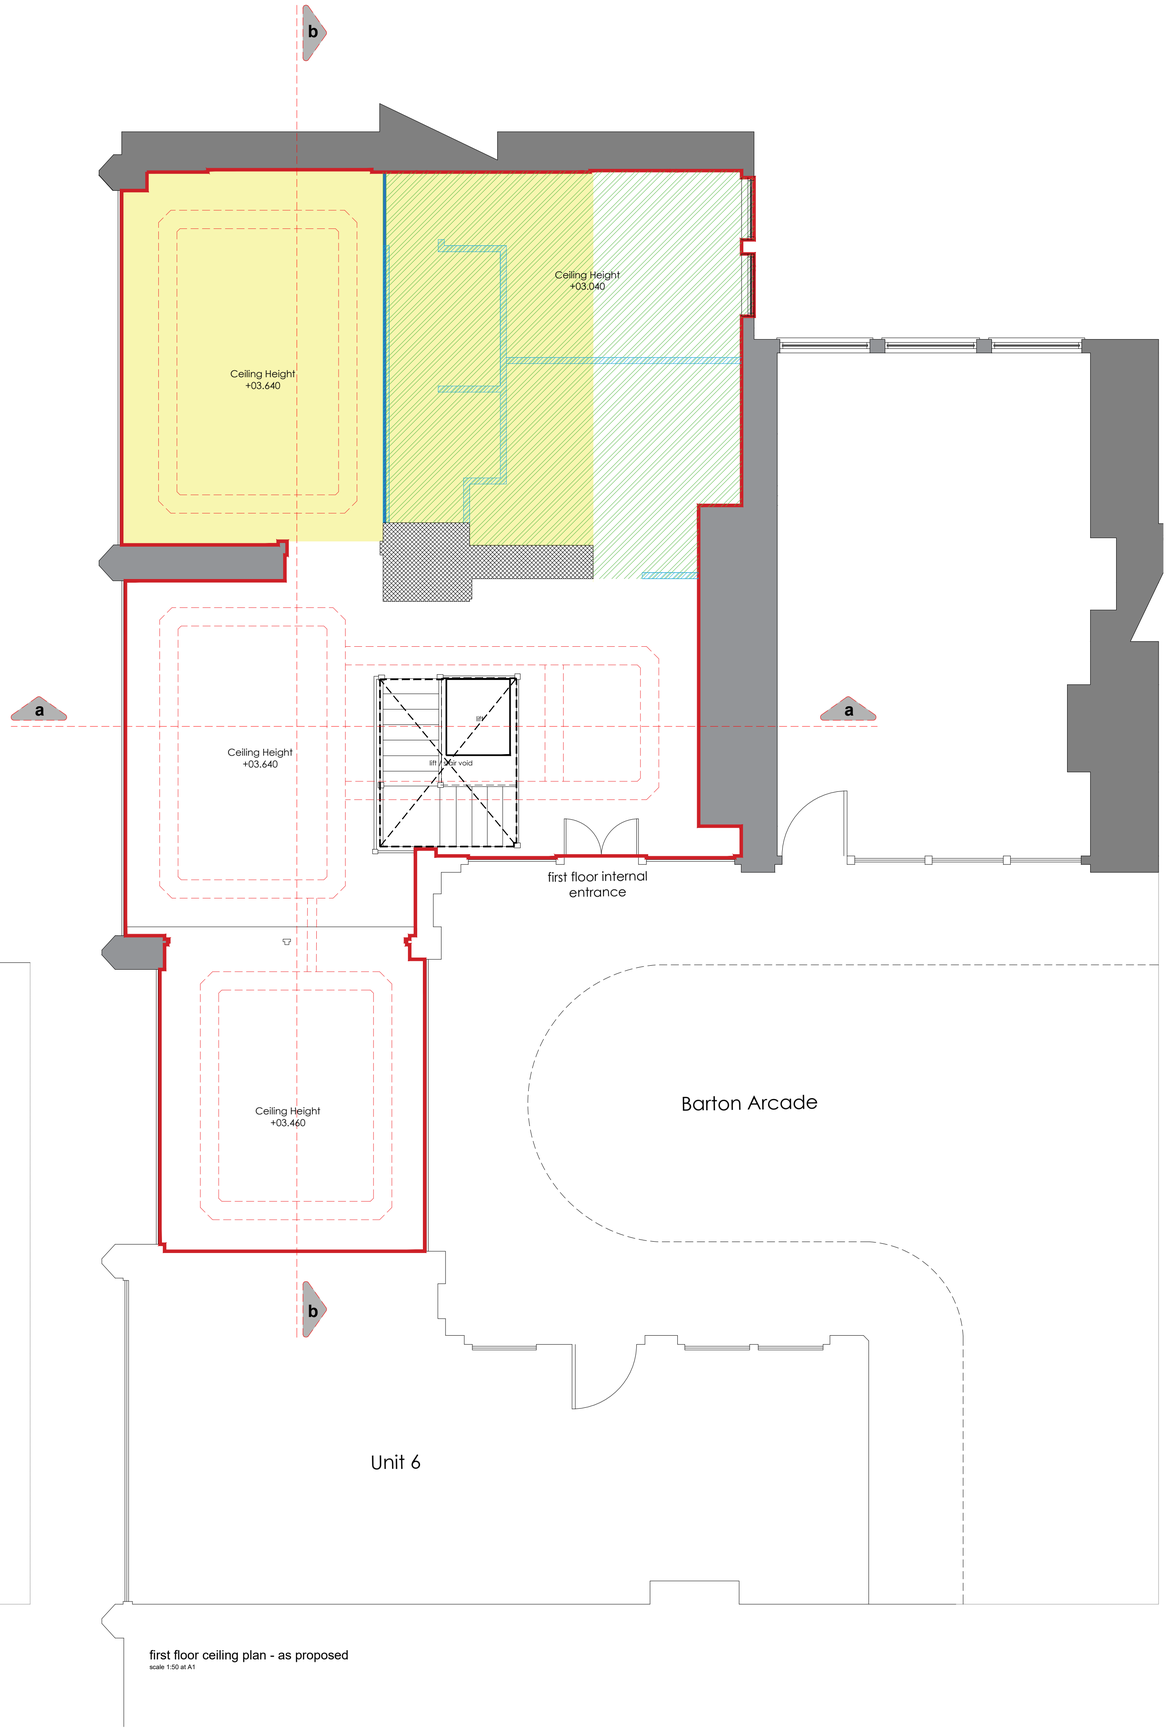


first floor ceiling plan - as proposed

scale 1:50 at A1

0.5 0 0.5 1 2 5m — 1:50@A1

1 0 1 2 5 10m — 1:100

10 5 0 10 20 30 40 50 100m — 1:1250

# Proposed planning drawings

| Rev ref | Description | Date |
|---|---|---|
| | | |

| | |
|---|---|
| Project | Internal reconfigurations |
| Site Address | Unit 5 Barton Arcade<br>Deansgate<br>Manchester M3 2BW |
| Client | Cat Cafe Manchester Ltd |
| Drawing status | Planning |
| Drawing title | Proposed ceiling plans |
| Date | October 2025 |
| Scale | 1:50 @ A1 |
| Drawn | TH |
| CK | PJH |
| Dwg No. | 2025-1918-P-105 |
| Rev | |

PJH Architectural Services Ltd
Manchester 0161 460 0382 Leigh 01942 582271
Email: enquiry@pjhas.co.uk
www.pjharchitecturalservices.co.uk