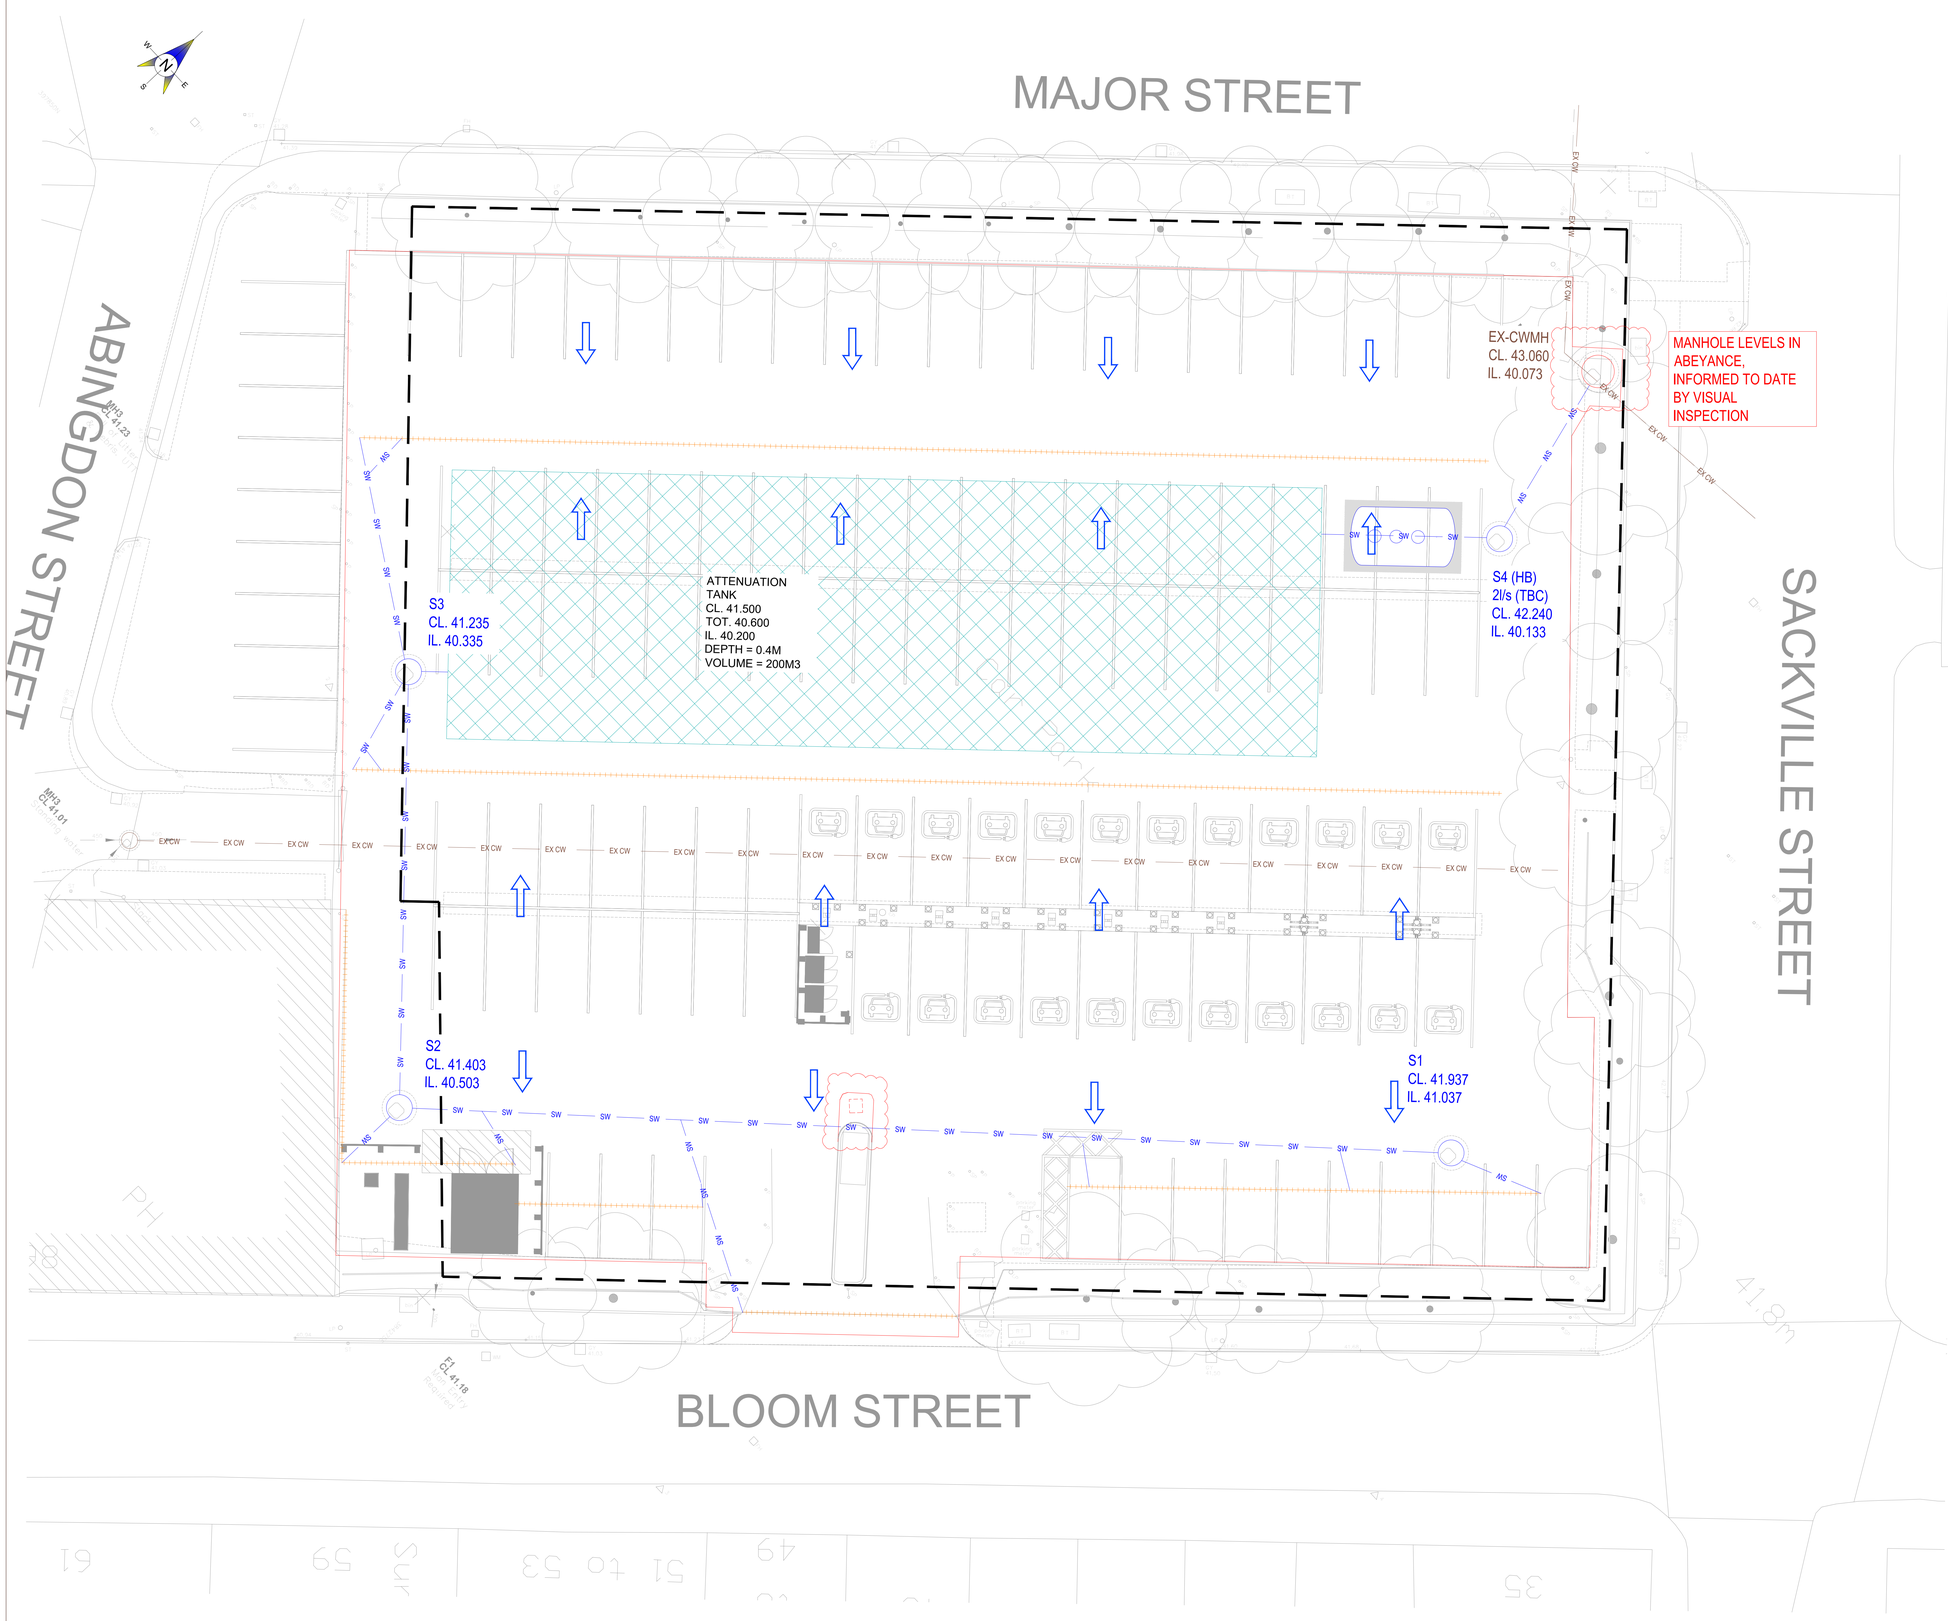

NOTES

- LINE AND LEVEL SURVEY REQUIRED AT THE EXISTING MANHOLE TO THE NORTH EAST OF THE SITE WHERE IT IS INTENDED TO DISCHARGE TO, AS SHOWN ON THE SCHEME.
- INFILTRATION TEST REQUIRED TO VALIDATE OR DISCOUNT THE SOLUTION FOR THE LOCAL PLANNING AND WATER AUTHORITIES
- DESIGN OF THE ATTENUATION TANK REQUIRES COORDINATION WITH THE SOLAR CANOPY FOOTINGS TO INFORM ALLOWABLE SETTING OUT OF THE GRADE, DEPTH, AND PLAN ARRANGEMENT OF THE TANK BELOW

GENERAL NOTES :-

1. DRAWINGS ARE TO BE READ IN CONJUNCTION WITH ALL RELEVANT DESIGN DRAWINGS
2. ALL DIMENSIONS ARE IN METRES.
3. DO NOT SCALE, USE FIGURED DIMENSIONS ONLY.
4. ALL LEVELS ARE IN METERS RELATIVE TO DATUM U.N.O.
5. IT IS THE CONTRACTORS RESPONSIBILITY TO VERIFY OR DETERMINE ALL DIMENSIONS AND LEVELS REQUIRED PRIOR TO COMMENCEMENT OF CONSTRUCTION OR PRODUCTION OF FABRICATION DRAWINGS.

DRAINAGE LEGEND:

- SW — PROPOSED SURFACE WATER DRAINAGE
- S1.1 — PROPOSED SURFACE WATER MANHOLE
- RG — PROPOSED ROAD GULLY
- IC — PROPOSED SW INSPECTION CHAMBER
- PROPOSED SURFACE WATER RISING MAIN
- S1.1 — EXISTING SURFACE WATER MANHOLE
- EX-SW — EXISTING SURFACE WATER DRAINAGE
- RG — EXISTING GULLY
- IC — EXISTING SW INSPECTION CHAMBER
- FW — PROPOSED FOUL DRAINAGE
- F1.1 — PROPOSED FOUL DRAINAGE MANHOLE
- IC — PROPOSED FOUL DRAINAGE INSPECTION CHAMBER
- PROPOSED FOUL DRAINAGE RISING MAIN
- FD — PROPOSED FILTER DRAIN
- EX-FW — EXISTING FOUL DRAINAGE
- EXISTING FOUL DRAINAGE MANHOLE
- PROPOSED SURFACE WATER CHANNEL DRAIN
- PROPOSED FOUL WATER CHANNEL DRAIN
- PROPOSED SURFACE WATER KERB DRAIN
- EX-CW — EXISTING COMBINED DRAINAGE
- EASEMENTS FROM BUILDINGS (5M) AND ROAD (2.5M)
- PLANNING RED LINE BOUNDARY
- EXCEEDANCE FLOW ROUTES

REV	DATE	BY	Aprvd.	DESCRIPTION
PL10	30.07.25	CE	MR	Updated Site Layout
PL9	10.07.25	CE	MR	Updated Site Layout
PL8	07.07.25	CJ	MR	Updated Site Boundary
PL7	24.06.25	DM	MS	Revised Scheme
PL6	13.06.25	DM	MS	Planning Issue
PL5	19.02.25	DM	MS	Planning Issue

REVISIONS

CLIENT
Infinium Logistics

PROJECT TITLE
Infinium Logistics
Manchester Sackville
Surface Parking

DRAWING TITLE
Proposed Drainage

EIRENG CONSULTING ENGINEERS

IRELAND - 3 Rogers Court, Patrick Street, Dun Laoghaire, Co.Dublin, A96 T9H2 ☎ +353 1 9030907
UNITED KINGDOM - Cambridge House, Henry Street Bath, BA1 1BX ☎ +44 1 225 616222
info@eireng.com
eireng.com

DRAWN BY	D.McGrath	DATE	19.02.25
ENG CHECK	M.Sundal	DATE	19.02.25
APPROVED	E.Deasy	DATE	19.02.25
SCALE	1:100 @ A0	JOB No.	242037
STATUS	Planning	REVISION	PL10
DWG NO.	242037-ECE-ZZ-XX-DR-C-5210		

1:100 0 1m 2m 3m 4m 5m 6m 7m 8m 9m 10m
1:1 0 10mm 20mm 30mm 40mm 50mm 60mm 70mm 80mm 90mm 100mm

Ordnance Survey information used under licence no. 100055189.

© EIRENG CONSULTING ENGINEERS This drawing and any design hereon is the copyright of the Consultants and must not be reproduced without their written consent. All drawings remain the property of the Consultants. Figured dimension only to be taken from this drawing. All dimensions to be checked on site. Consultants to be informed immediately of any discrepancies before work proceeds

COLOUR DRAWING