



All dimensions are to be checked on site, any discrepancies are to be reported to the Architect before work commences. Do not scale from this drawing.

This drawing is to be read in conjunction with all relevant consultants and specialists drawings / documents, any discrepancies are to be reported to the Architect before the affected work commences.

All structural components shown are indicative only. Details / calculations of structural members are to be provided by the Structural Engineer.

This drawing is copyright.

A	First Issue	30/09/2020
B	Amended to include doors and windows schedule details	13/07/2021
C	Amendments following site visit with contractor on 17/09/2021	20/09/2021

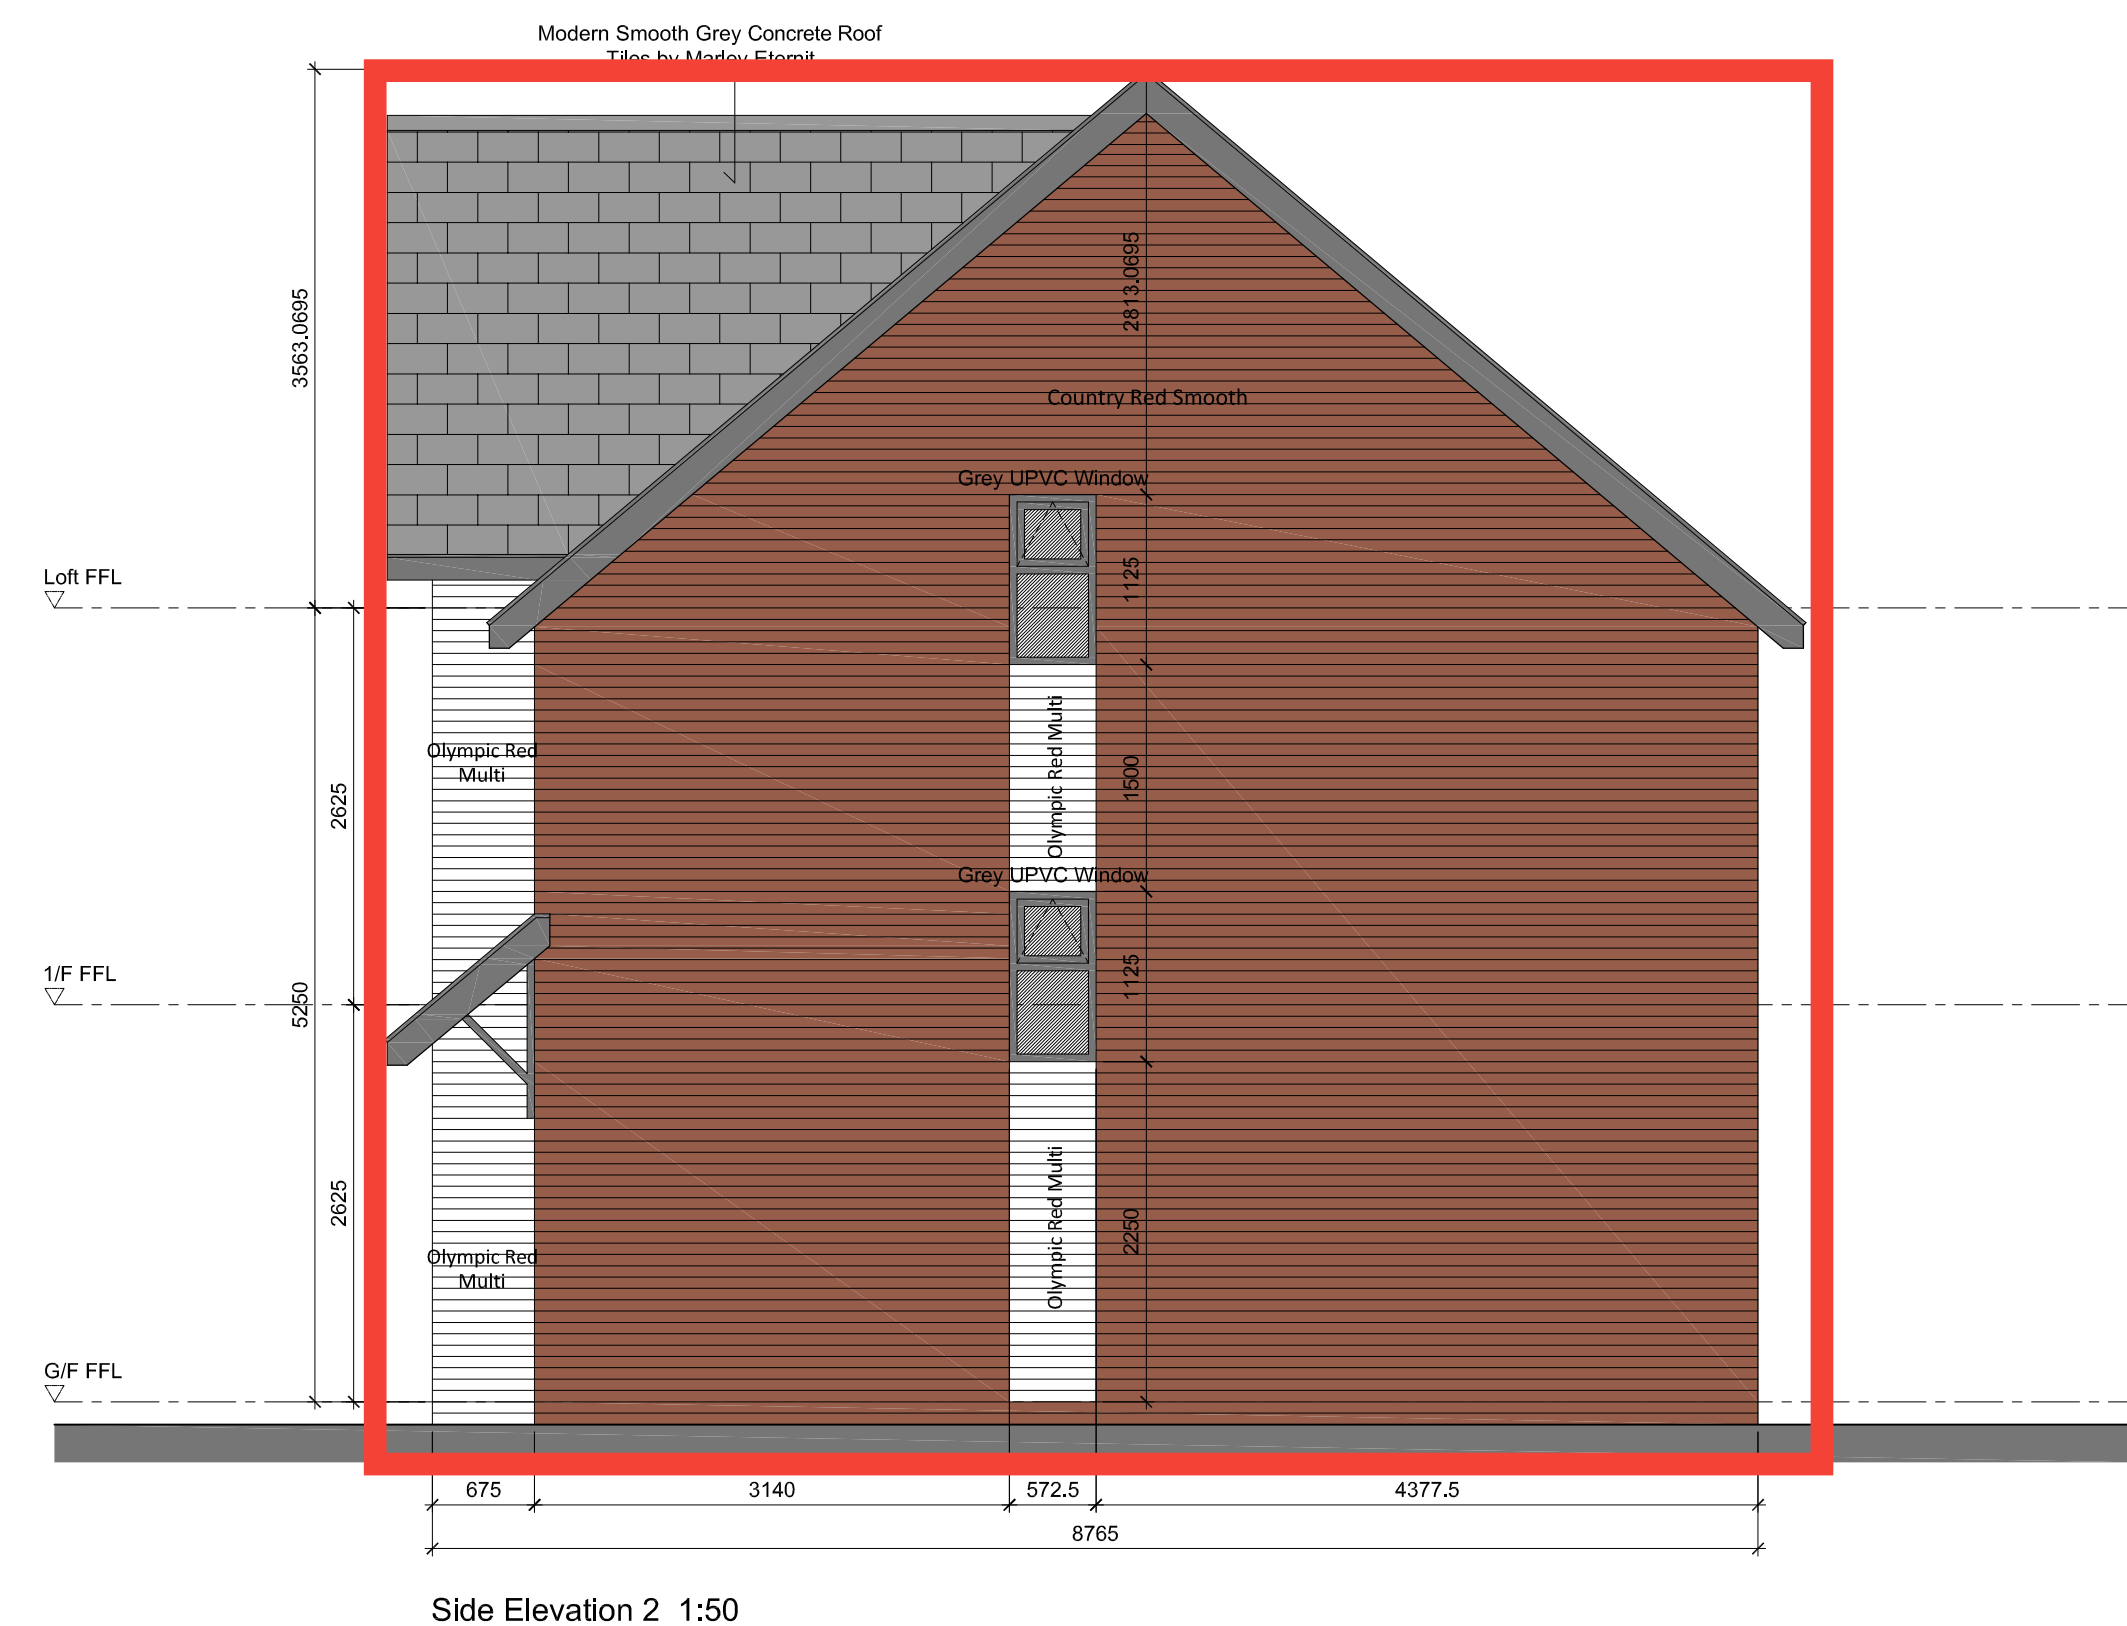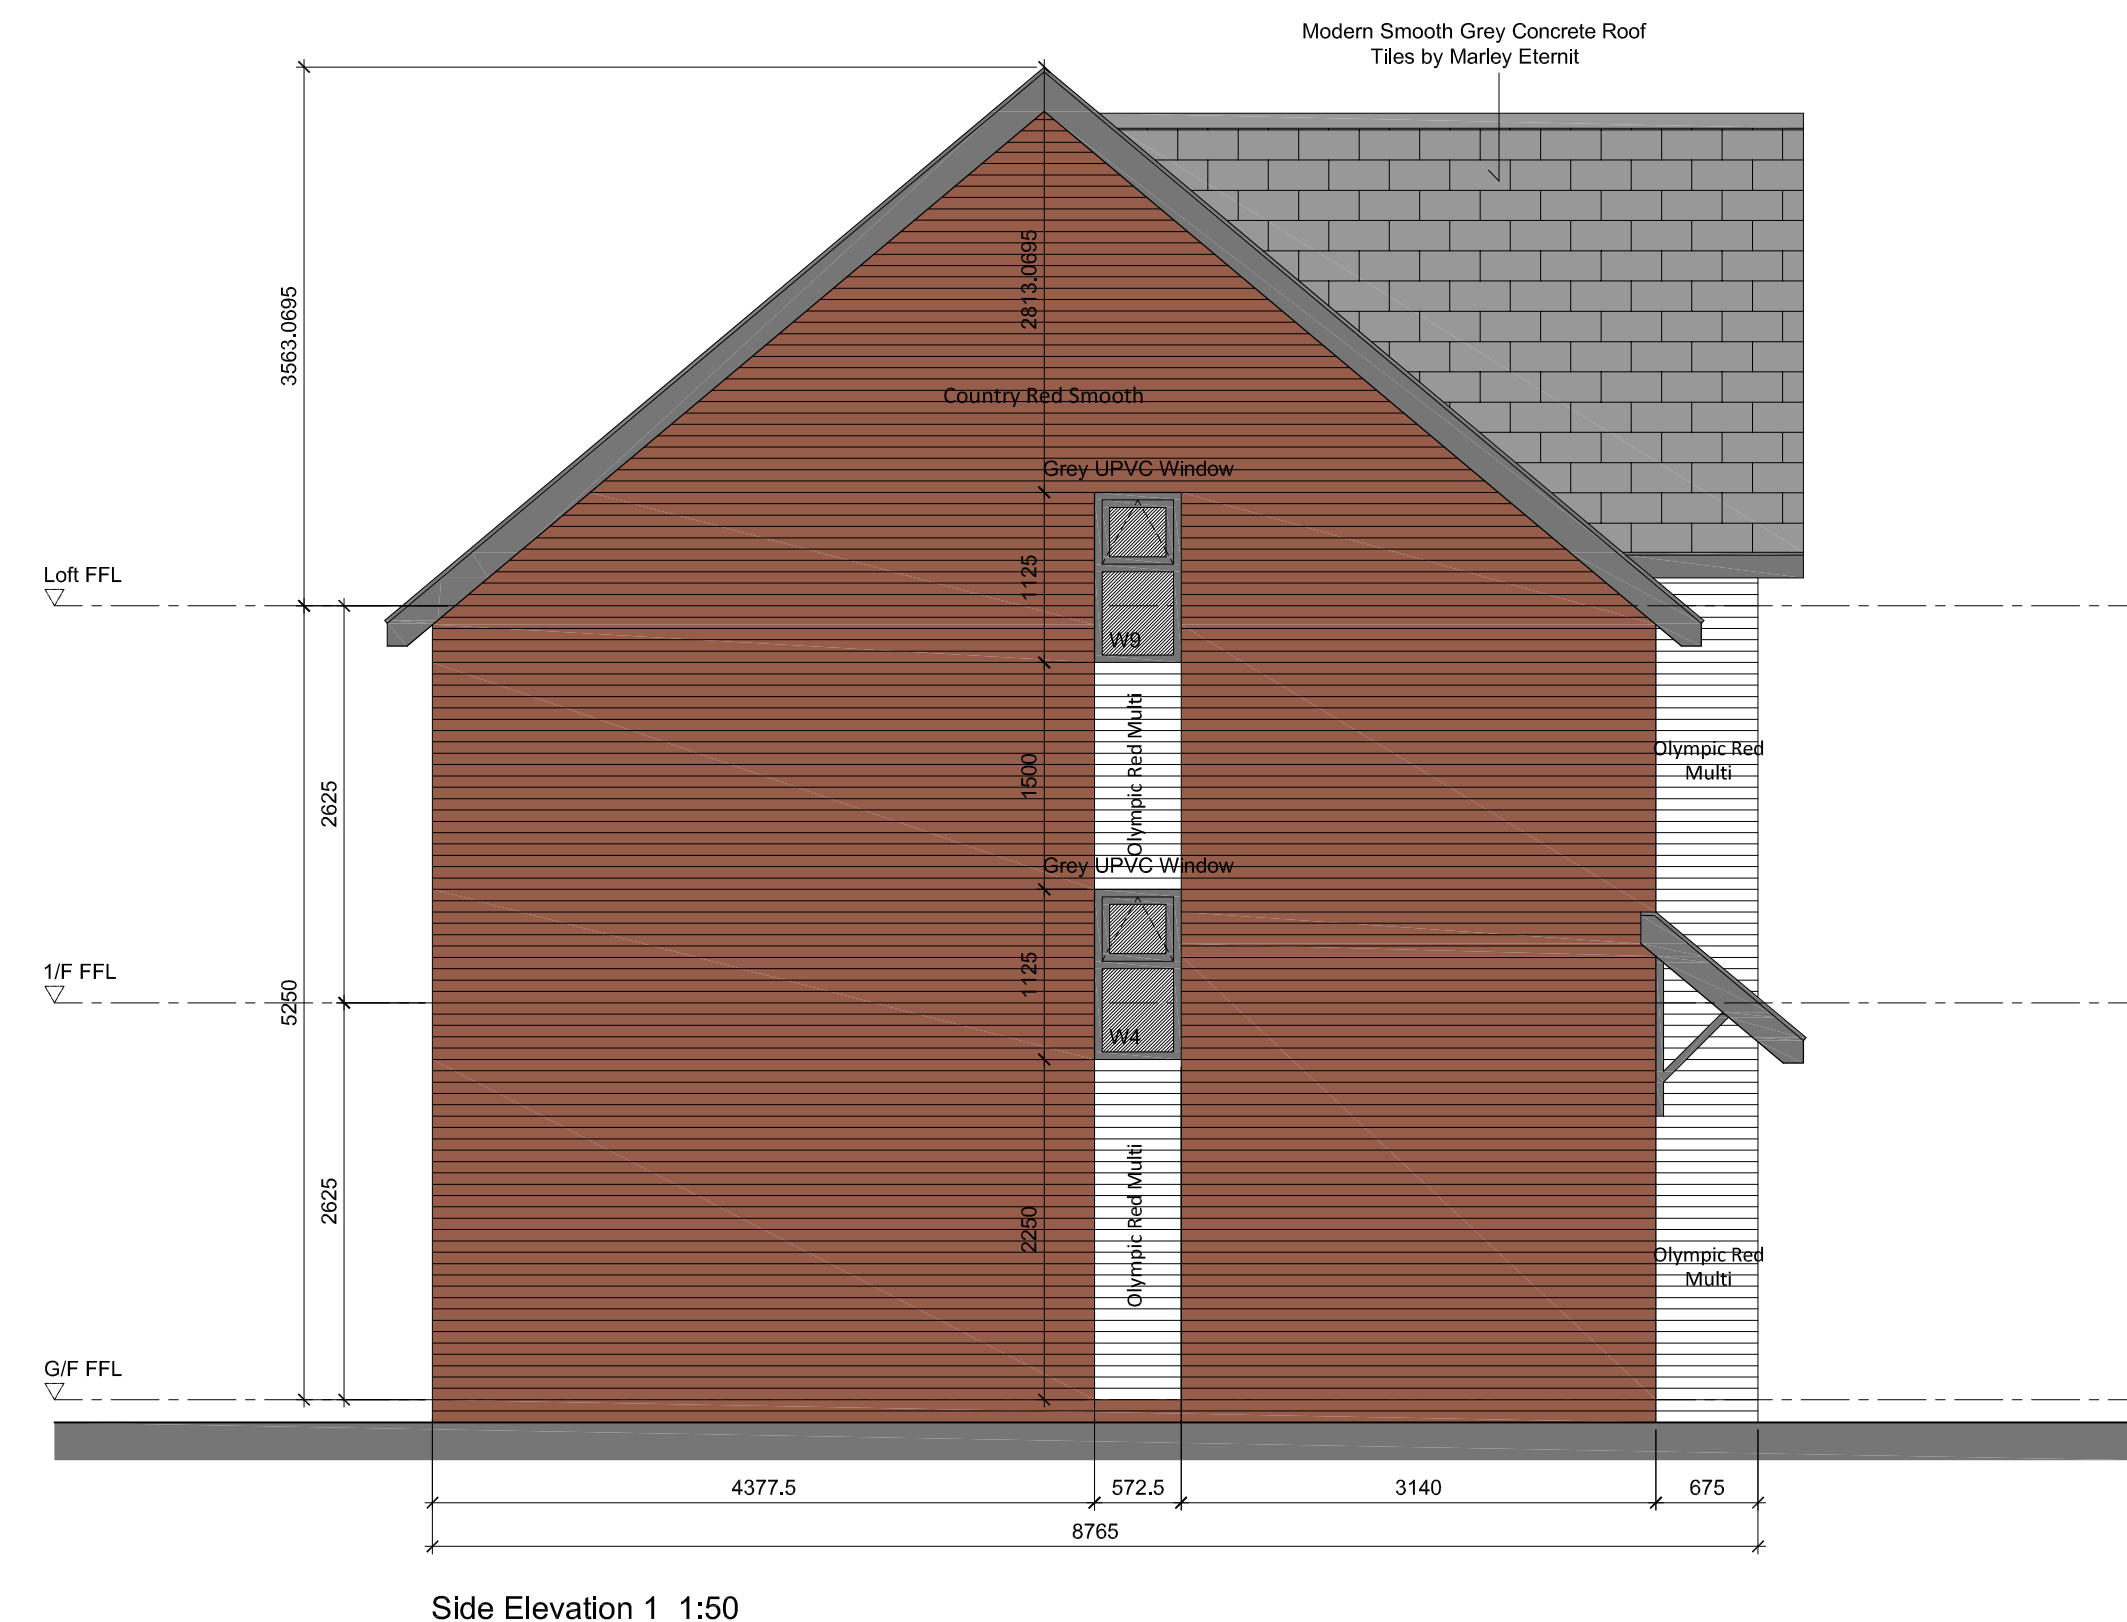

T+A Tang & Associates Ltd
Chartered Architects

Tel : 0161 877 9587
e-mail: barrytang@tangassociates.co.uk

Entrance W1, 1/F, Westwood House,
Greenwood Business Centre,
Manchester, M20 4GR, UK

Client:
Prime Developers Limited

Project:
**Kingsbridge Road, Harpurhey, Manchester
M9 5SQ**

Drawing Title:
Elevations

Scale: 1:50 @ A1 Date: September 2020

Drawing No: 9149/321 Revision: C