




1 3D 1



2 3D 2

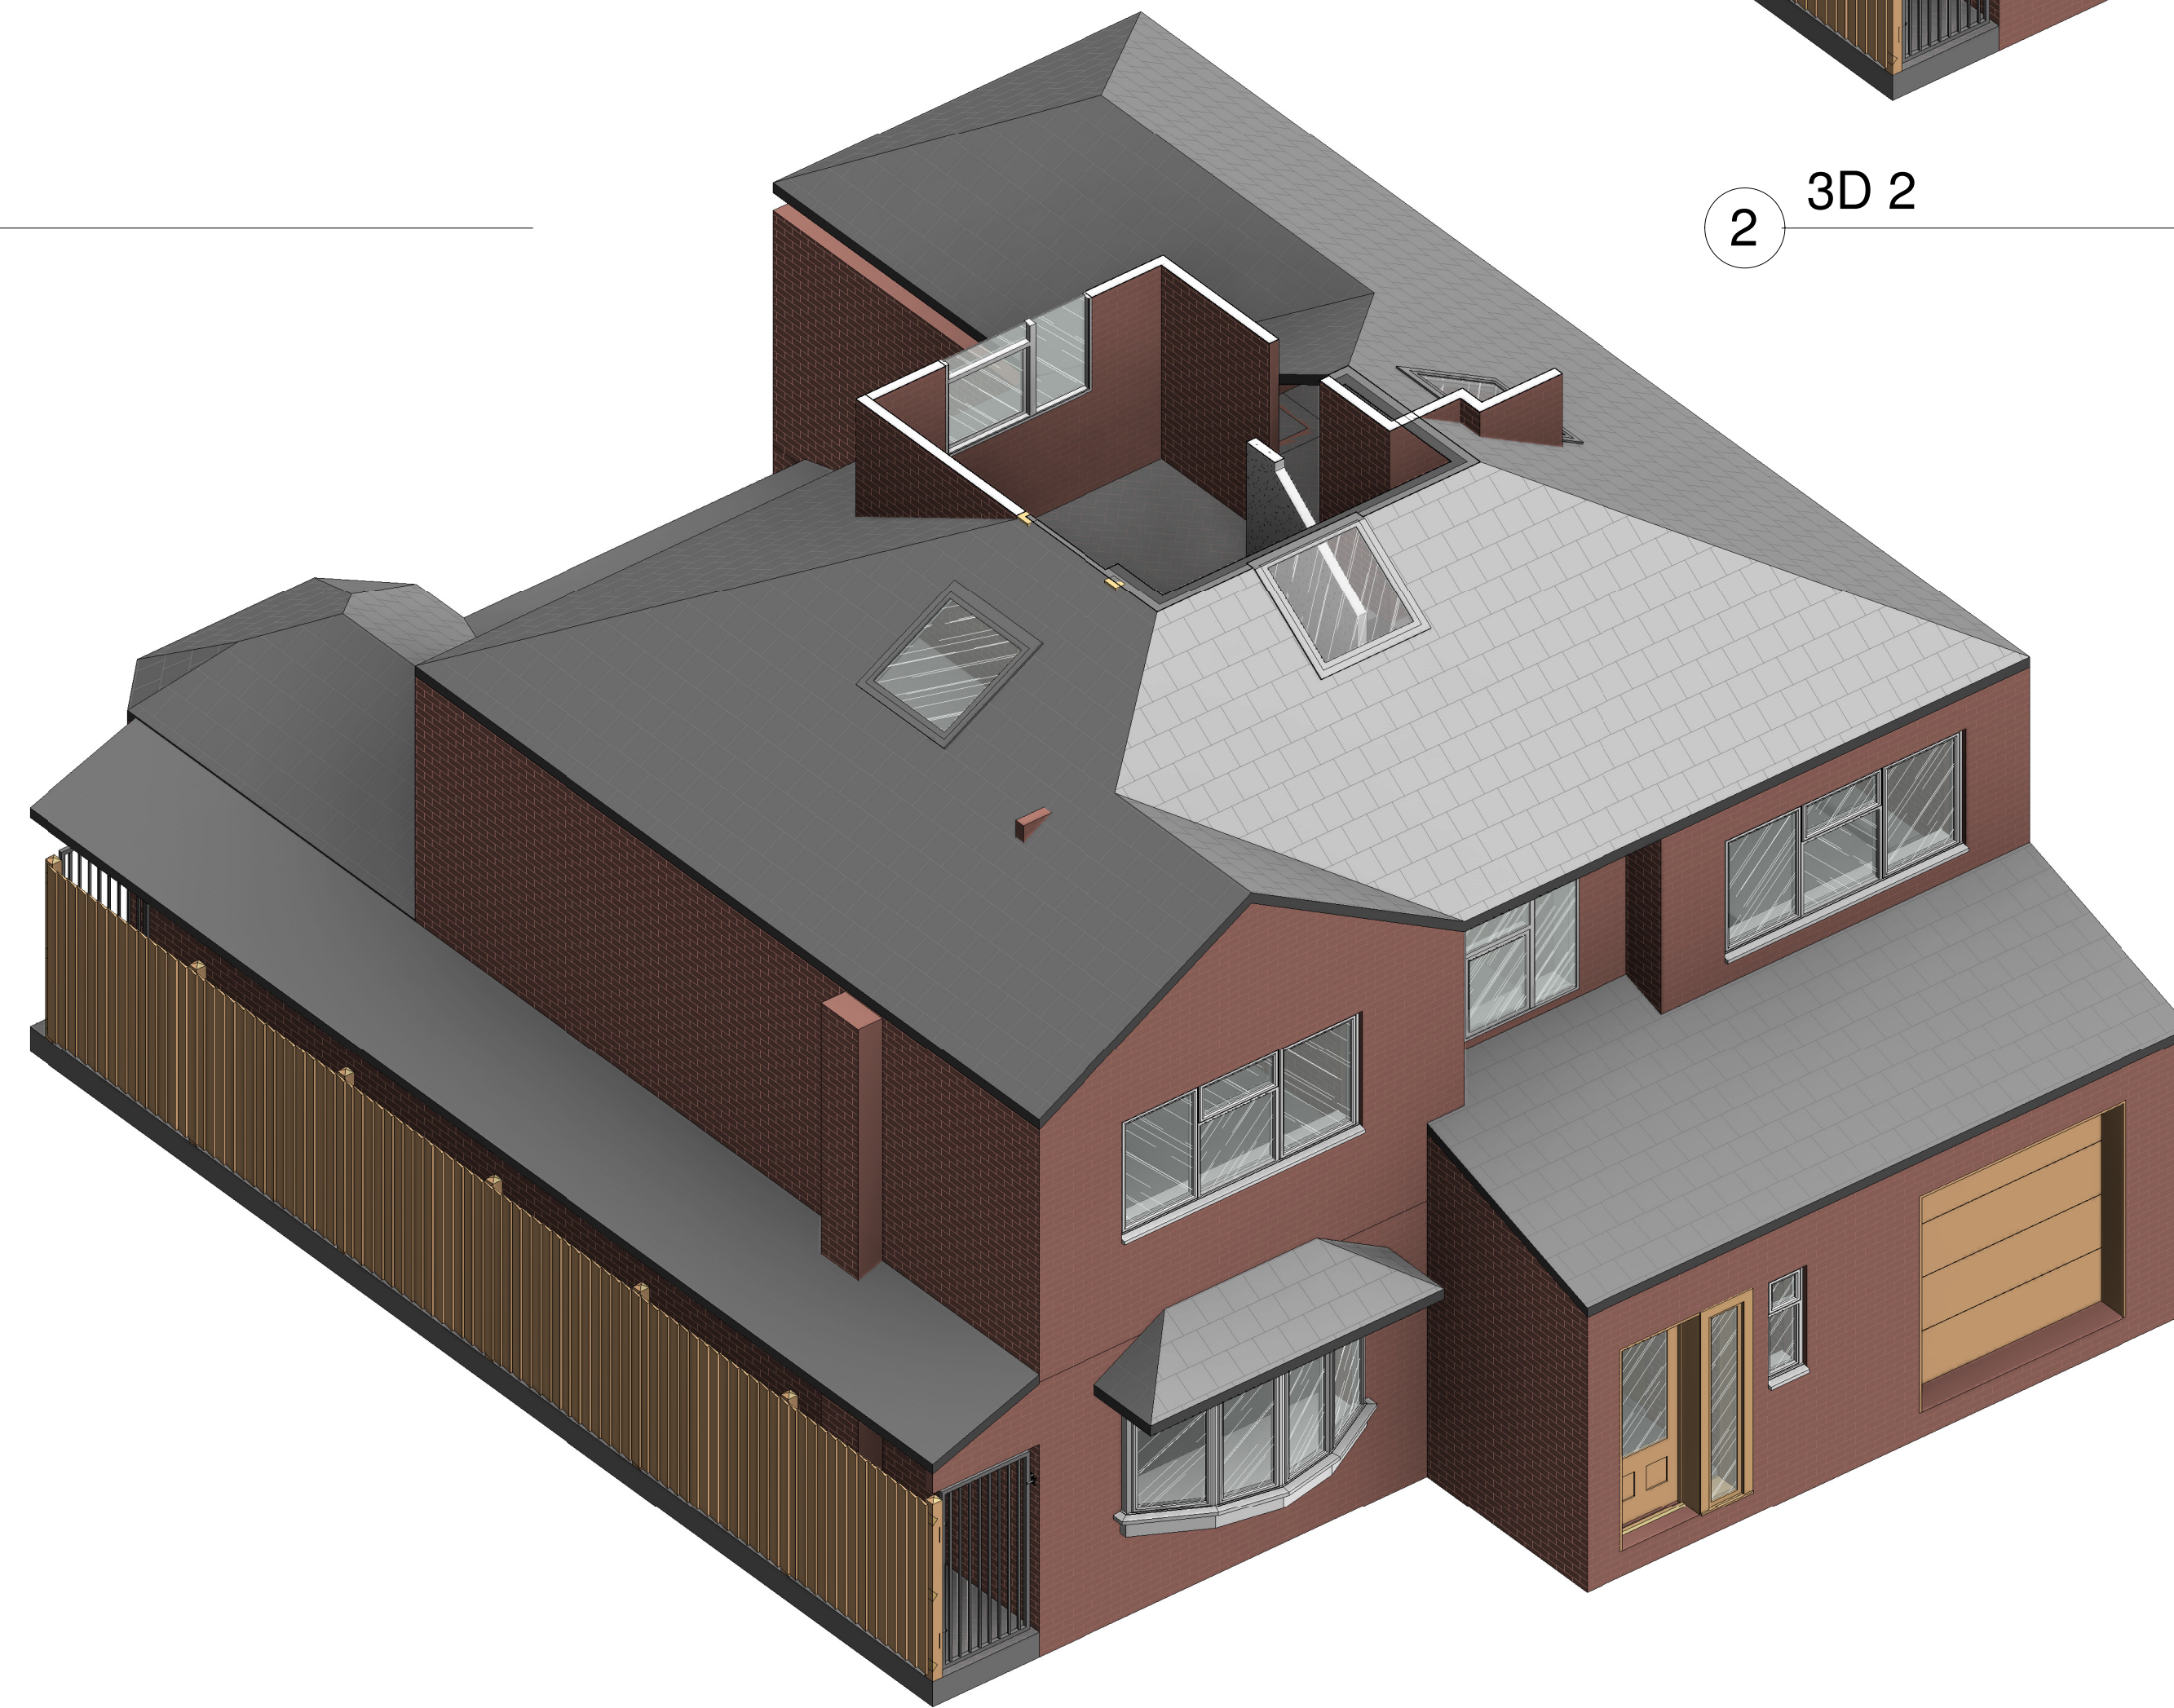

3 3D 3

Rev Description By Date

MUSE
Architects

PROJECT: 34 Cherry Tree Road
Proposed 3D

DRAWING TITLE:

DRAWING STATUS: Planning

DRAWN: IU CHECKED: MM

APPROVED: MM DATE: 29.10.25

SCALE: 111_31004

DRAWING NUMBER: REV: (A1)