


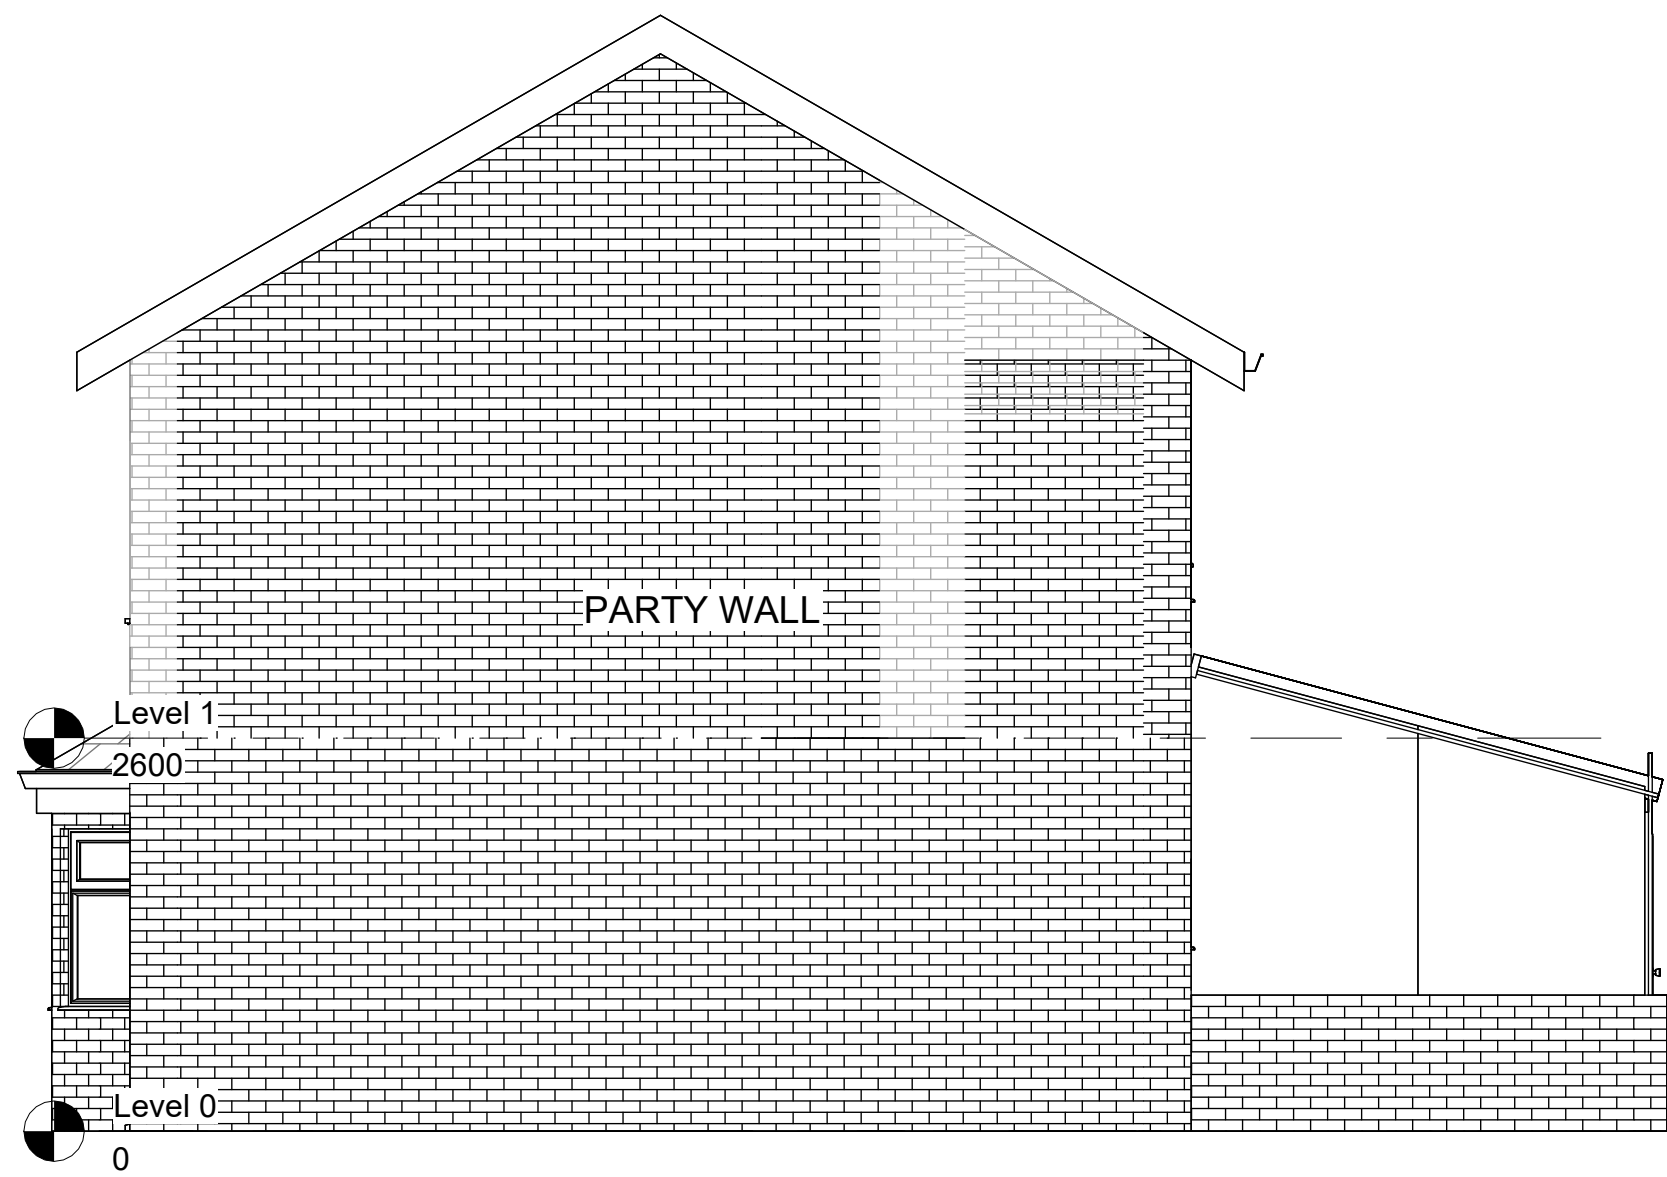


5 EXISTING North
1 : 50



1 EXISTING South
1 : 50



3 EXISTING East
1 : 50

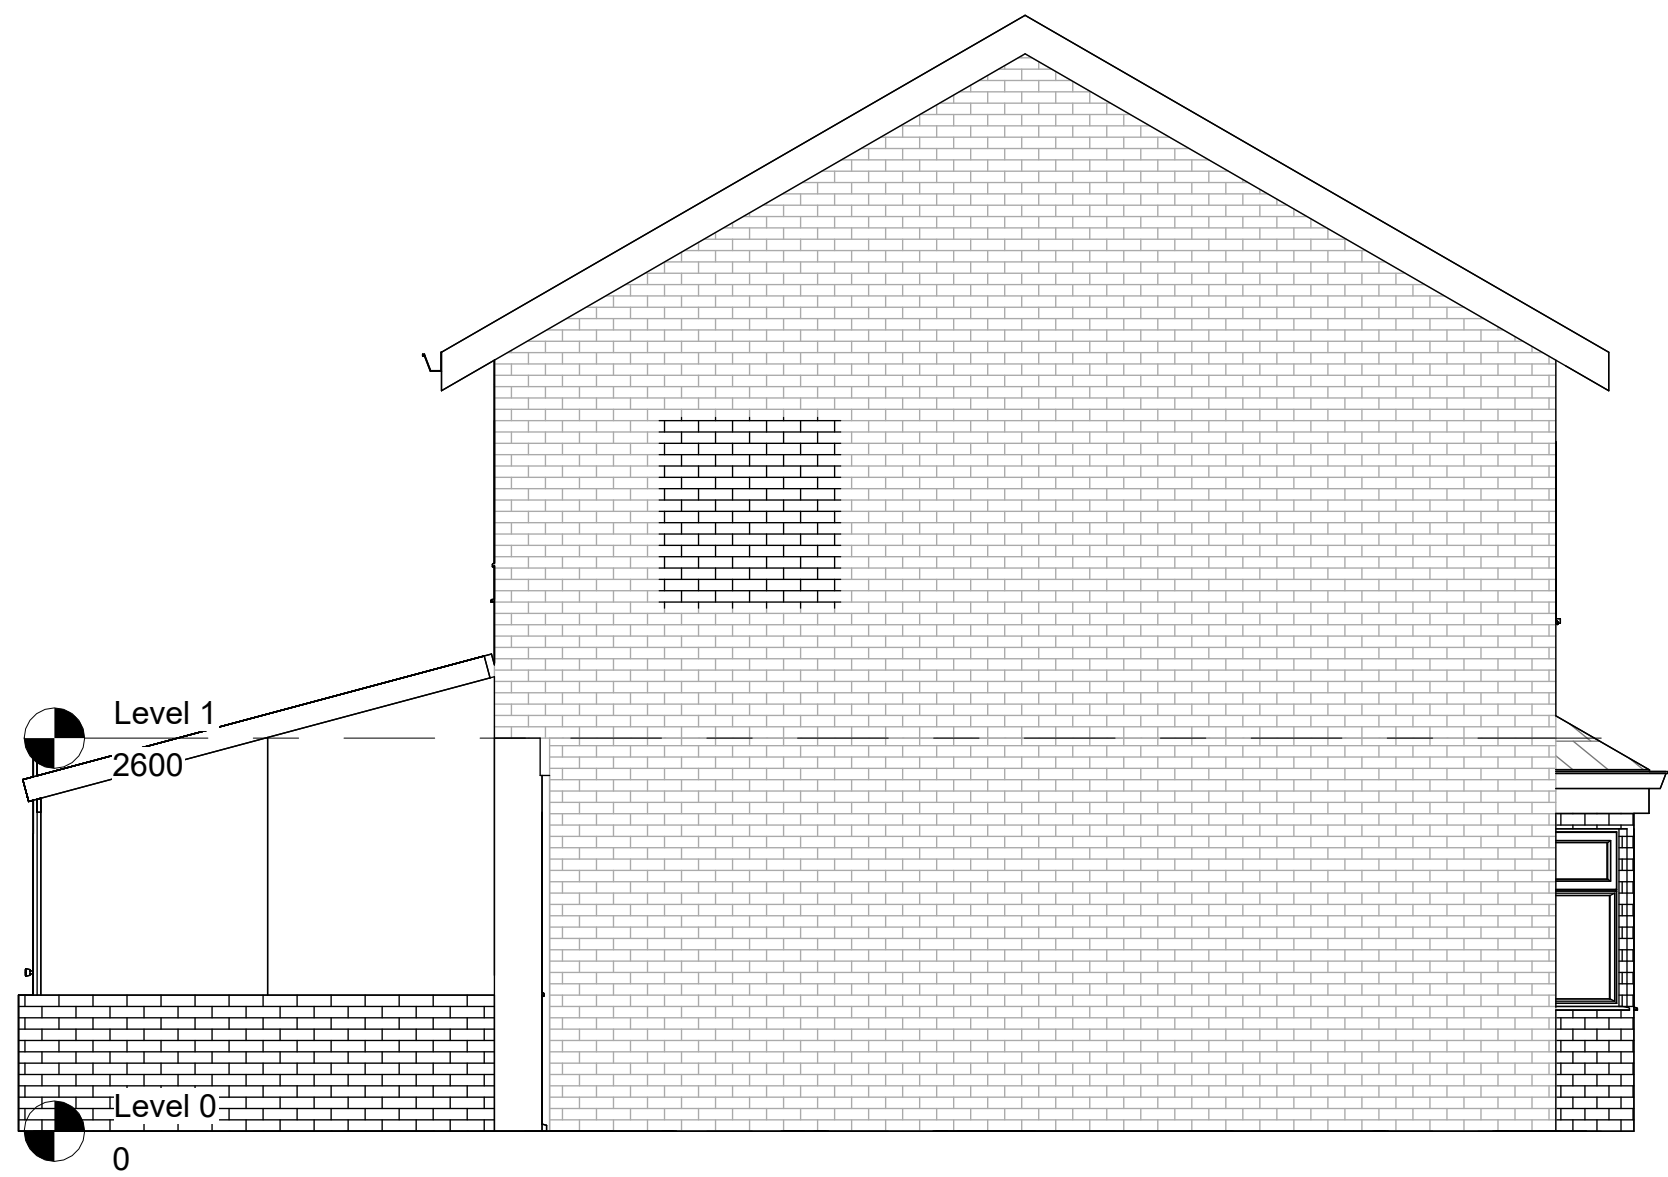

6 EXISTING West
1 : 50

Rev	Description	Date	Dr by	App by
original by	date created	22/04/25	by	approved by
MA			NK	



client name OWNER			
project 8 Pioneer Street, Manchester, M11 4FH			
drawing EXISTING ELEVATIONS			
computer file C:\Users\NKAR02\Documents\NKAR02\Pioneer Street, Bradford, Manchester, M11 4FH\8 Pioneer Street, Manchester, M11 4FH v1.rvt		plot date	
project number 2021.00713.8821	scale 1 : 50	@A1	
drawing number A102	rev A	issue status PLANNING	

This drawing is to be read in conjunction with all related drawings. All dimensions must be checked and verified on site before commencing any work or producing shop drawings. The originator should be notified immediately of any discrepancy. This drawing is copyright and remains the property of NK Architectural.