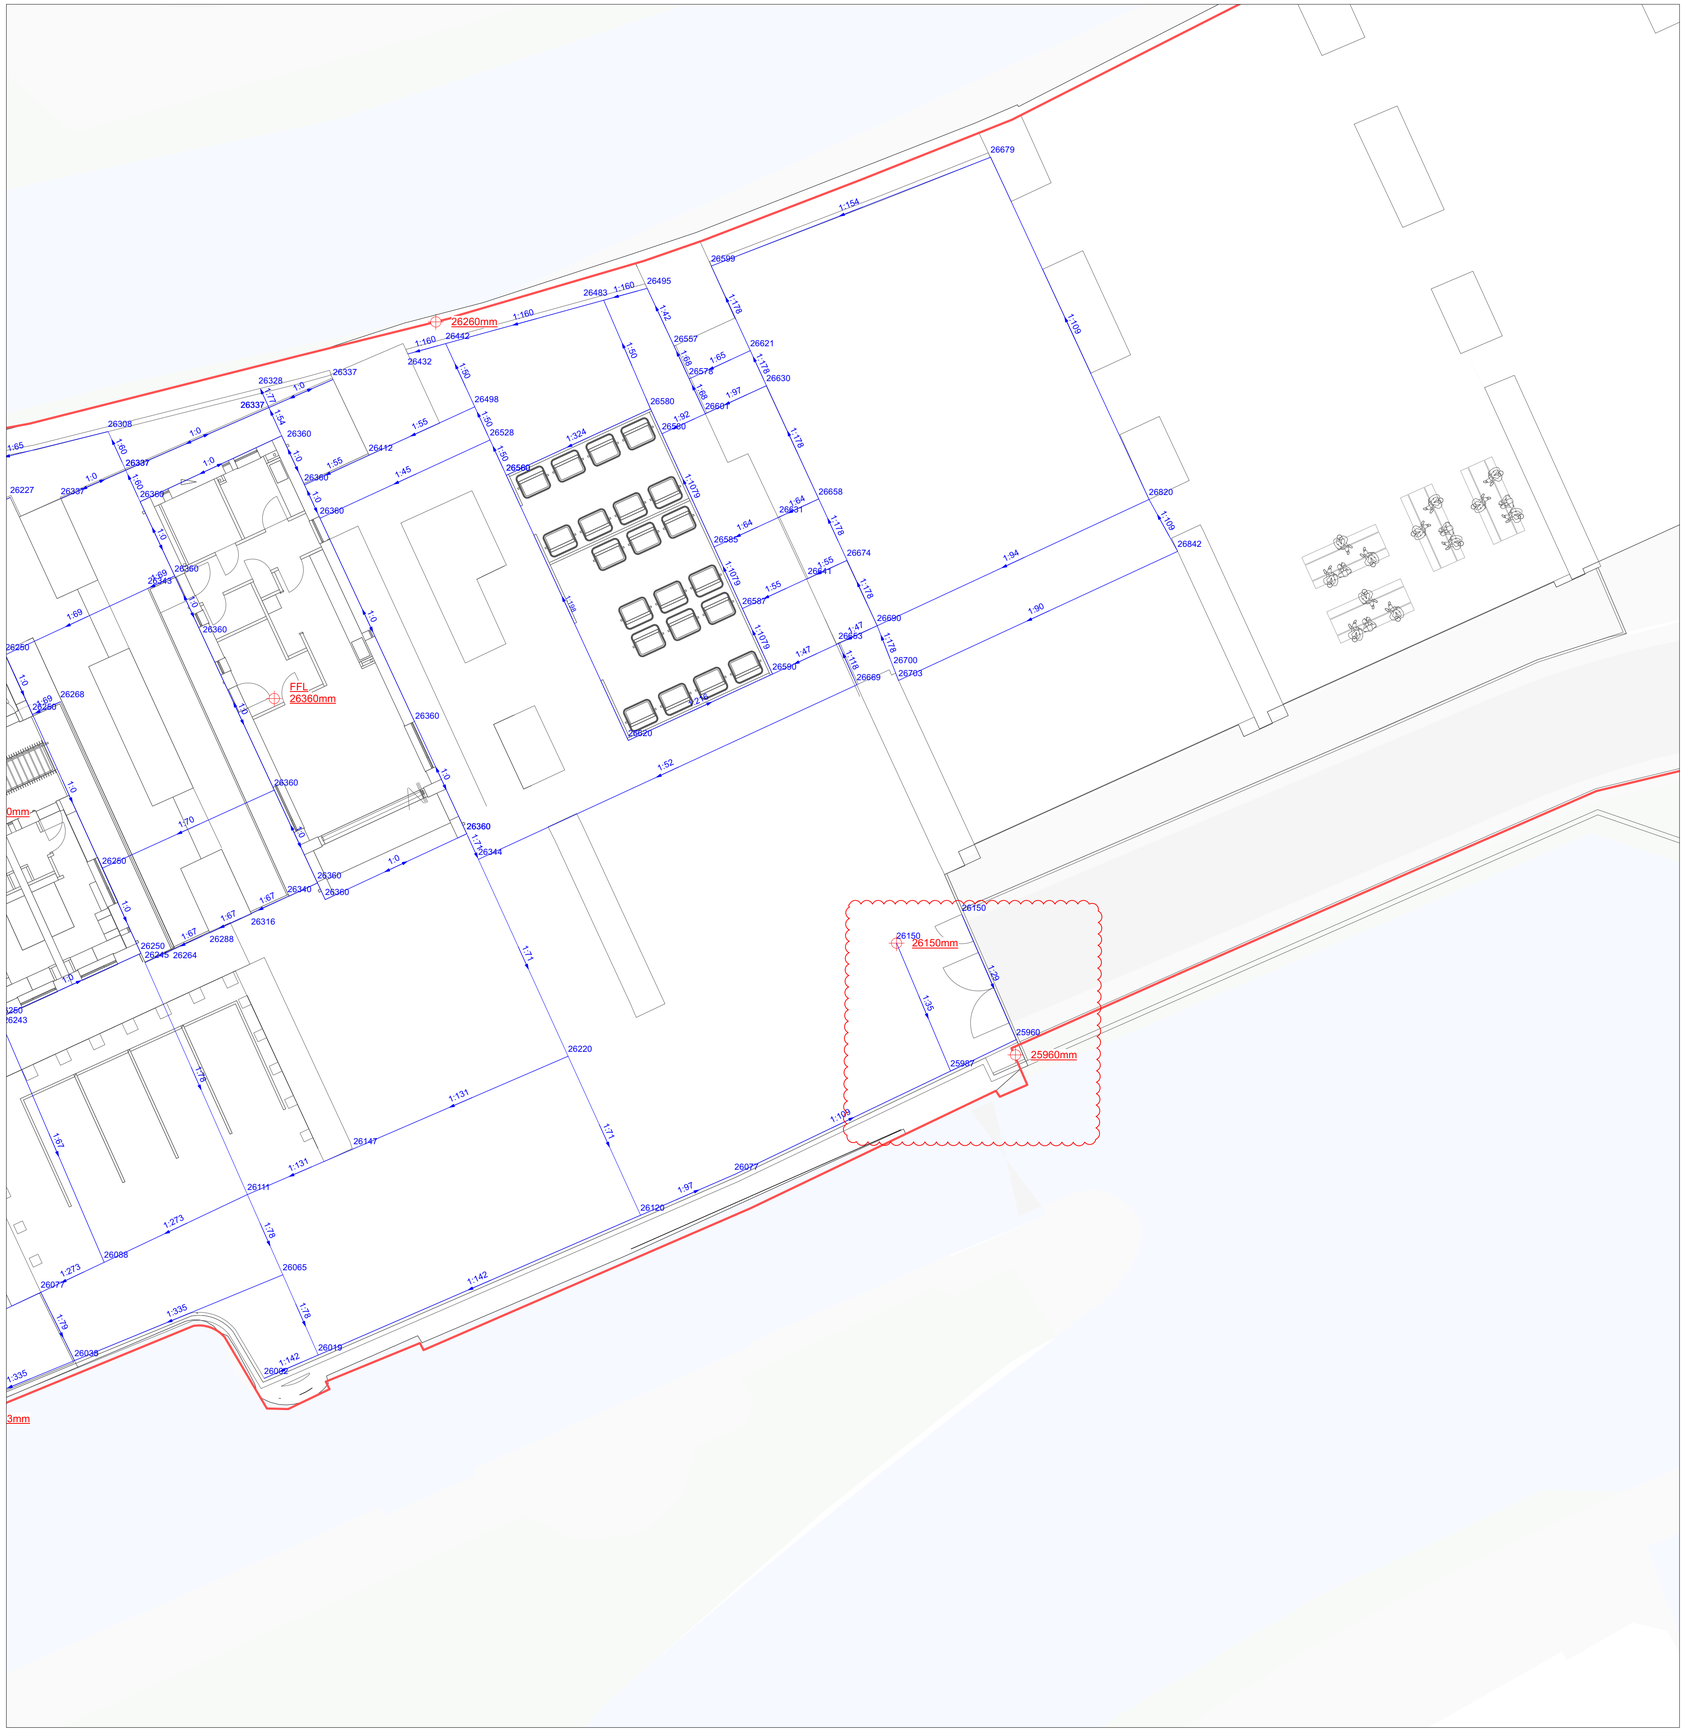

© THIS DRAWING IS COPYRIGHT PROTECTED AND MAY NOT BE REPRODUCED IN WHOLE OR PART WITHOUT WRITTEN AUTHORITY FROM THE OWNER.

NOTES:
1. Do not scale from this drawing.
2. Always work to noted dimensions.
3. All dimensions are in millimetres unless otherwise stated.
4. All setting out, levels and dimensions to be agreed on site.
5. The dimensions of all materials must be checked on site before being laid out.
6. This drawing must be read with the relevant specification clauses and detail drawings.
7. Order of construction and setting out to be agreed on site.

KEY

- **Existing Levels Retained** — Includes finished floor levels of buildings
- **Proposed Levels**
- **Gradient**

Revision Notes:
Levels updated around new entrance gate layout.

Revision	Date	Description	Drawn	Apprvd.
S1-P02	23/09/25	Updated Levels Issue	MC	KR
S1-P01	18/09/25	Updated Levels	MC	MS

LOCATION PLAN

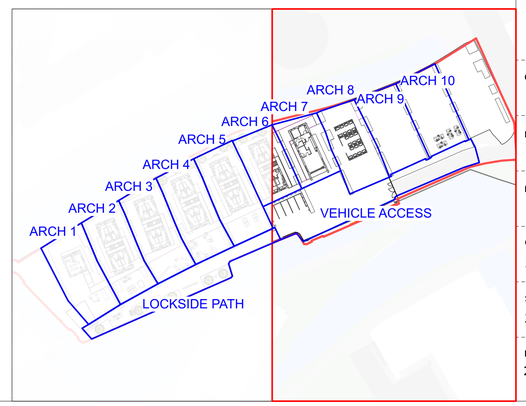

Planit I.E. Limited
E: info@planit-ie.com **W:** planit-ie.com
MANCHESTER
2 Back Grafton St , Altrincham, WA14 1DY
T: 0161 928 9281
LONDON
Unit 6 Waterside, 44-48 Wharf Road, London, N1 7UX
T: 0207 253 5678
LIVERPOOL
Tempest 5.3, 12 Tithebarn Street, Liverpool, L2 2DT
T: 0151 363 1230

Client	Embassy
Project	Embassy Village
Drg Title	Levels General Arrangement 2

Created on	Created by	Approved by
18/09/2025	MC	MS

Scale	Size	Workstage
1:125	**A1**	**Stage 5**

Drg No.	Suitability	Revision
2596-PLA-XX-XX-DR-L-3005	**S1**	**P02**

© Planit I.E. Limited