


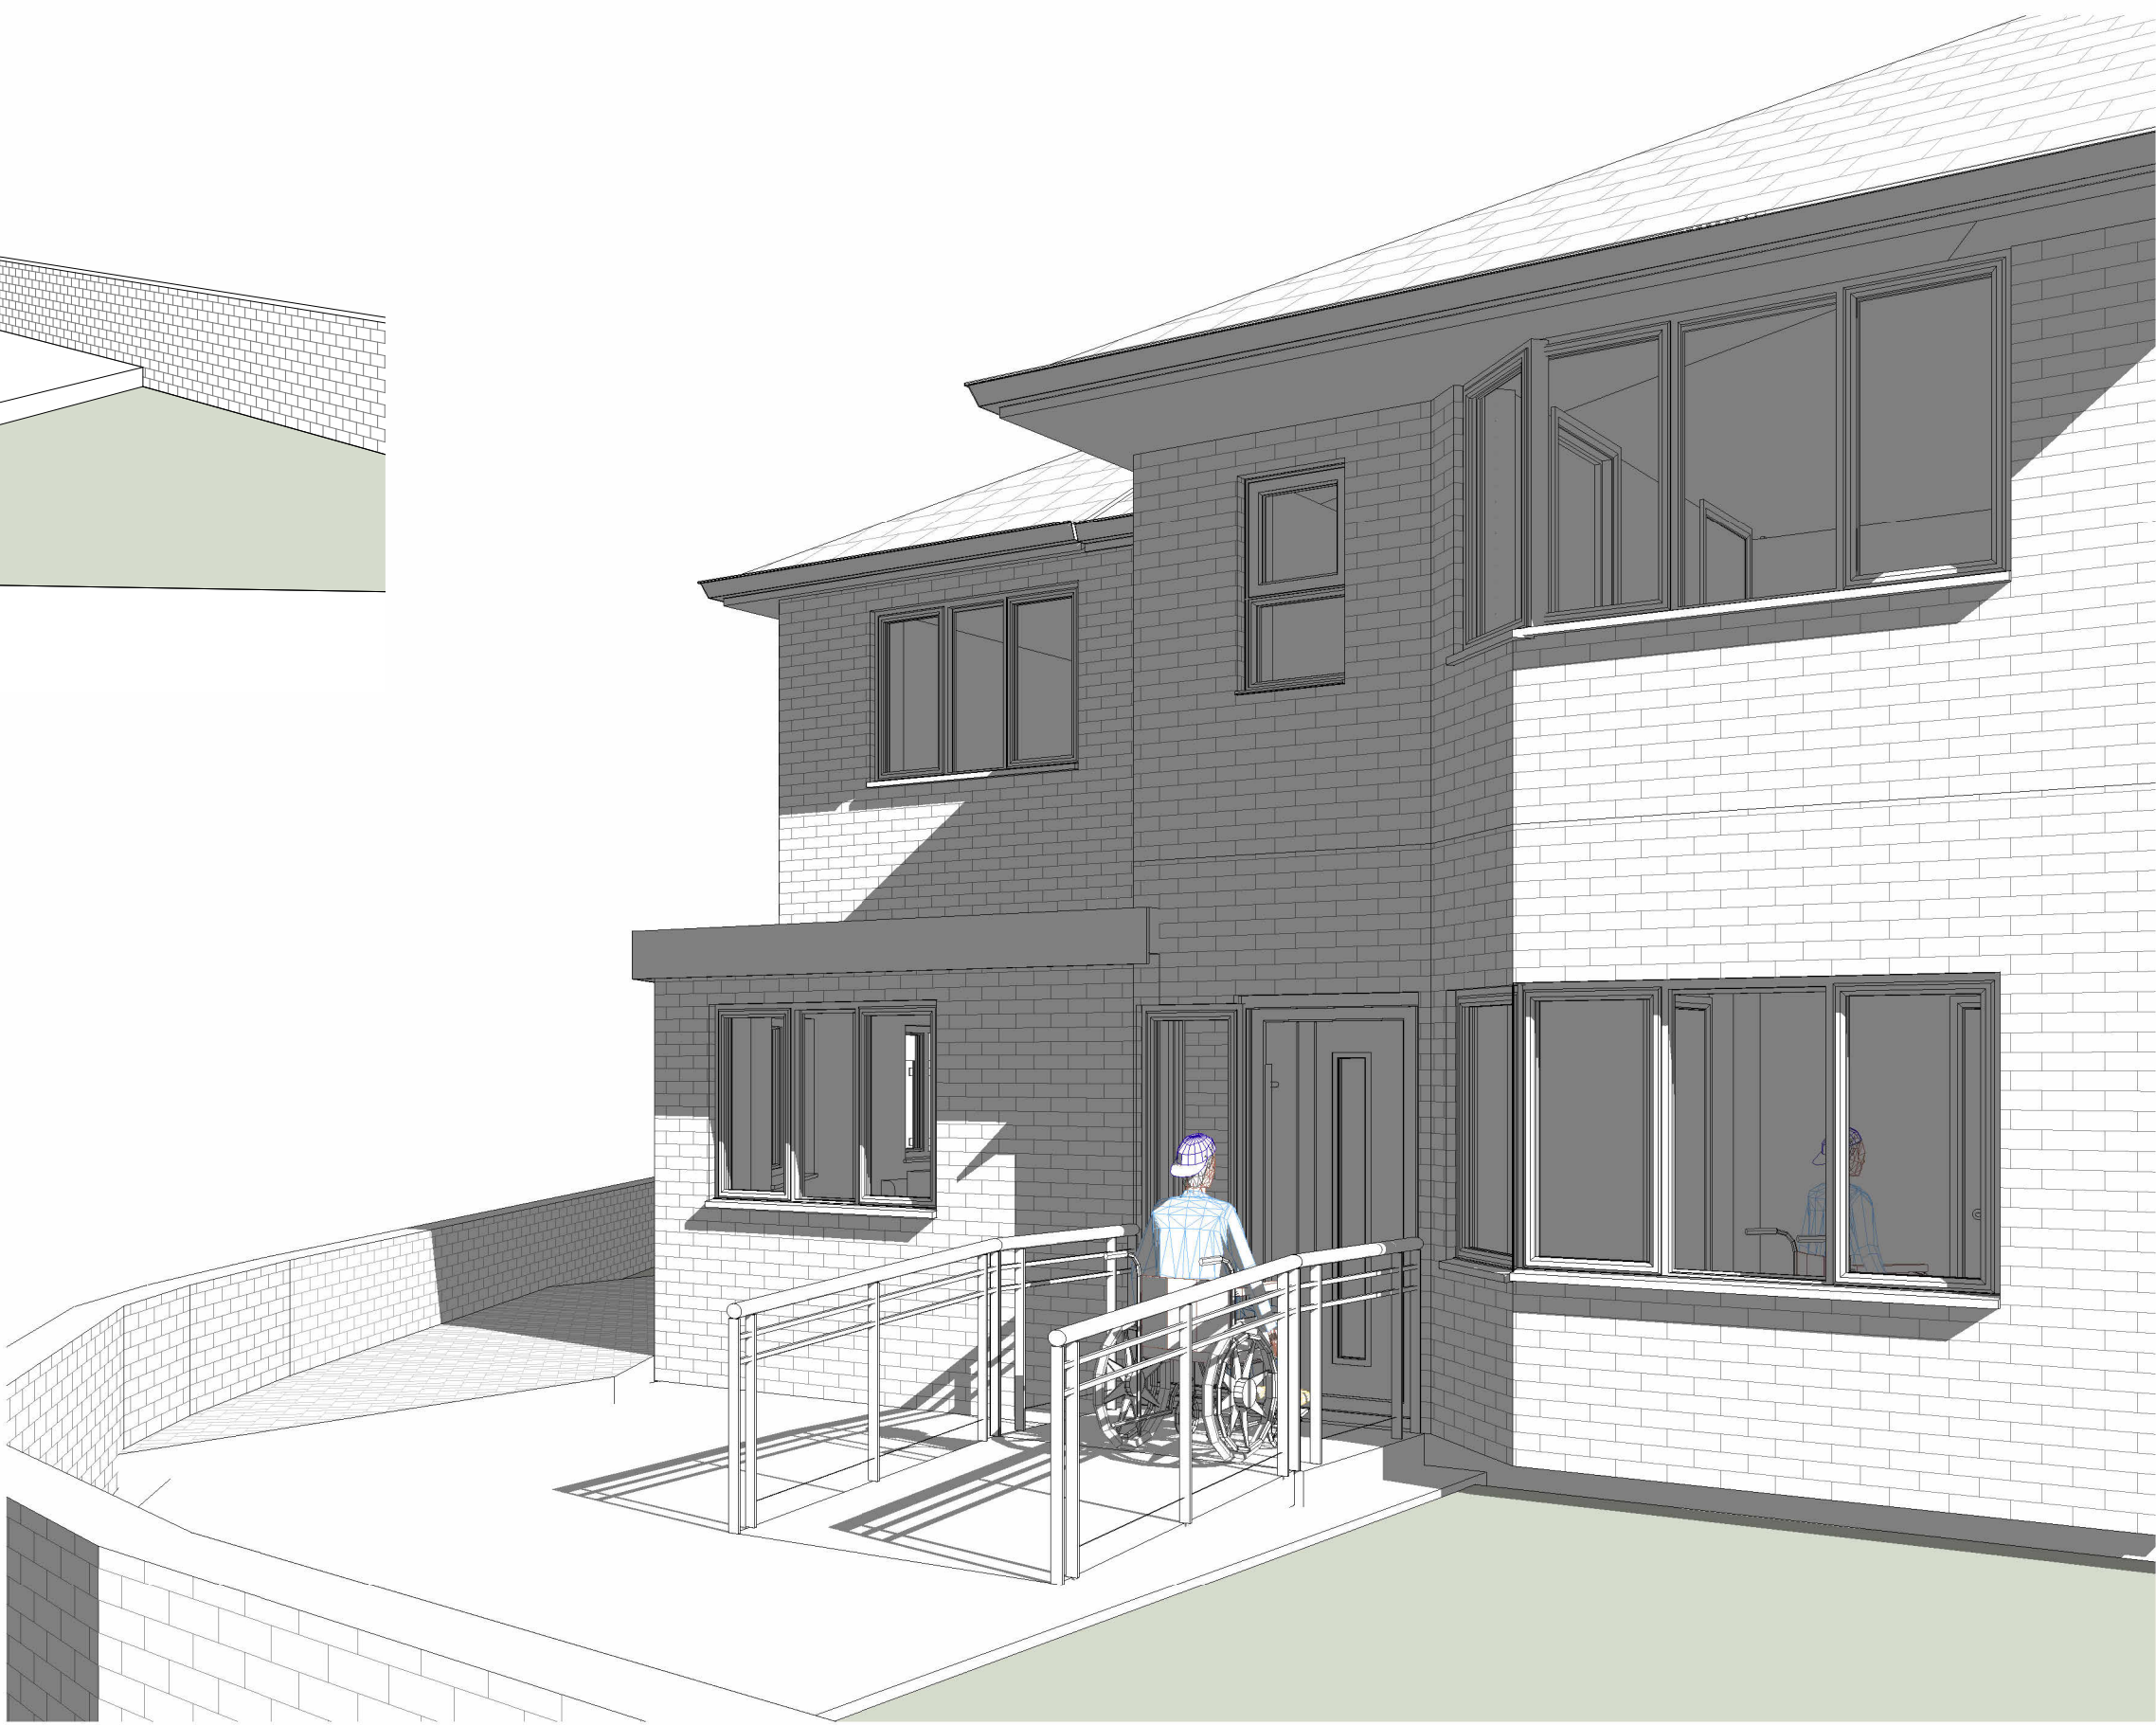

2 3D View 17



1 3D View 16

Rev	Description	Date	Dr by	App by
original by		date created		
NK		22/03/25		NK



0161 818 4727

www.NKARCHITRCTURAL.co.uk

client name			
MR Z ANWAR			
project			
2 Bartley Road Manchester, M22 4BG - side and Rear single storey extension			
drawing			
3D VISUALS			
computer file		plot date	
C:\Users\NKARCO1\Dropbox\NKARCO2 Bartley Road Manchester, M22 4BG 2D Bartley Road Manchester, M22 4BG.ap3.rvt			
project number		scale	
2024.0042.2248		@A1	
drawing number		rev	issue status
A106			PLANNING

This drawing is to be read in conjunction with all related drawings. All dimensions must be checked and verified on site before commencing any work or producing shop drawings. The originator should be notified immediately of any discrepancy. This drawing is copyright and remains the property of NK Architectural.