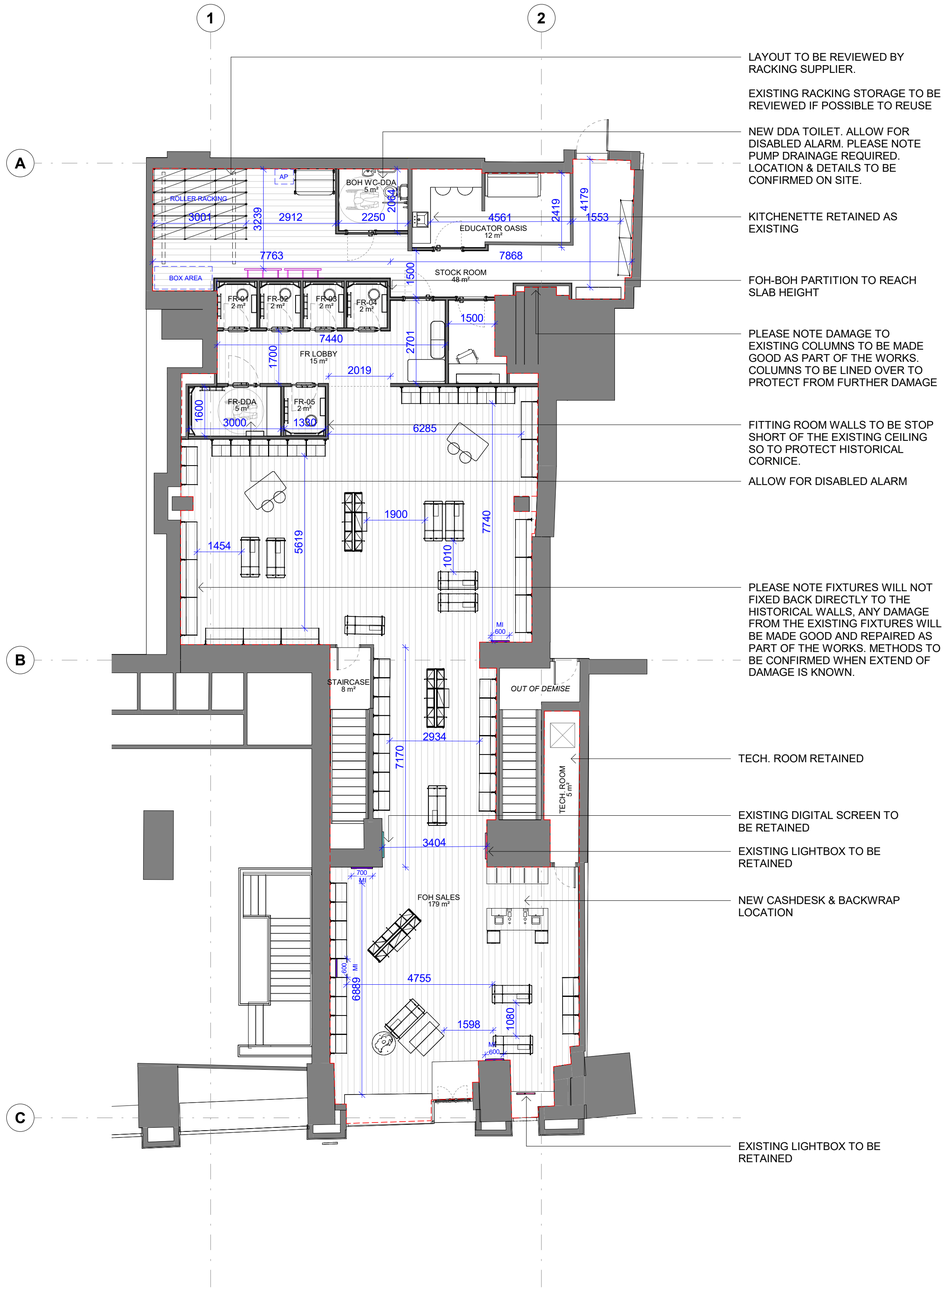


1 / 14001 **(10) GF-GROUND FLOOR PROPOSED GA**

1 : 100

1 0 1 2 3 4 5

SCALE 1:100 m

NOTES

ORIGINAL A1

DO NOT SCALE FROM THIS DRAWING.
(DRAWING MAY BE SCALED FOR LOCAL AUTHORITY & PLANNING PURPOSES ONLY)
ALL DIMENSIONS TO BE CHECKED ON SITE .
COPYRIGHT PROTECTED.

AREA SCHEDULE			
LEVEL	ZONE	AREA NAME	AREA (SQM)
(C) GF FFL	BOH	BOH WC-DDA	5 m²
(C) GF FFL	BOH	EDUCATOR OASIS	12 m²
(C) GF FFL	BOH	STAIRCASE	8 m²
(C) GF FFL	BOH	STOCK ROOM	48 m²
(C) GF FFL	BOH	TECH. ROOM	5 m²
BOH: 5			78 m²
(C) GF FFL	FOH	FOH SALES	179 m²
(C) GF FFL	FOH	FR LOBBY	15 m²
(C) GF FFL	FOH	FR-01	2 m²
(C) GF FFL	FOH	FR-02	2 m²
(C) GF FFL	FOH	FR-03	2 m²
(C) GF FFL	FOH	FR-04	2 m²
(C) GF FFL	FOH	FR-05	2 m²
(C) GF FFL	FOH	FR-DDA	5 m²
FOH: 8			208 m²
Grand total: 13			286 m²

BRAND LAYERS

- LIGHTBOX (EXISTING)
- DIGITAL SCREEN (EXISTING)
- MIRROR

LIGHTBOX AND DIGITAL SCREEN CONTENT TO BE PROVIDED BY THE BRAND. MIRRORS BY MILLWORKER

Rev	Date	Revision Description	Drw/Chk
2-05	25/08/25	ISSUED FOR INFORMATION	JC/SC
2-04	07/08/25	ISSUED FOR INFORMATION - AMENDED FOLLOWING SITE VISIT	JC/SC
2-03	30/07/25	ISSUED FOR INFORMATION	KR/SC
2-02	28/07/25	UPDATED PER COMMENTS	KR/SC
2-01	23/07/25	ISSUED FOR INFORMATION	KR/SC
2-00	18/07/25	FIRST ISSUE	KR/SC

Client

lululemon

IDL: Architects

LONDON
17 Blackfriars Lane
St Paul's, London
EC4V 6ER

+44 (0)20 7248 1234

PRAGUE
The Forum, Fifth Floor,
Wenceslas Square 19
Prague, 110 00

+42 (0) 72 0279 588

idl.group
Registered in England No.7111665
RIBA Accreditation No.20014346

Project

LULULEMON MANCHESTER
MINOR WORKS
7 ST ANNE SQUARE

Drawing Title

GROUND FLOOR PROPOSED GA

Project No

25-3067

Scale @A1 **As indicated**

Drawn by **KR**

Checked by **SC**

File Identifier

3067-IDL-NA-GF-DR-A-10001

[Status -Revison] **[2-05]**

Purpose of Issue

CONCEPT DESIGN