




3rd Floor - EXISTING - photo

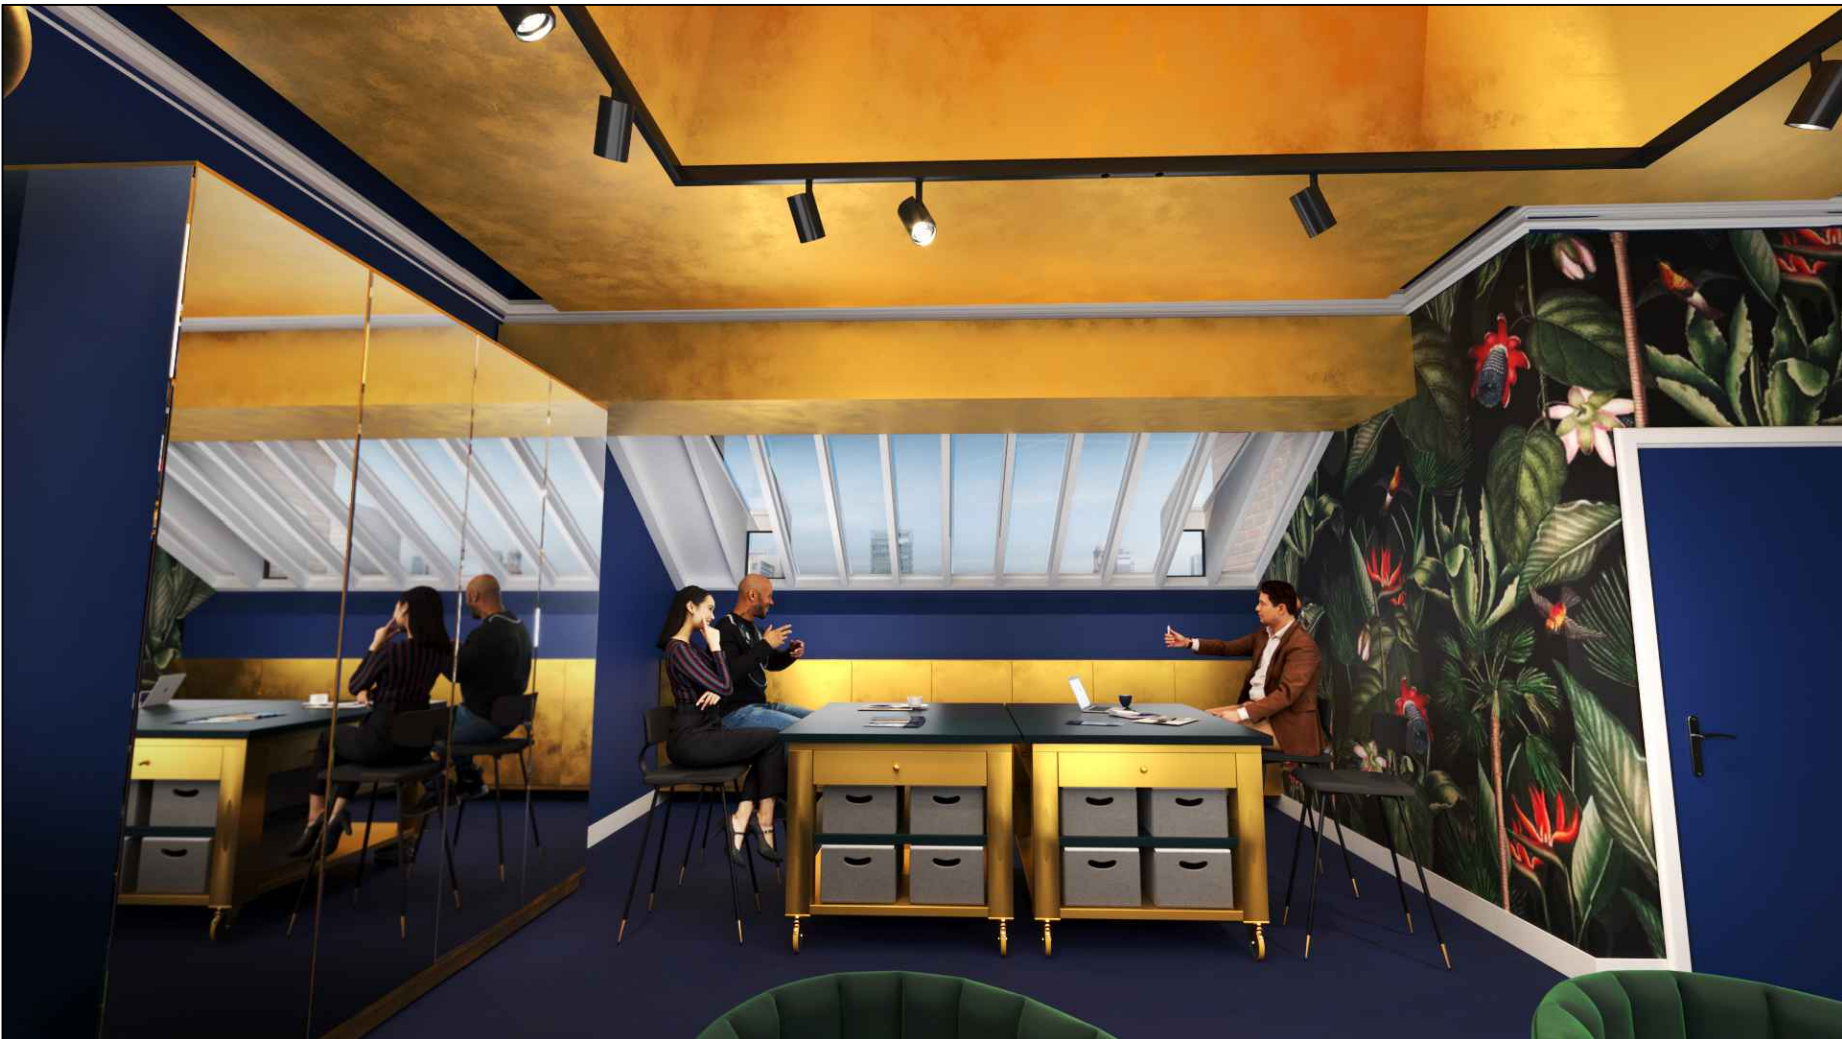

3rd Floor - PROPOSED - 3D Rendering

DEVELOPED DESIGN - 1b	33 KING STREET / 5 St Anne's Passage
Third Floor, 3d ELEVATION 1 - PROPOSED	
not to scale	Not For Construction / JULY 2025