




EXISTING ELEVATION D

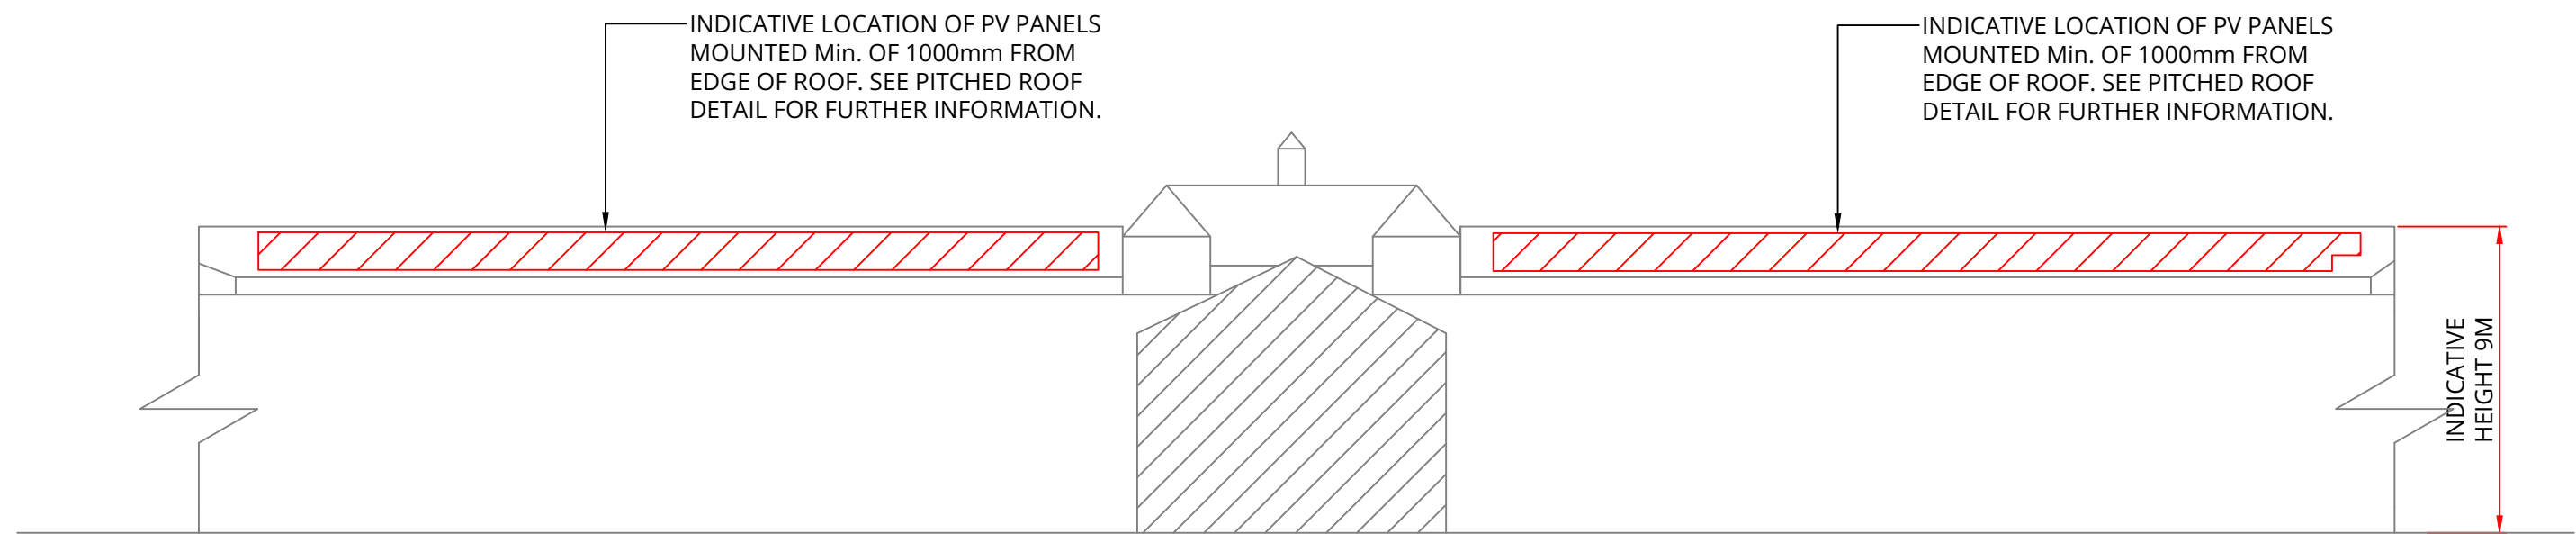

PROPOSED ELEVATION D

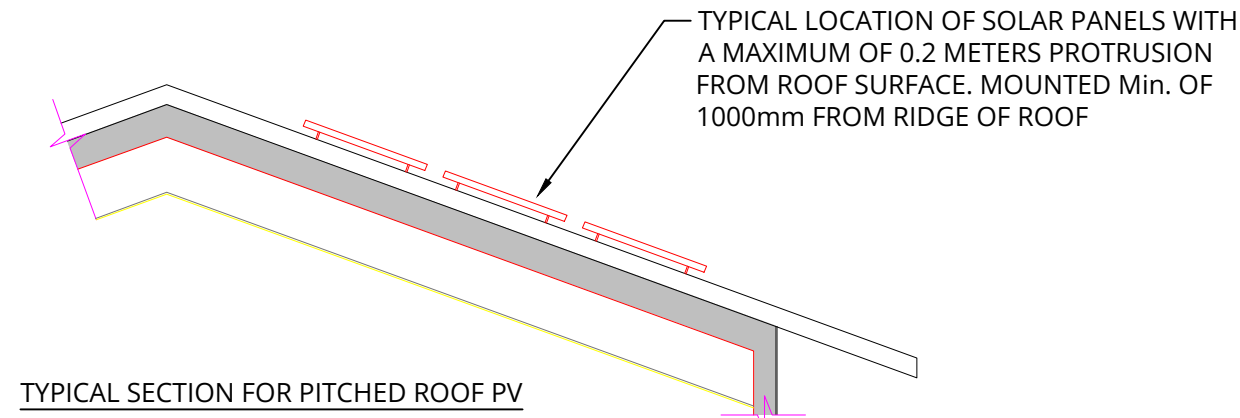

TYPICAL SECTION FOR PITCHED ROOF PV

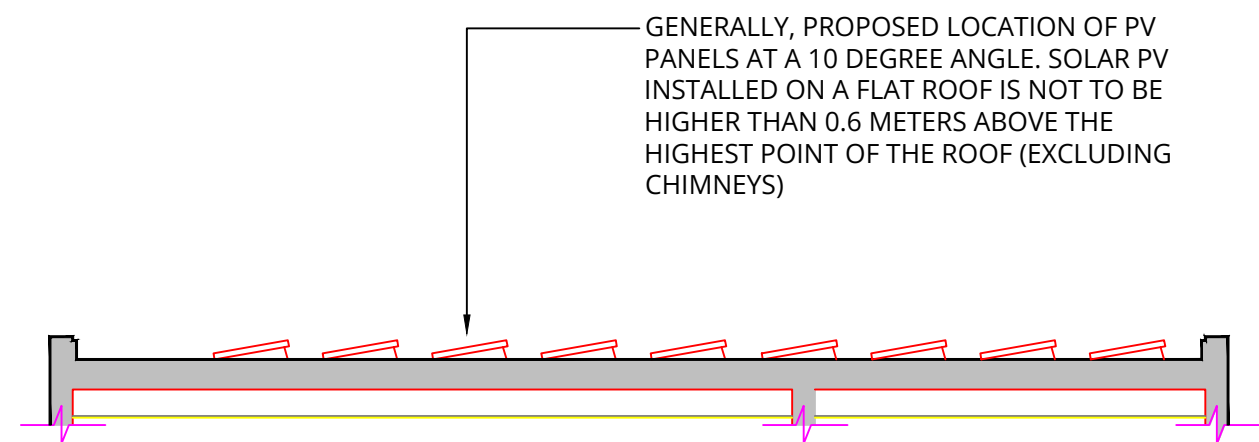


TYPICAL SECTION FOR FLAT ROOF PV

NOTES:
DO NOT SCALE FROM THIS DRAWING. ALL LEVELS, ANGLES AND DIMENSIONS TO BE CHECKED ON SITE PRIOR TO COMMENCEMENT OF WORKS.


THIS DRAWING IS TO BE READ IN CONJUNCTION WITH ALL RELEVANT BARKER ASSOCIATES DRAWINGS, SCHEMATICS, ARCHITECTS, STRUCTURAL AND ALL OTHER SERVICES DRAWINGS, SPECIFICATIONS AND SCHEDULES.

THE SOLAR PV INSTALLED ON THESE PITCHED ROOFS WILL BE IN ACCORDANCE WITH PERMITTED DEVELOPMENT RIGHTS, AND ANY INSTALLED EQUIPMENT WILL NOT EXCEED 0.2M BEYOND THE PLANE OF THE ROOF SLOPE


THE SOLAR PV INSTALLED ON THIS FLAT ROOF WILL BE IN ACCORDANCE WITH PERMITTED DEVELOPMENT RIGHTS, AND ANY INSTALLED EQUIPMENT WILL NOT EXCEED 0.6M ABOVE THE HIGHEST POINT OF THE ROOF

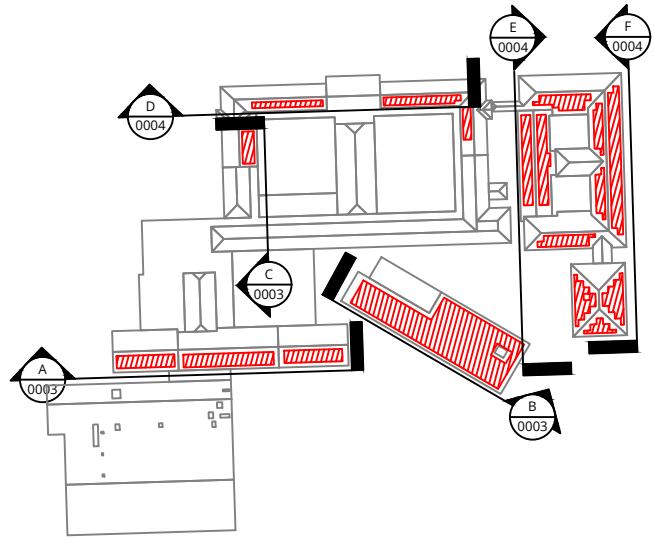


LOCATION PLAN

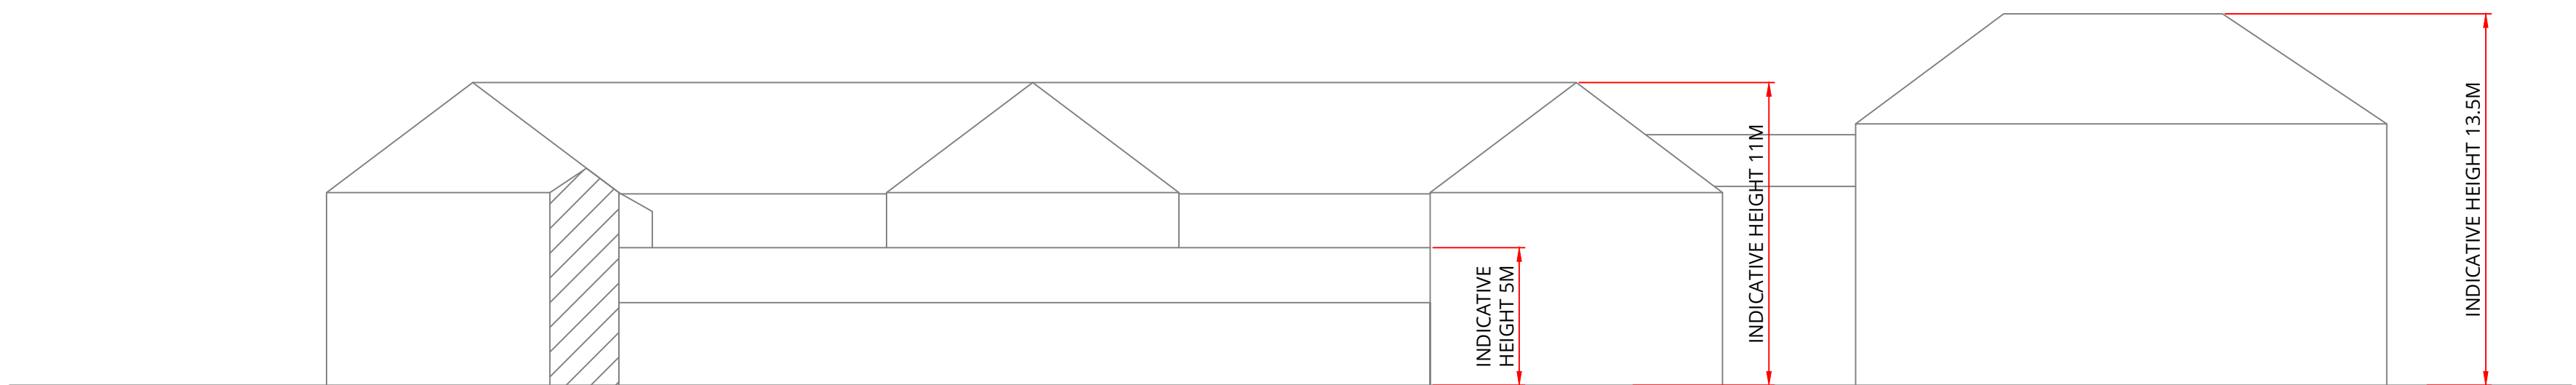


EXISTING ELEVATION E

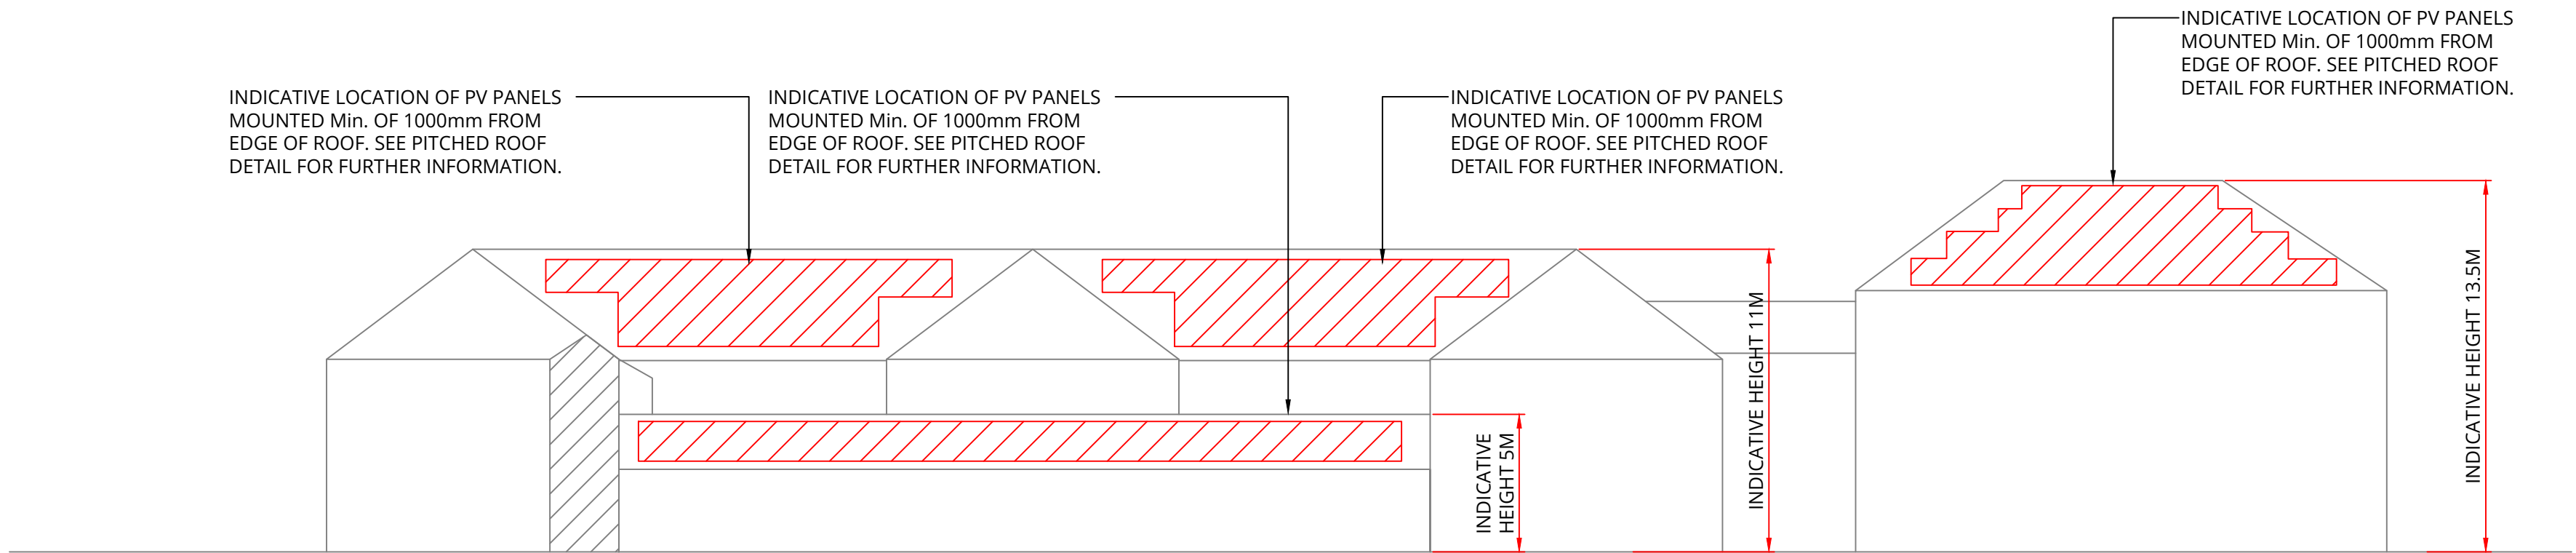

PROPOSED ELEVATION E

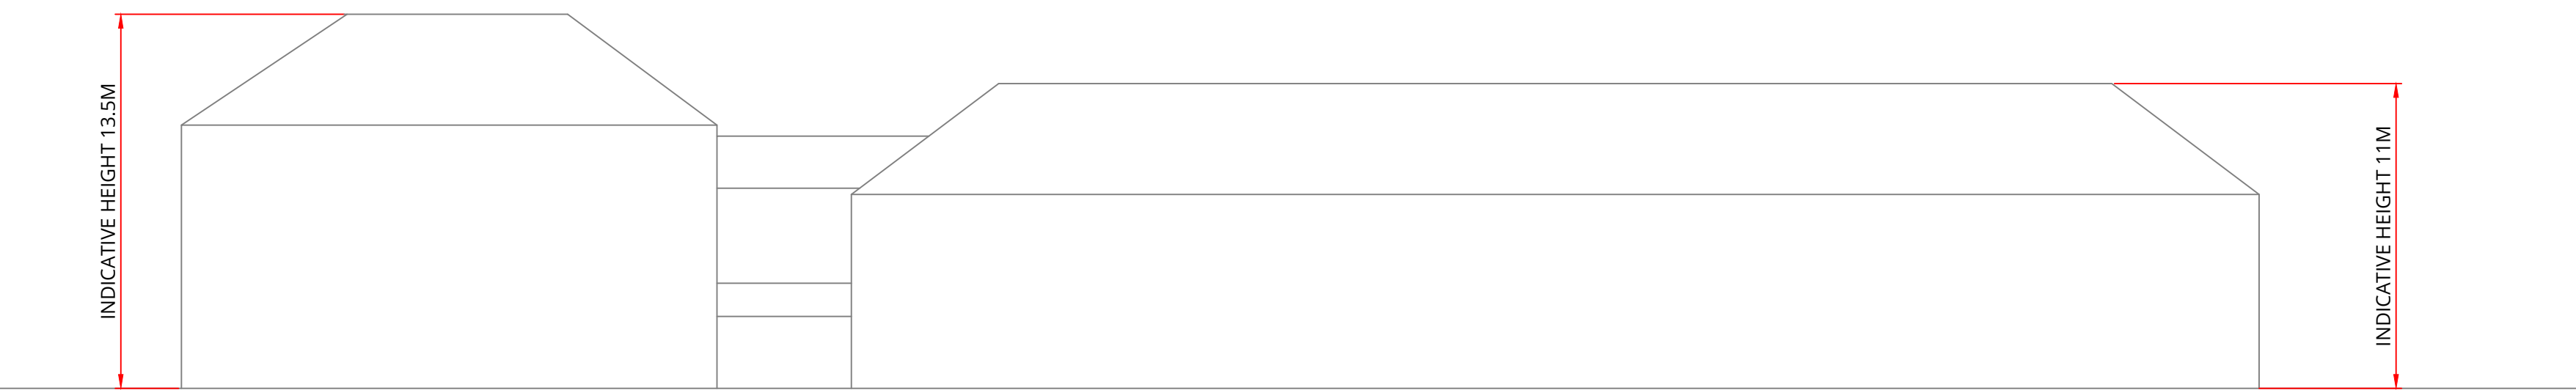

EXISTING ELEVATION F

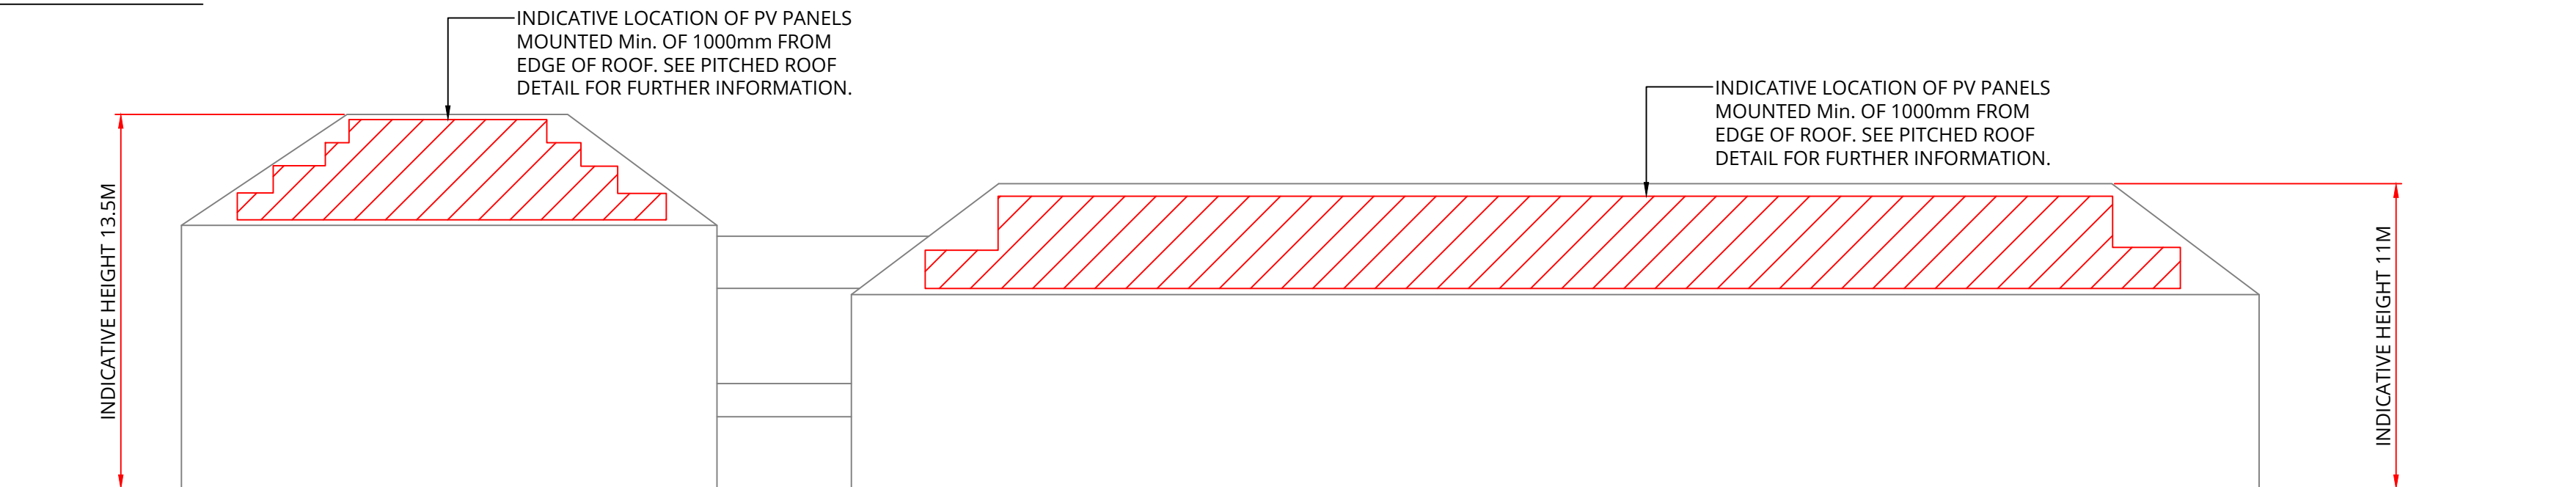

PROPOSED ELEVATION F

Drawing Status:			
PLANNING			
PL1	PLANNING ISSUE	Aug. 25	DH

Rev	Description	Date	By
-----	-------------	------	----



Majesty House, Avenue West Skyline 120,
Braintree Essex, CM77 7AA
T: 01279 647111
W: www.barker-associates.co.uk
E: mail@barker-associates.co.uk

© THIS DRAWING IS A COPYRIGHT OF BARKER ASSOCIATES.

Client LOCATED PROPERTY LIMITED (LONDON)

Project Title
GB ENERGY SOLAR PARTNERSHIP
'SOLAR PV PROGRAMME' WHALLEY RANGE
11-18 HIGH SCHOOL, WILBRAHAM ROAD,
WHALLEY RANGE, MANCHESTER, M16 8GW

Drawing Title
EXISTING & PROPOSED ELEVATIONS

ELECTRICAL SERVICES

Project No. P25-0347	Date Aug. 25	Drawn JT	Checked SG
Scale: 1:200@A1		Status SO	Revision PL1

Drawing Number
NZAP-BA-ZZ-ZZ-DR-E-0004