




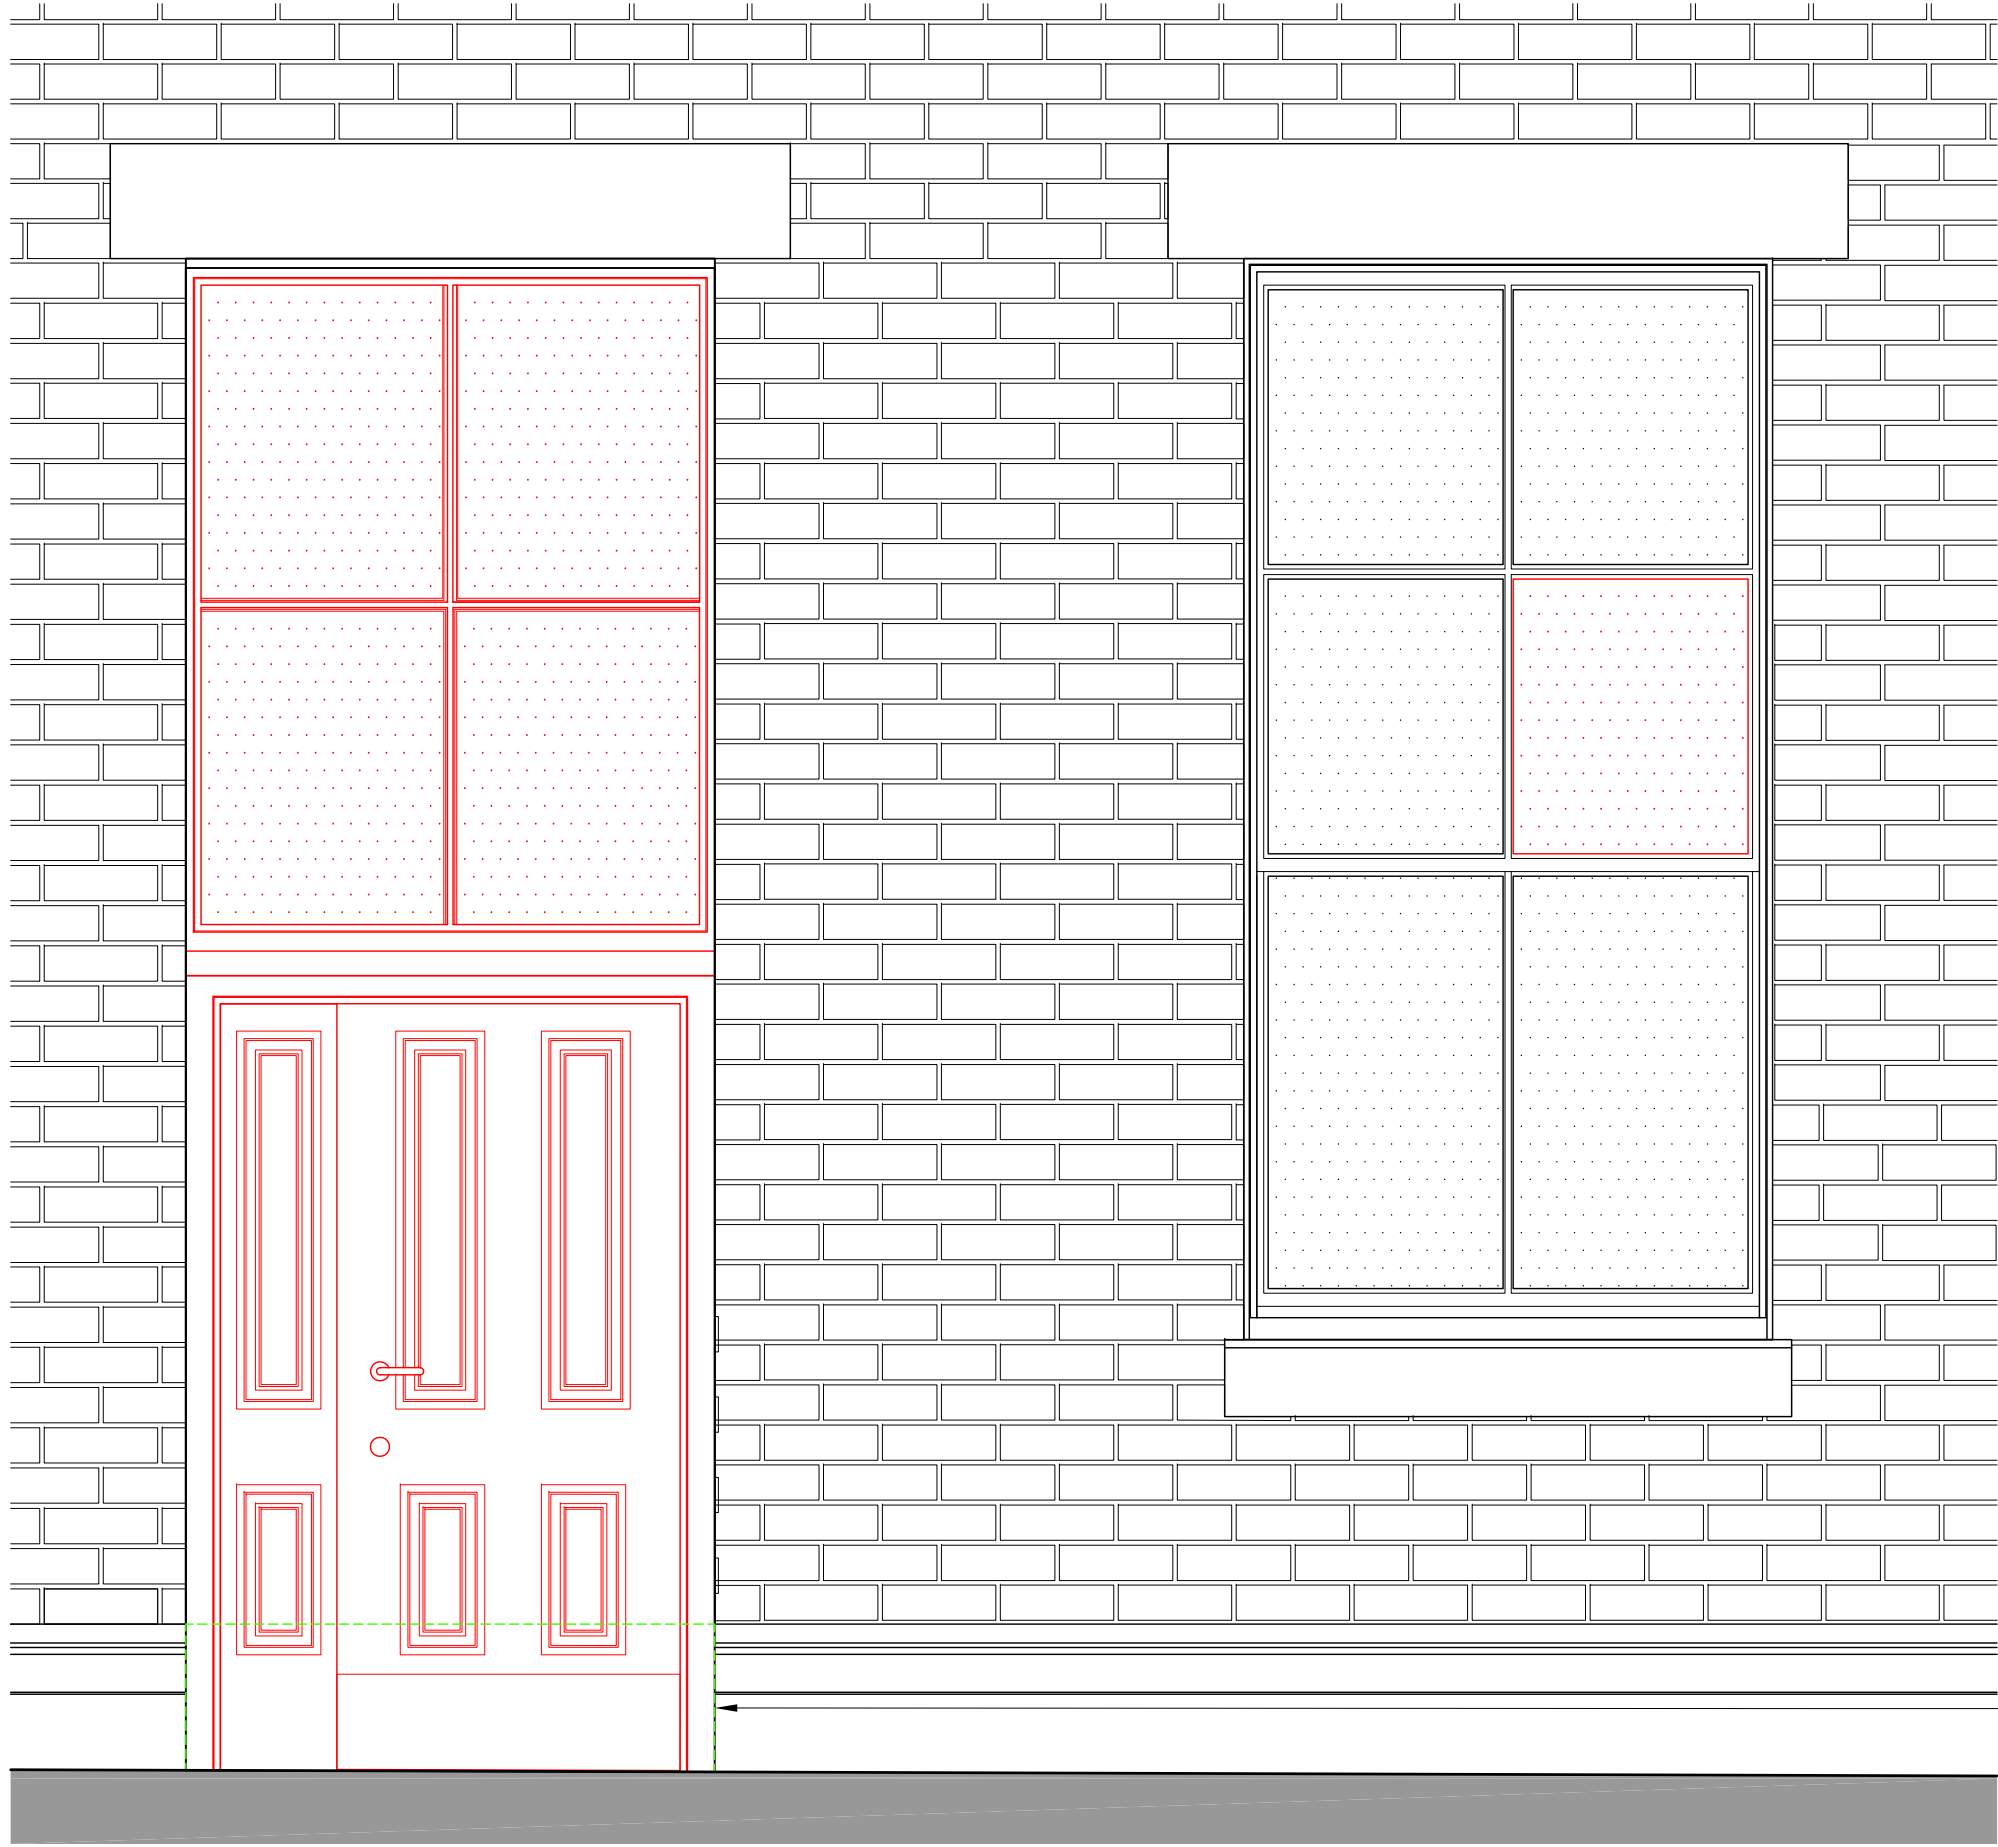


01 PROPOSED PLATFORM 3A TYPICAL DOOR ELEVATION (D01 & D02)
Scale 1:20 @ A1

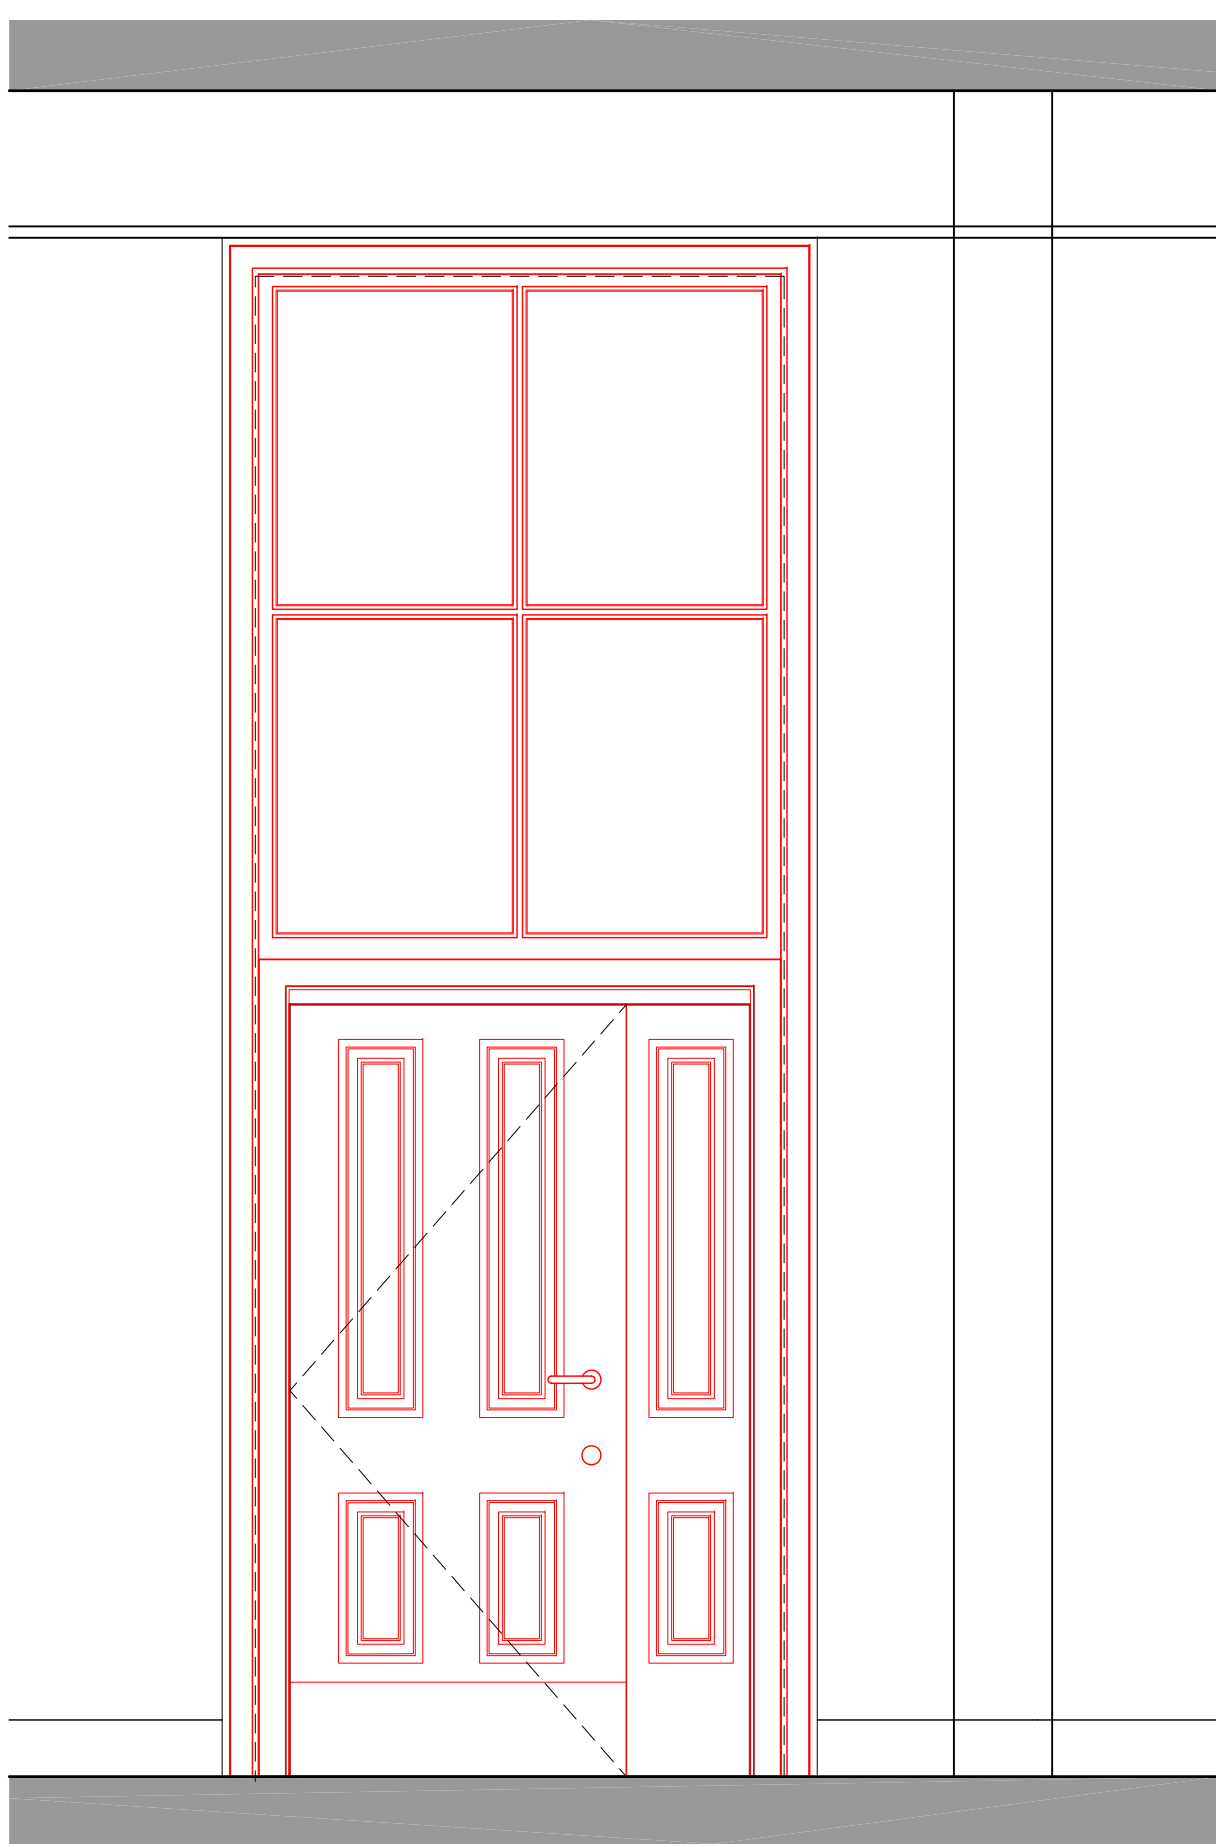


02 PROPOSED TYPICAL DOOR INTERIOR ELEVATION
Scale 1:20 @ A1

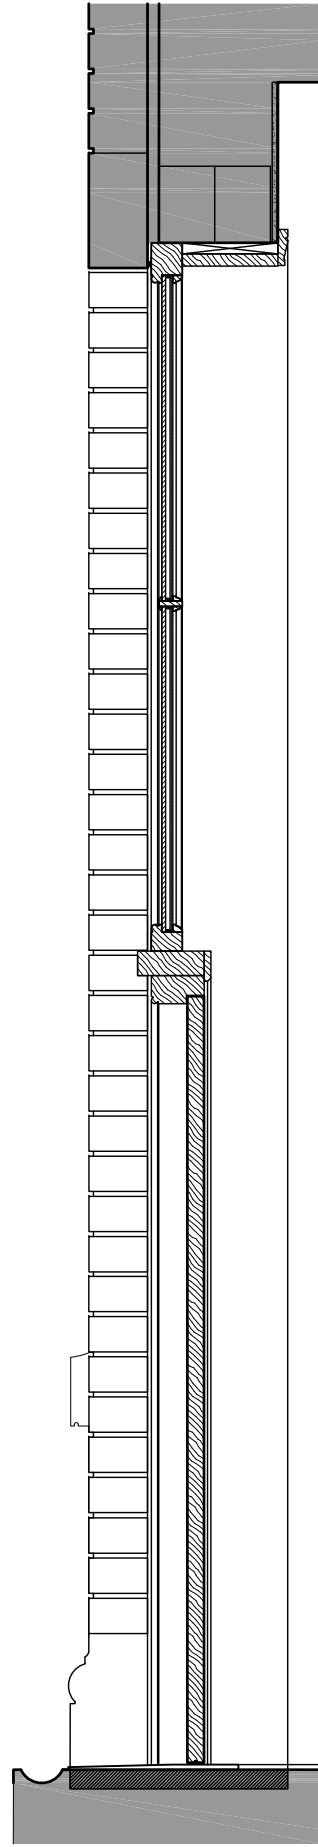


03 SECTION
Scale 1:20 @ A1

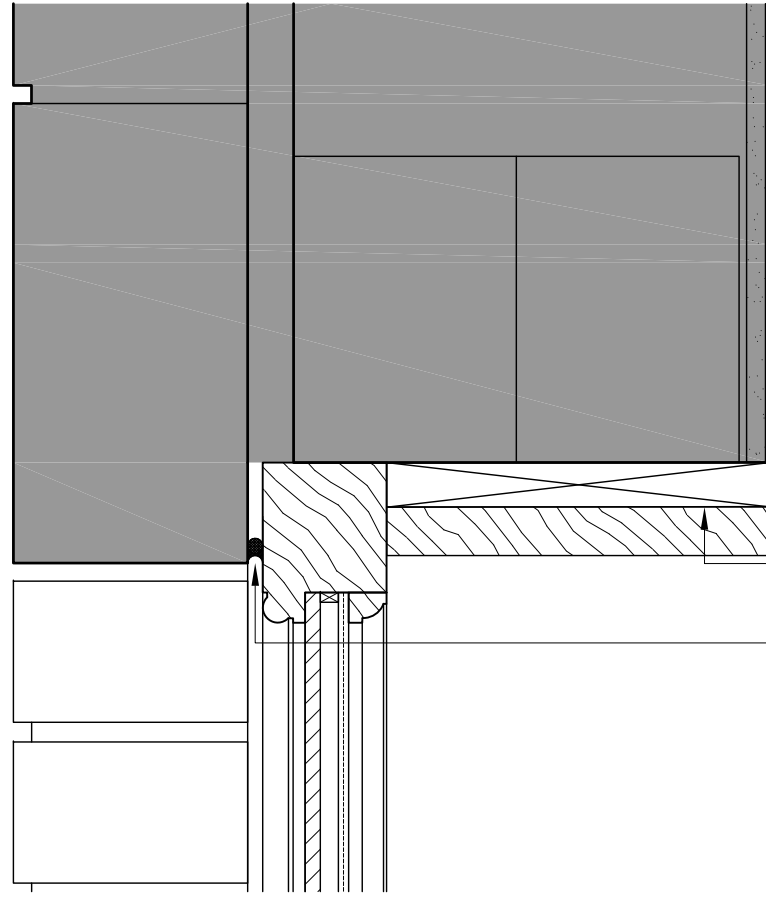


08 PROPOSED EXTERNAL DOOR SECTION DETAIL
Scale 1:5 @ A1

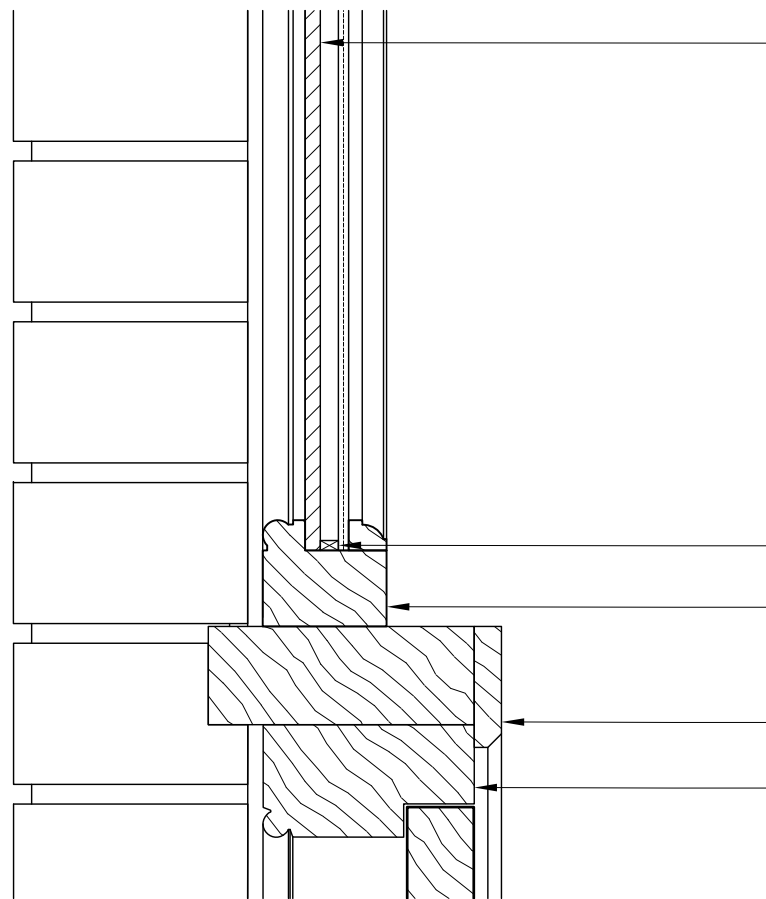


09 PROPOSED EXTERNAL DOOR SECTION DETAIL
Scale 1:5 @ A1

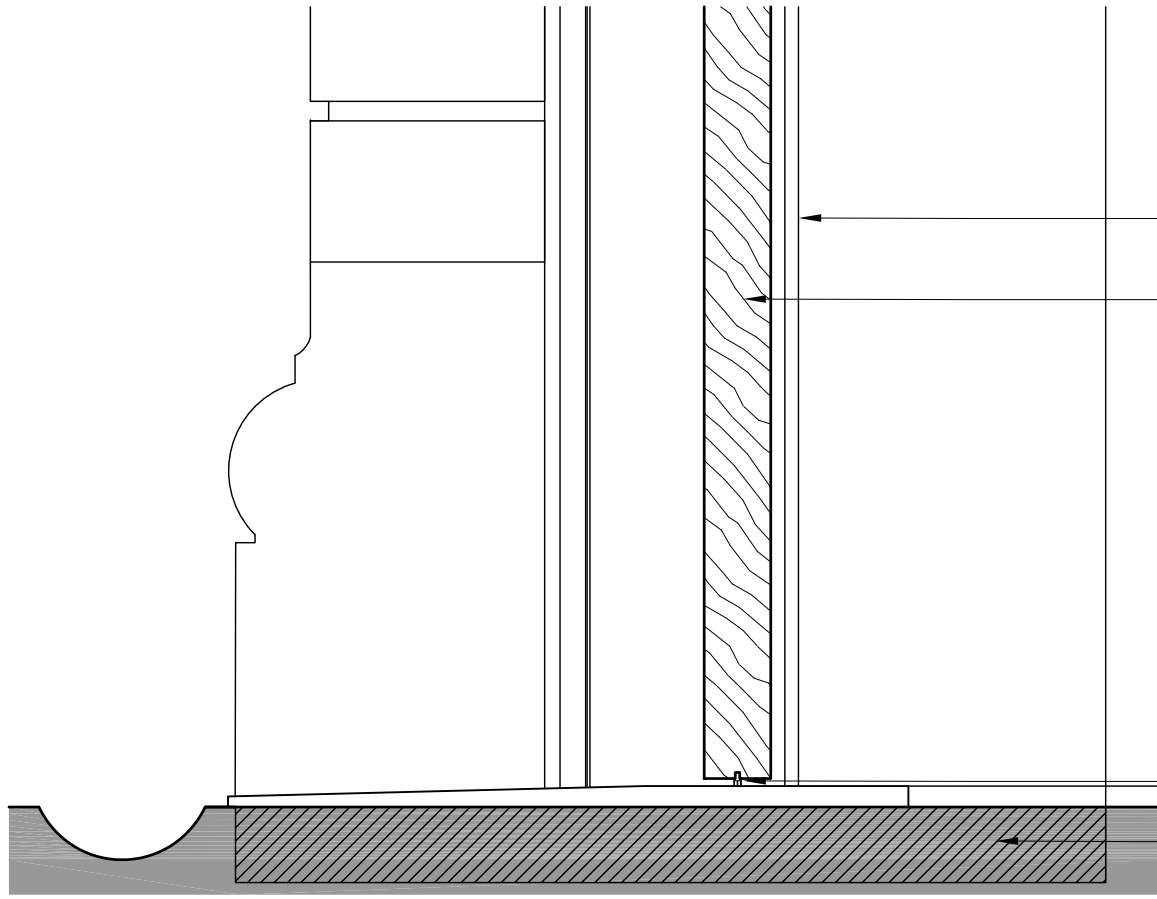


10 PROPOSED EXTERNAL DOOR SECTION DETAIL
Scale 1:5 @ A1

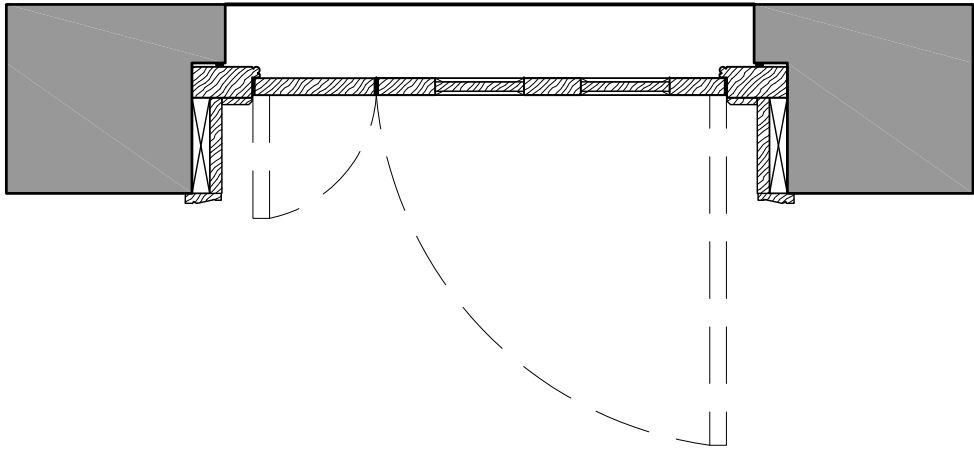


04 PROPOSED TYPICAL EXTERNAL DOOR PLAN
Scale 1:20 @ A1

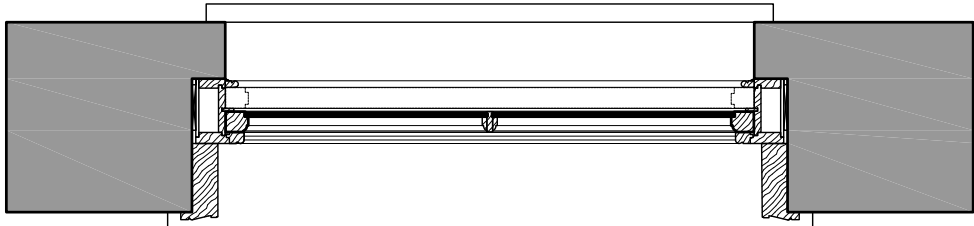

05 PROPOSED TYPICAL ABOVE FAN LIGHT PLAN
Scale 1:20 @ A1

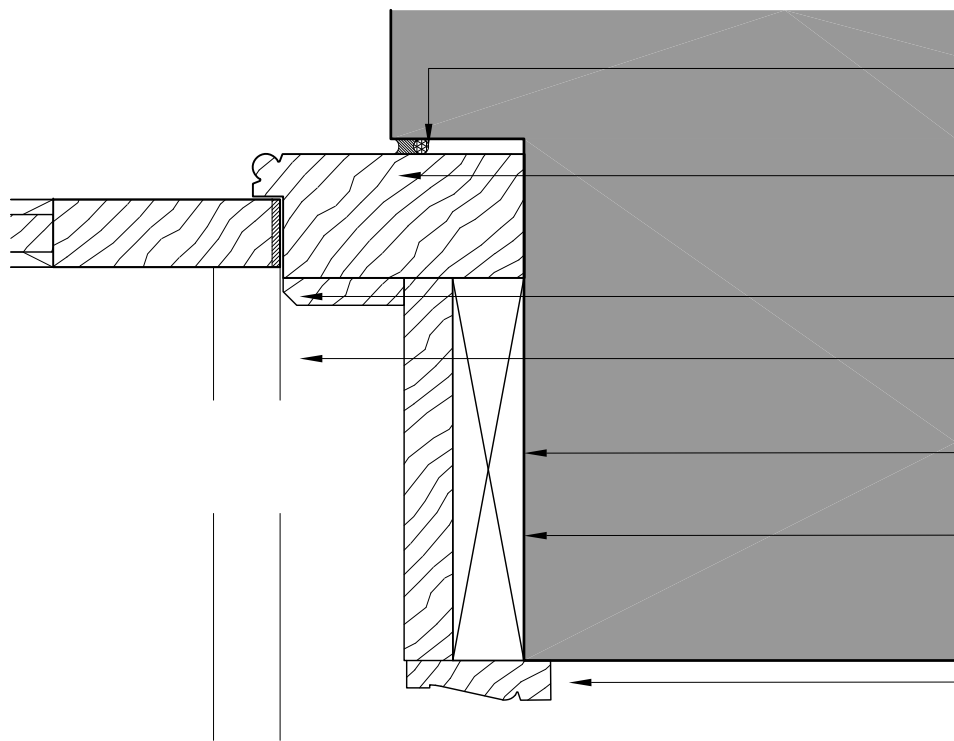

06 PROPOSED EXTERNAL DOOR DETAIL
Scale 1:5 @ A1

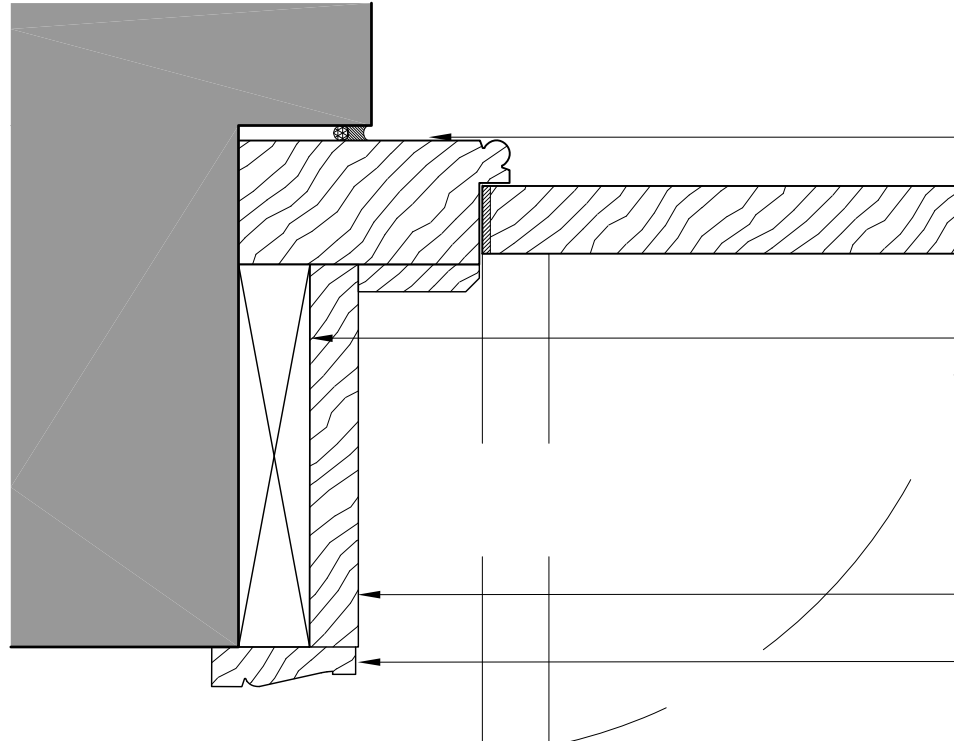

07 PROPOSED EXTERNAL DOOR DETAIL
Scale 1:5 @ A1

- Mastic Seal
- Proposed Timber Door Frame
- Weather Seals - required to full door perimeter
- Proposed Timber Door
- Proposed 44mm Internal Blockwork
- Timber packer
- New bespoke timber architrave profile to match existing window

- Mastic Seal
- Timber Packer
- Proposed Hardwood Timber Window Frame
- New bespoke timber architrave profile to match existing window

- Proposed architrave to match existing profile
- 30mm Timber Packer
- New mastic seal to door frame

- Double Glazed window, 10mm Toughened glass and 6.8 Laminated glass

- Spacer
- Proposed window frame to match existing profile
- Proposed door architrave
- Proposed door frame

- Proposed door architrave
- Proposed timber door 926mm x 2040mm

- Weather seal
- Zone of making good of where existing wall removed

©
DO NOT SCALE. Use figured dimensions only. Contractor is to check all dimensions before commencement of works. This drawing is copyright. This data to be used as well as the only - not as free data. This drawing must only be used for the purpose for which it is supplied.

B	16/09/25	MH	FOR LISTED BUILDING CONSENT	AF	RS
A	17/09/24	EM	FOR LISTED BUILDING CONSENT	AF	RS
/	31/05/24	EM	FOR LISTED BUILDING CONSENT	AF	RS
no.	date	by	revision details	Ckd	App

STRALA architects
3rd Floor, 9 Stevenson Square
Northern Quarter, Manchester, M1 1DB
Tel: 0161 236 5866
E: office@strzarch.co.uk

VEXTRIX

client
northern

project
ELR: MCV, MILEAGE: 0m 00ch, OS Ref: SJ839990
**MANCHESTER VICTORIA TRAIN STATION
CIF WORKS**

drawing status
FOR LISTED BUILDING CONSENT

drawing title
**PROPOSED PLATFORM 3A
BUILDING EXTERNAL DOORS
DETAILS (D01 & D02)**

drawn by	date	checked by	date
MH	16/09/25	AF	16/09/25

CRE Approved by	date	CEM Reviewed by	date
AF	16/09/25		

Network Rail dwg no.	revision no.	sht no.
	B	1 of 1

consultant dwg no.	scale	sht size
3266-LBC106	VARIES	A1