


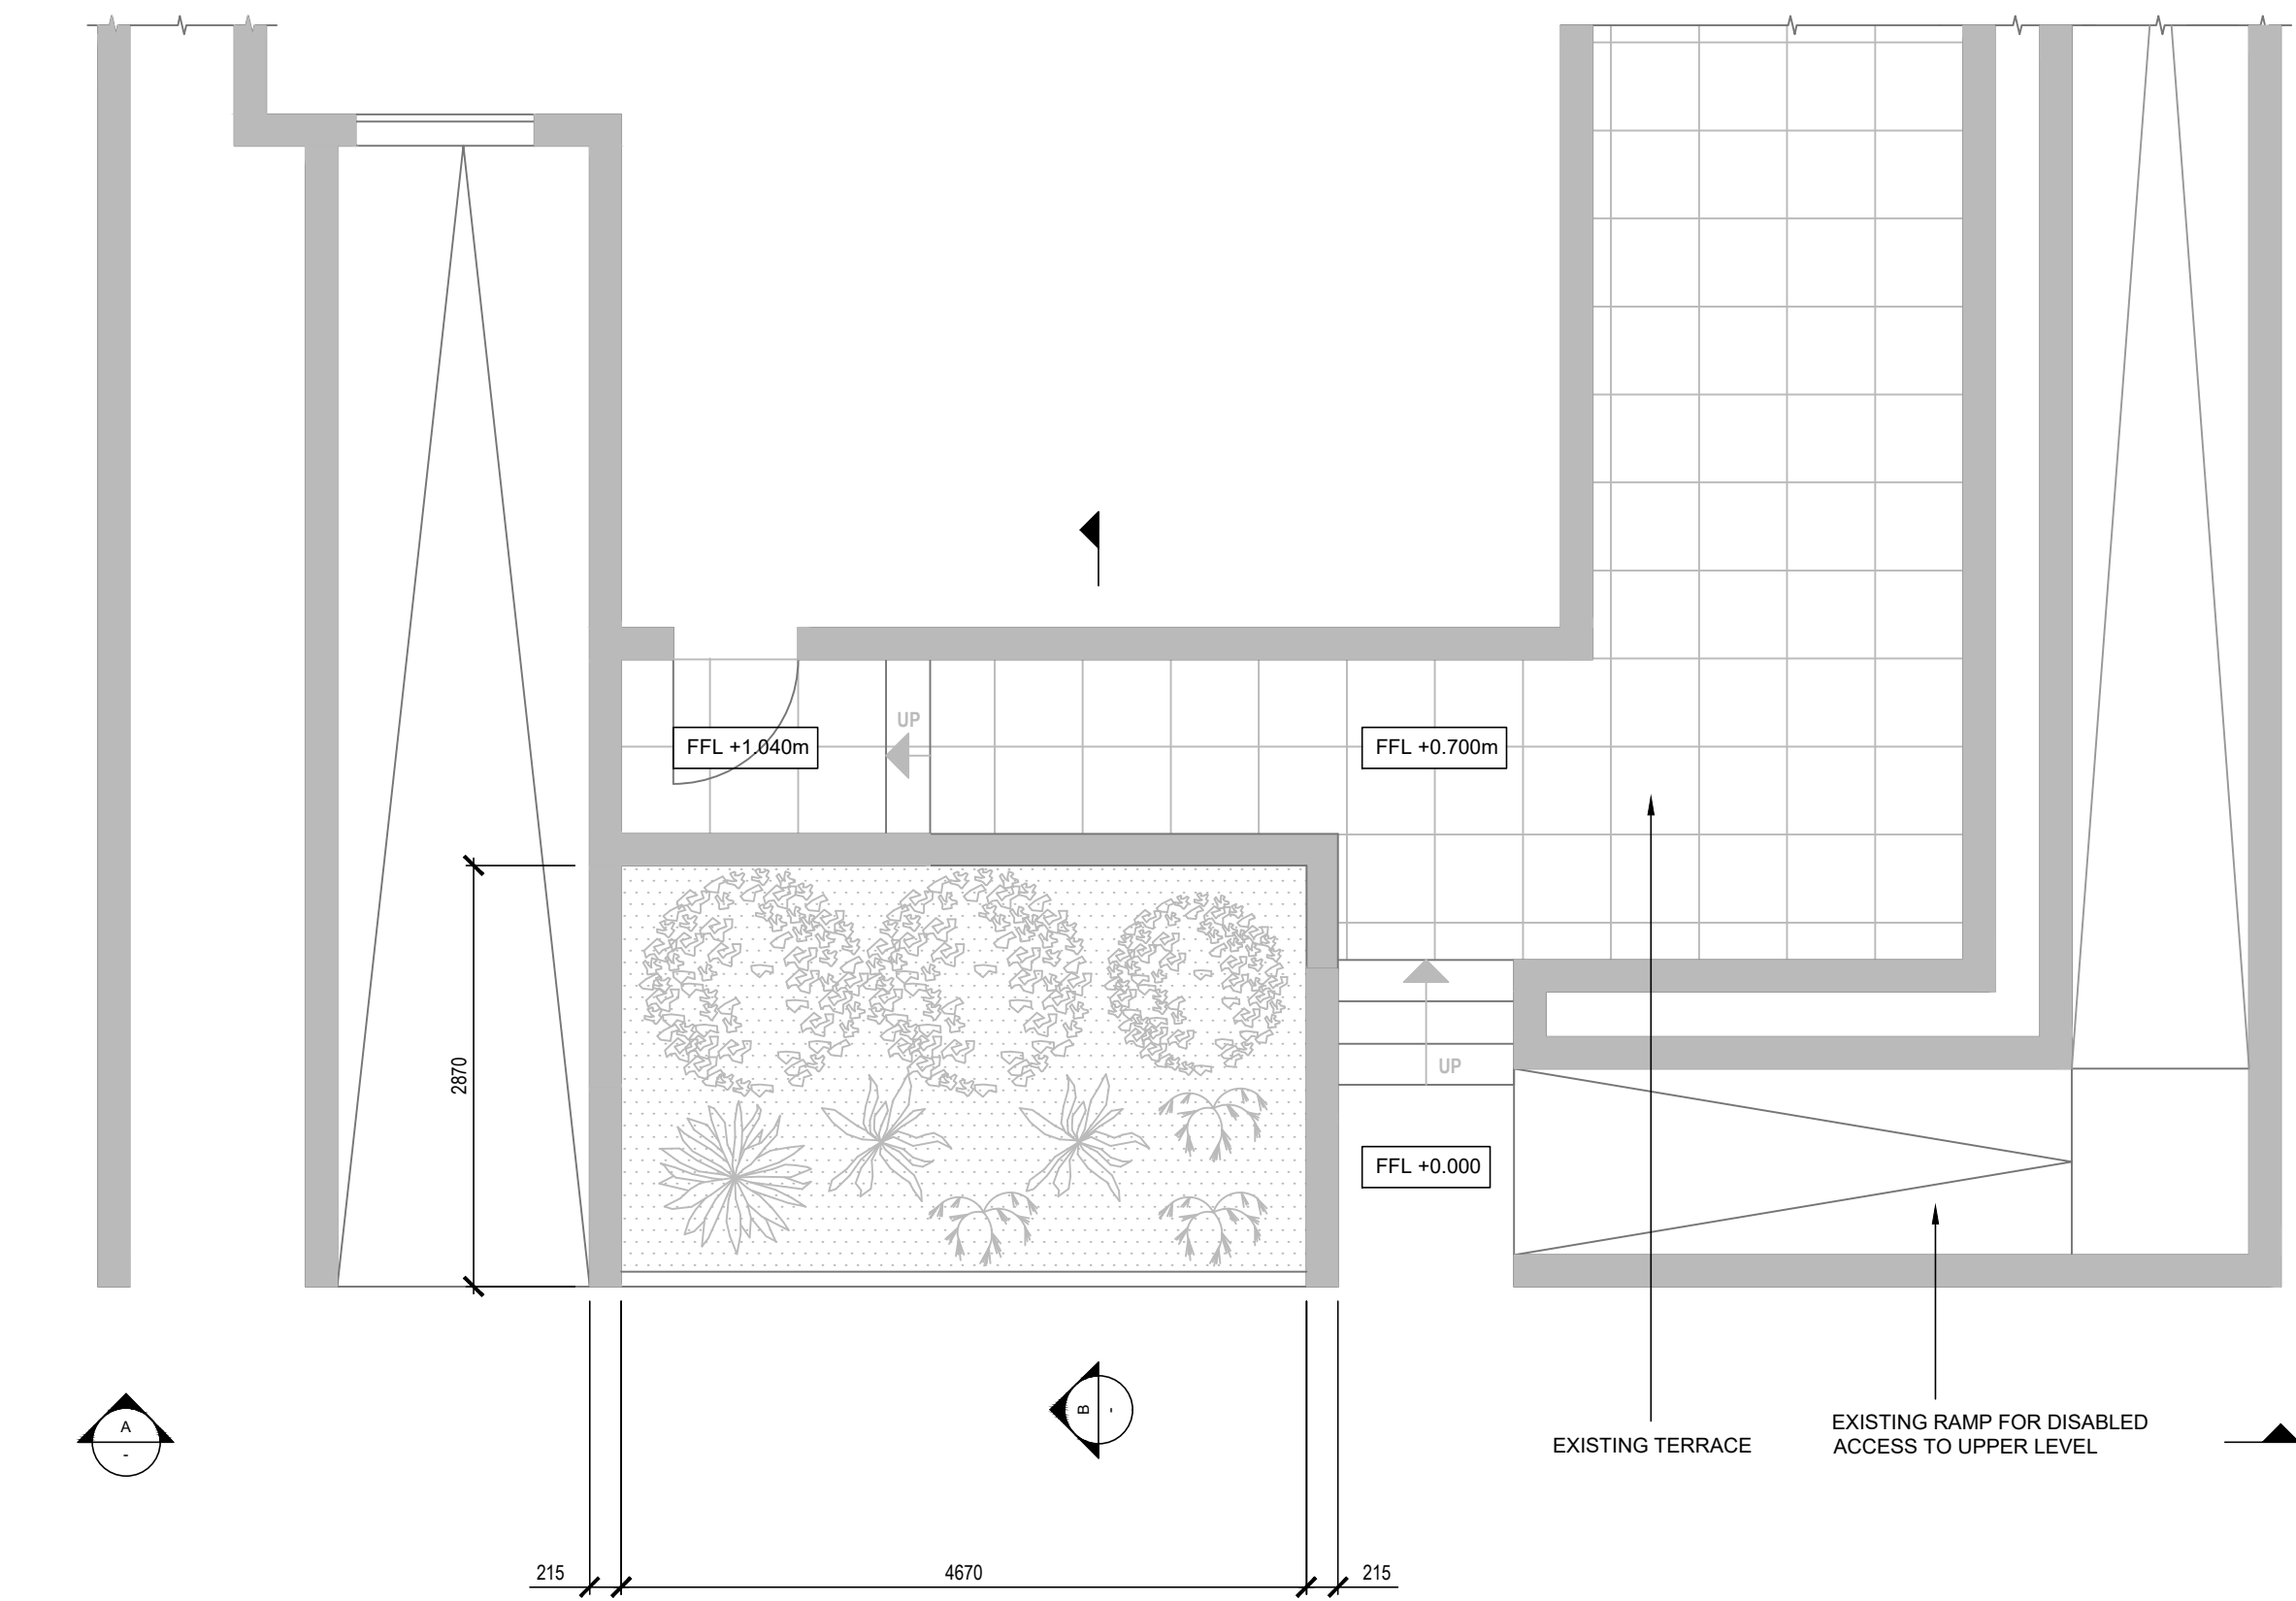


EXISTING PLAN



EXISTING ISOMETRIC RENDER



ELEVATION A

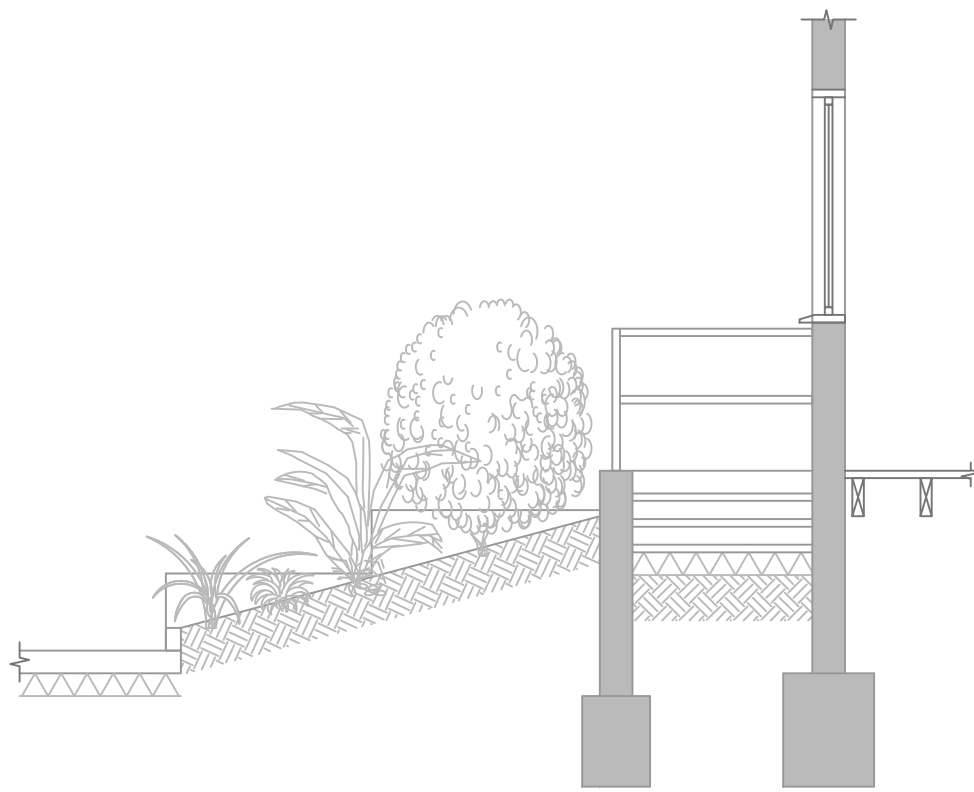

SECTION B

|                                  |     |          |
|----------------------------------|-----|----------|
| PROJECT                          |     |          |
| THE ALBERT CLUB<br>WEST DIDSBURY |     |          |
| TITLE                            |     |          |
| EXISTING TERRACE                 |     |          |
| PROJECT NO. 0001                 |     |          |
| DRAWING                          | REV | SCALE@A1 |
| 0100                             | P01 | 1:50     |
| STATUS                           |     |          |
| PRELIMINARY                      |     |          |