


Do not scale from this drawing. All dimensions to be checked on site prior to manufacture and construction. This drawing is the property of Harrison Ince Holdings Limited and should not be reproduced without permission.
All discrepancies to be brought to the attention of the architect immediately.
This drawing is to be read in conjunction with the specification / bill of quantities and related drawings.


REVISIONS

-	FIRST ISSUE	01.05.25	GW
A	ADDITIONAL BASEMENT SECTIONS	22.07.25	GW

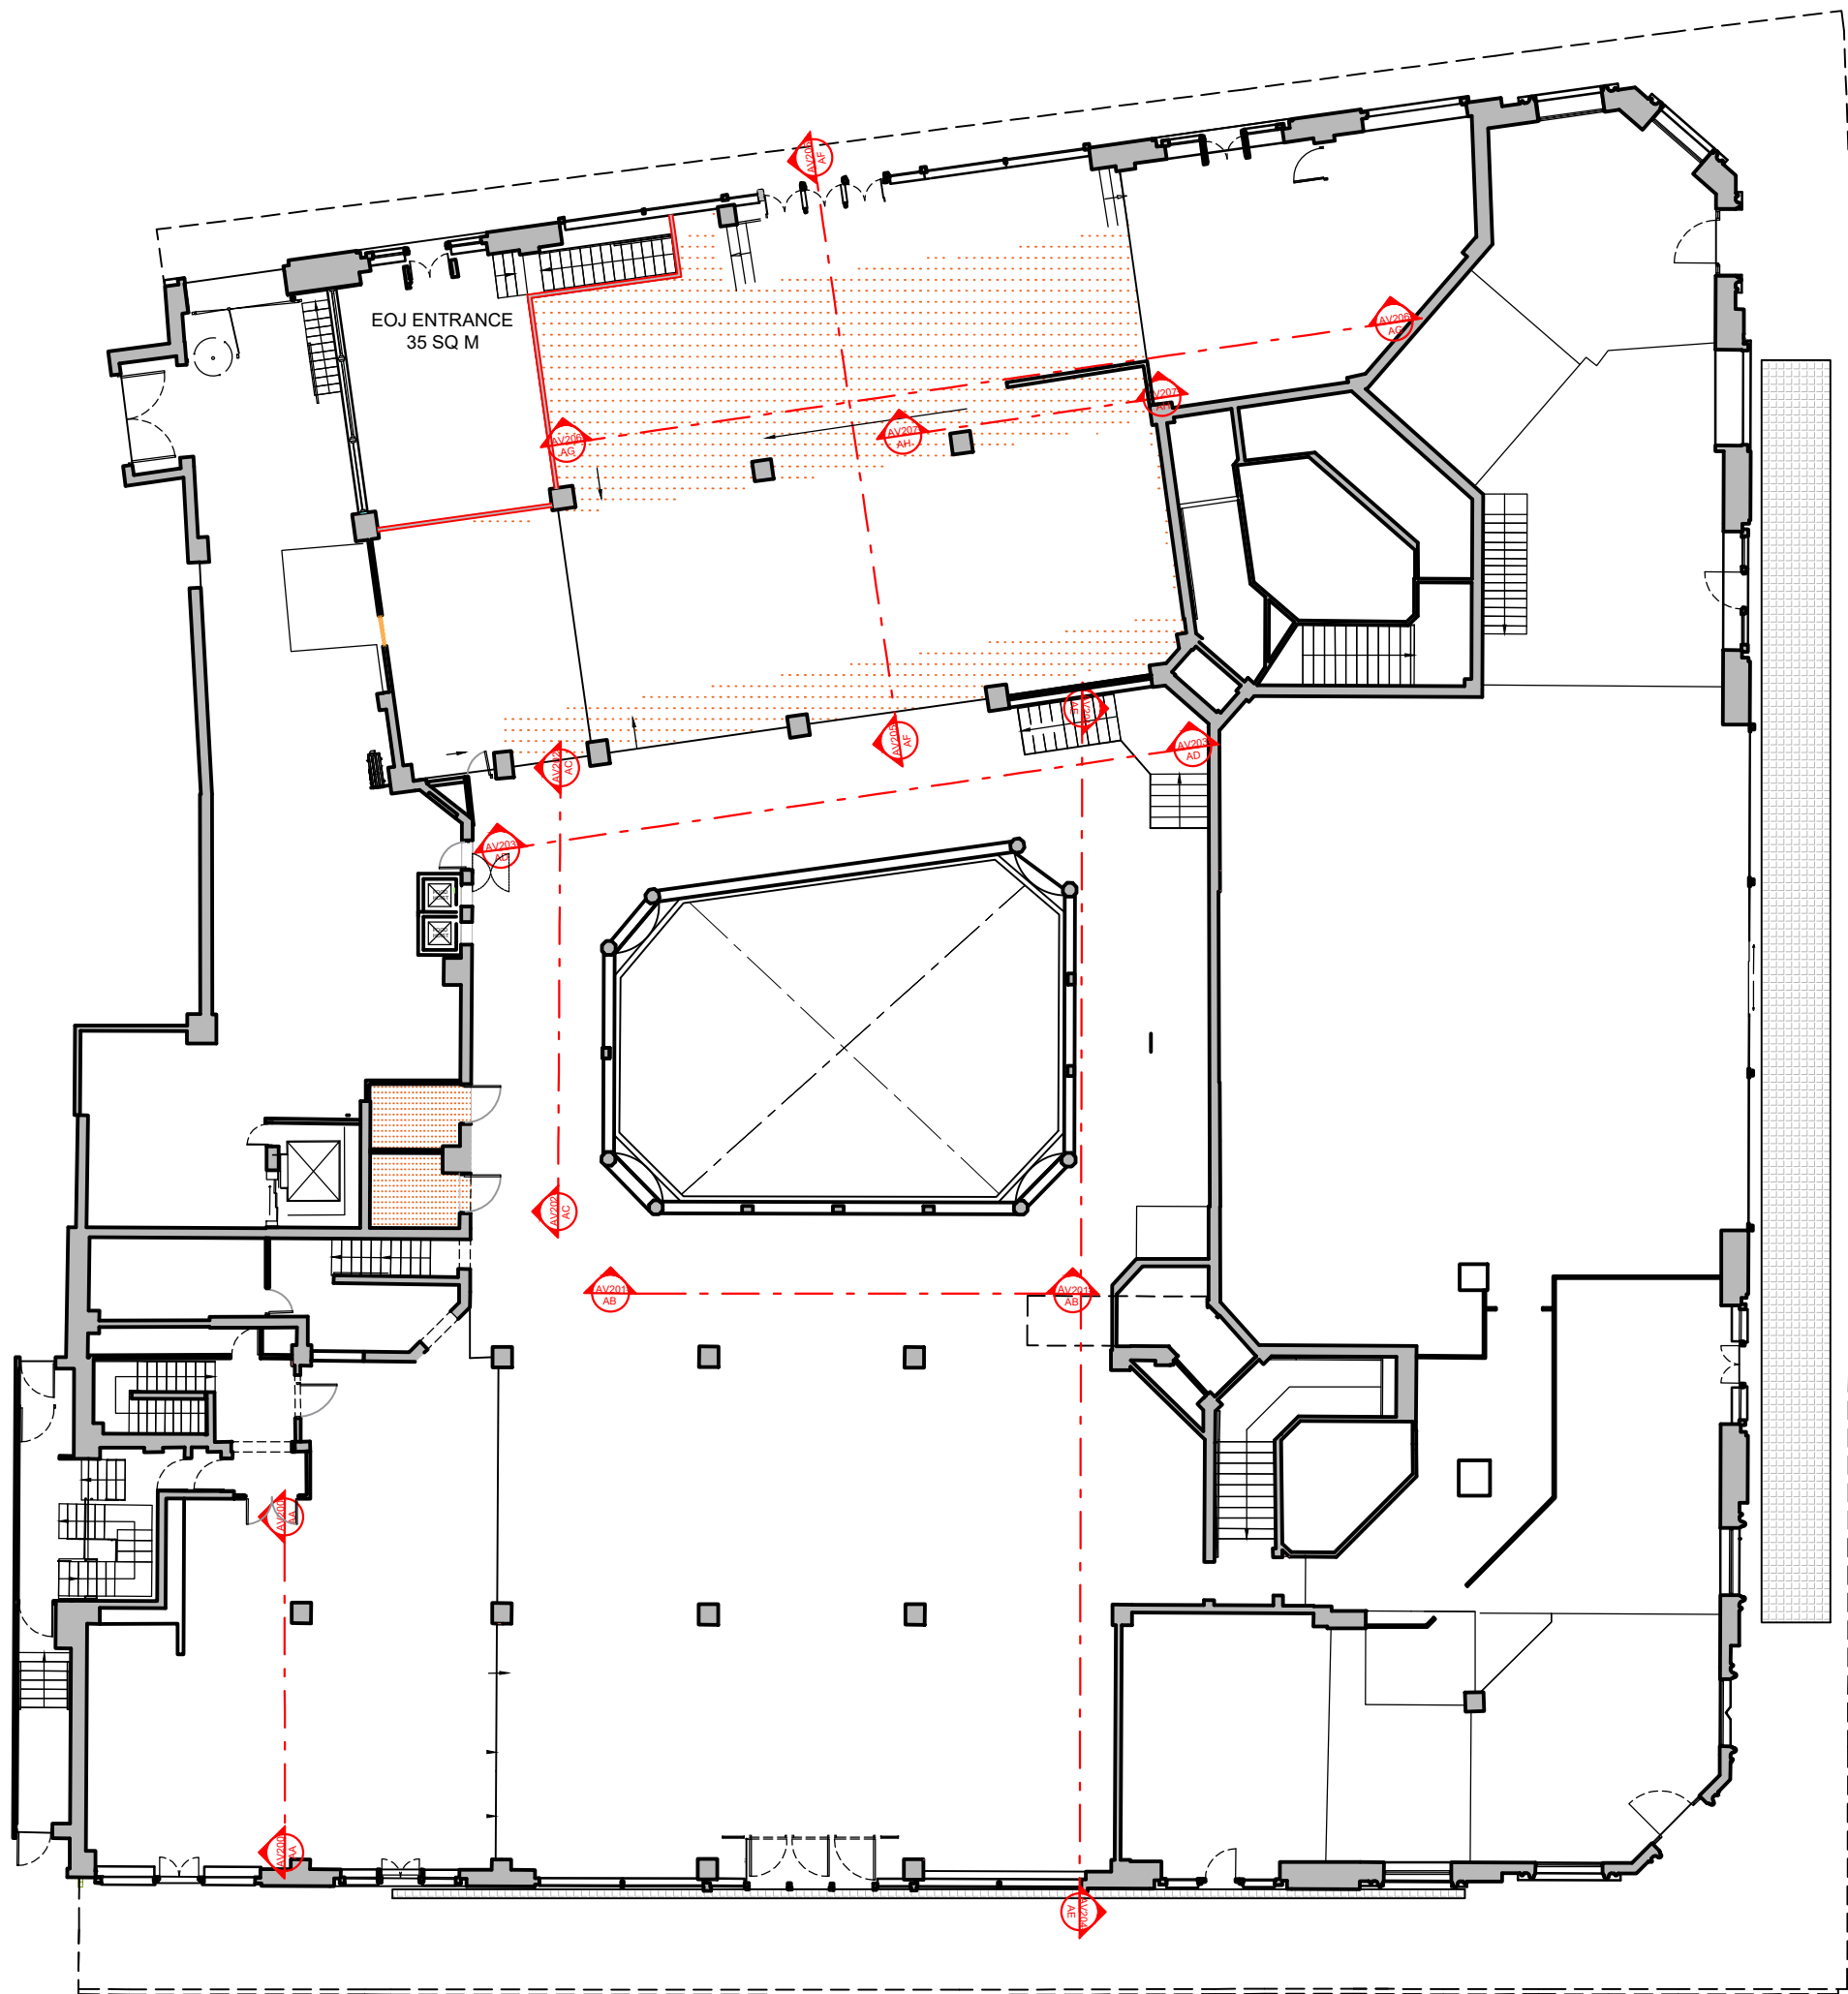


GROUND FLOOR KEY PLAN

1:200

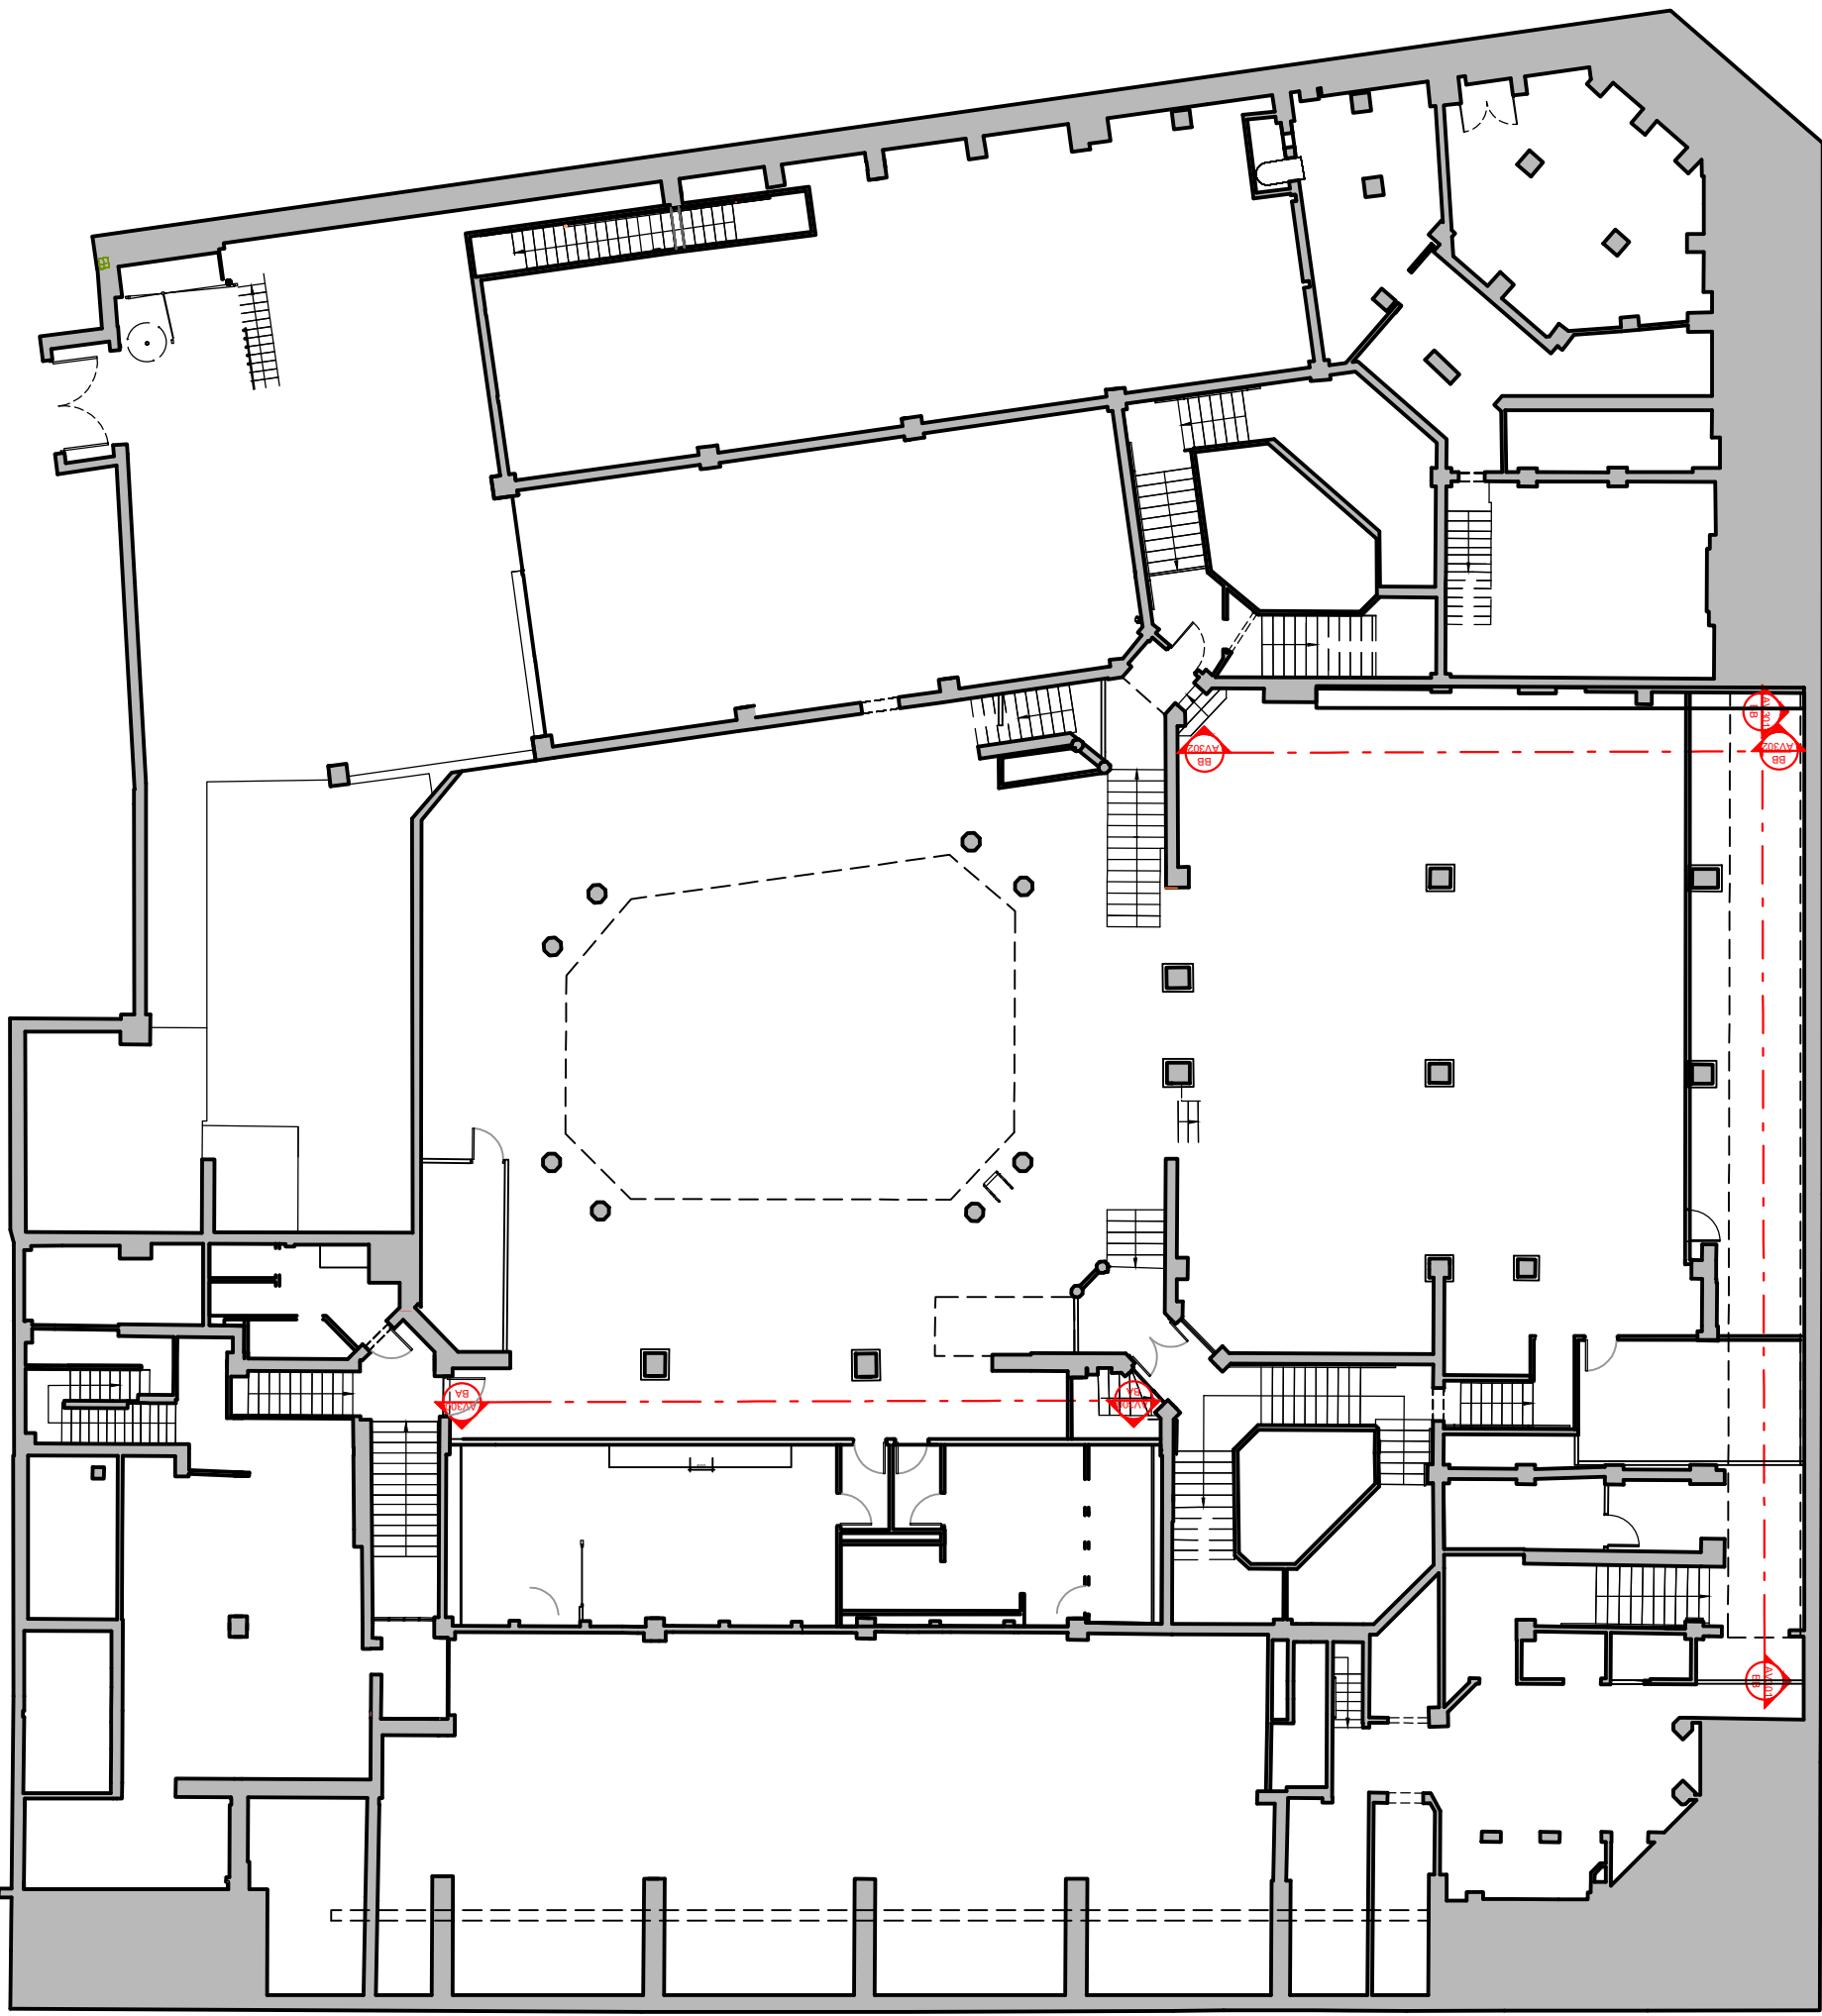


MEZZANINE FLOOR KEY PLAN

1:200

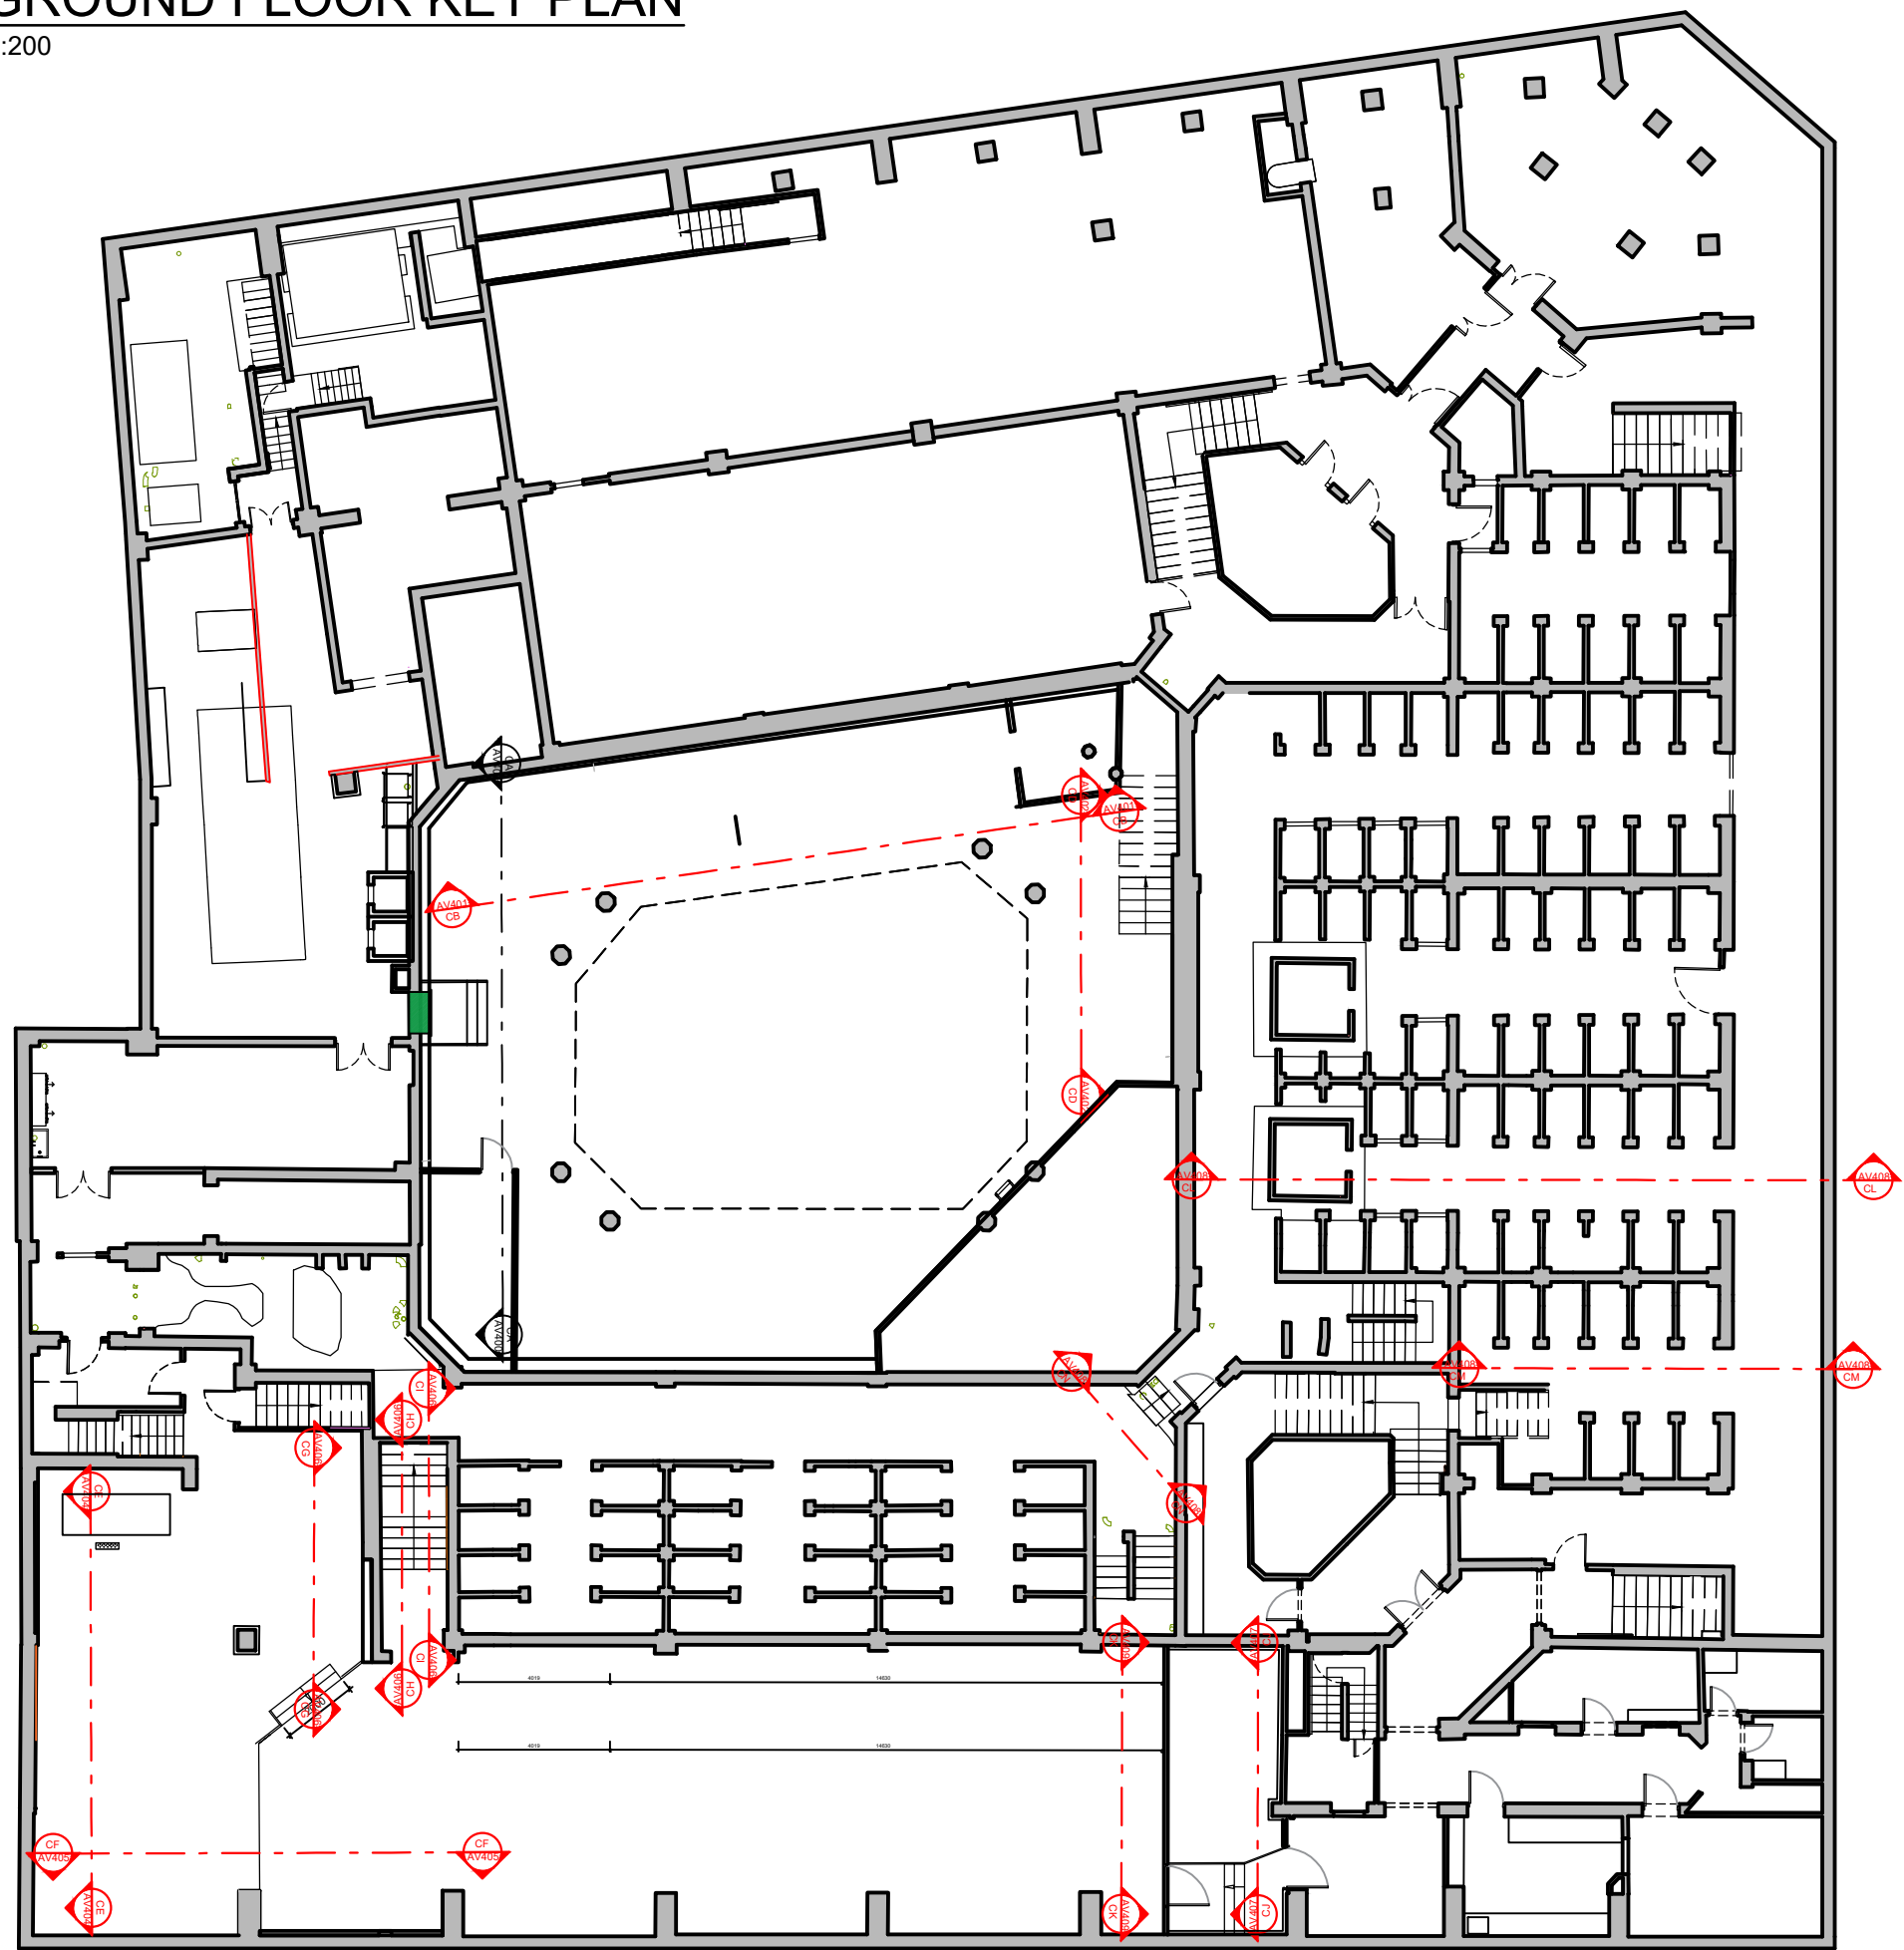

BASEMENT FLOOR KEY PLAN

1:200

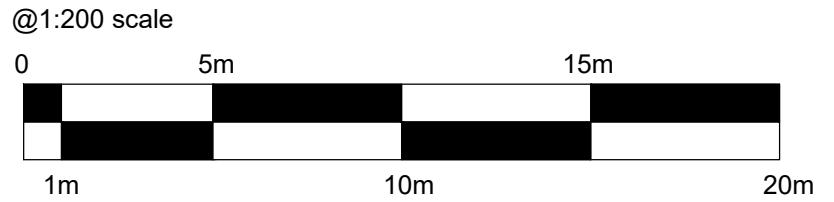

HARRISON INCE

ARCHITECTS INTERIOR DESIGNERS

PINS SOCIAL CLUB

CLIENT

SUNLIGHT HOUSE
LITTLE QUAY ST, MANCHER M3 3HP

PROJECT

DRAWING KEY

TITLE

DATE JULY 2025

SCALE 1:100 @ A1

JOB NO. PINS

DWG. NO. AL000 A

DRAWN CAD/GW

CHECKED

SECOND FLOOR
EASTGATE
2 CASTLE STREET
MANCHESTER
M3 4LZ
TEL: 0161 236 3050
EMAIL: admin@harrison-ince.co.uk