




Elevations 1:50
Front

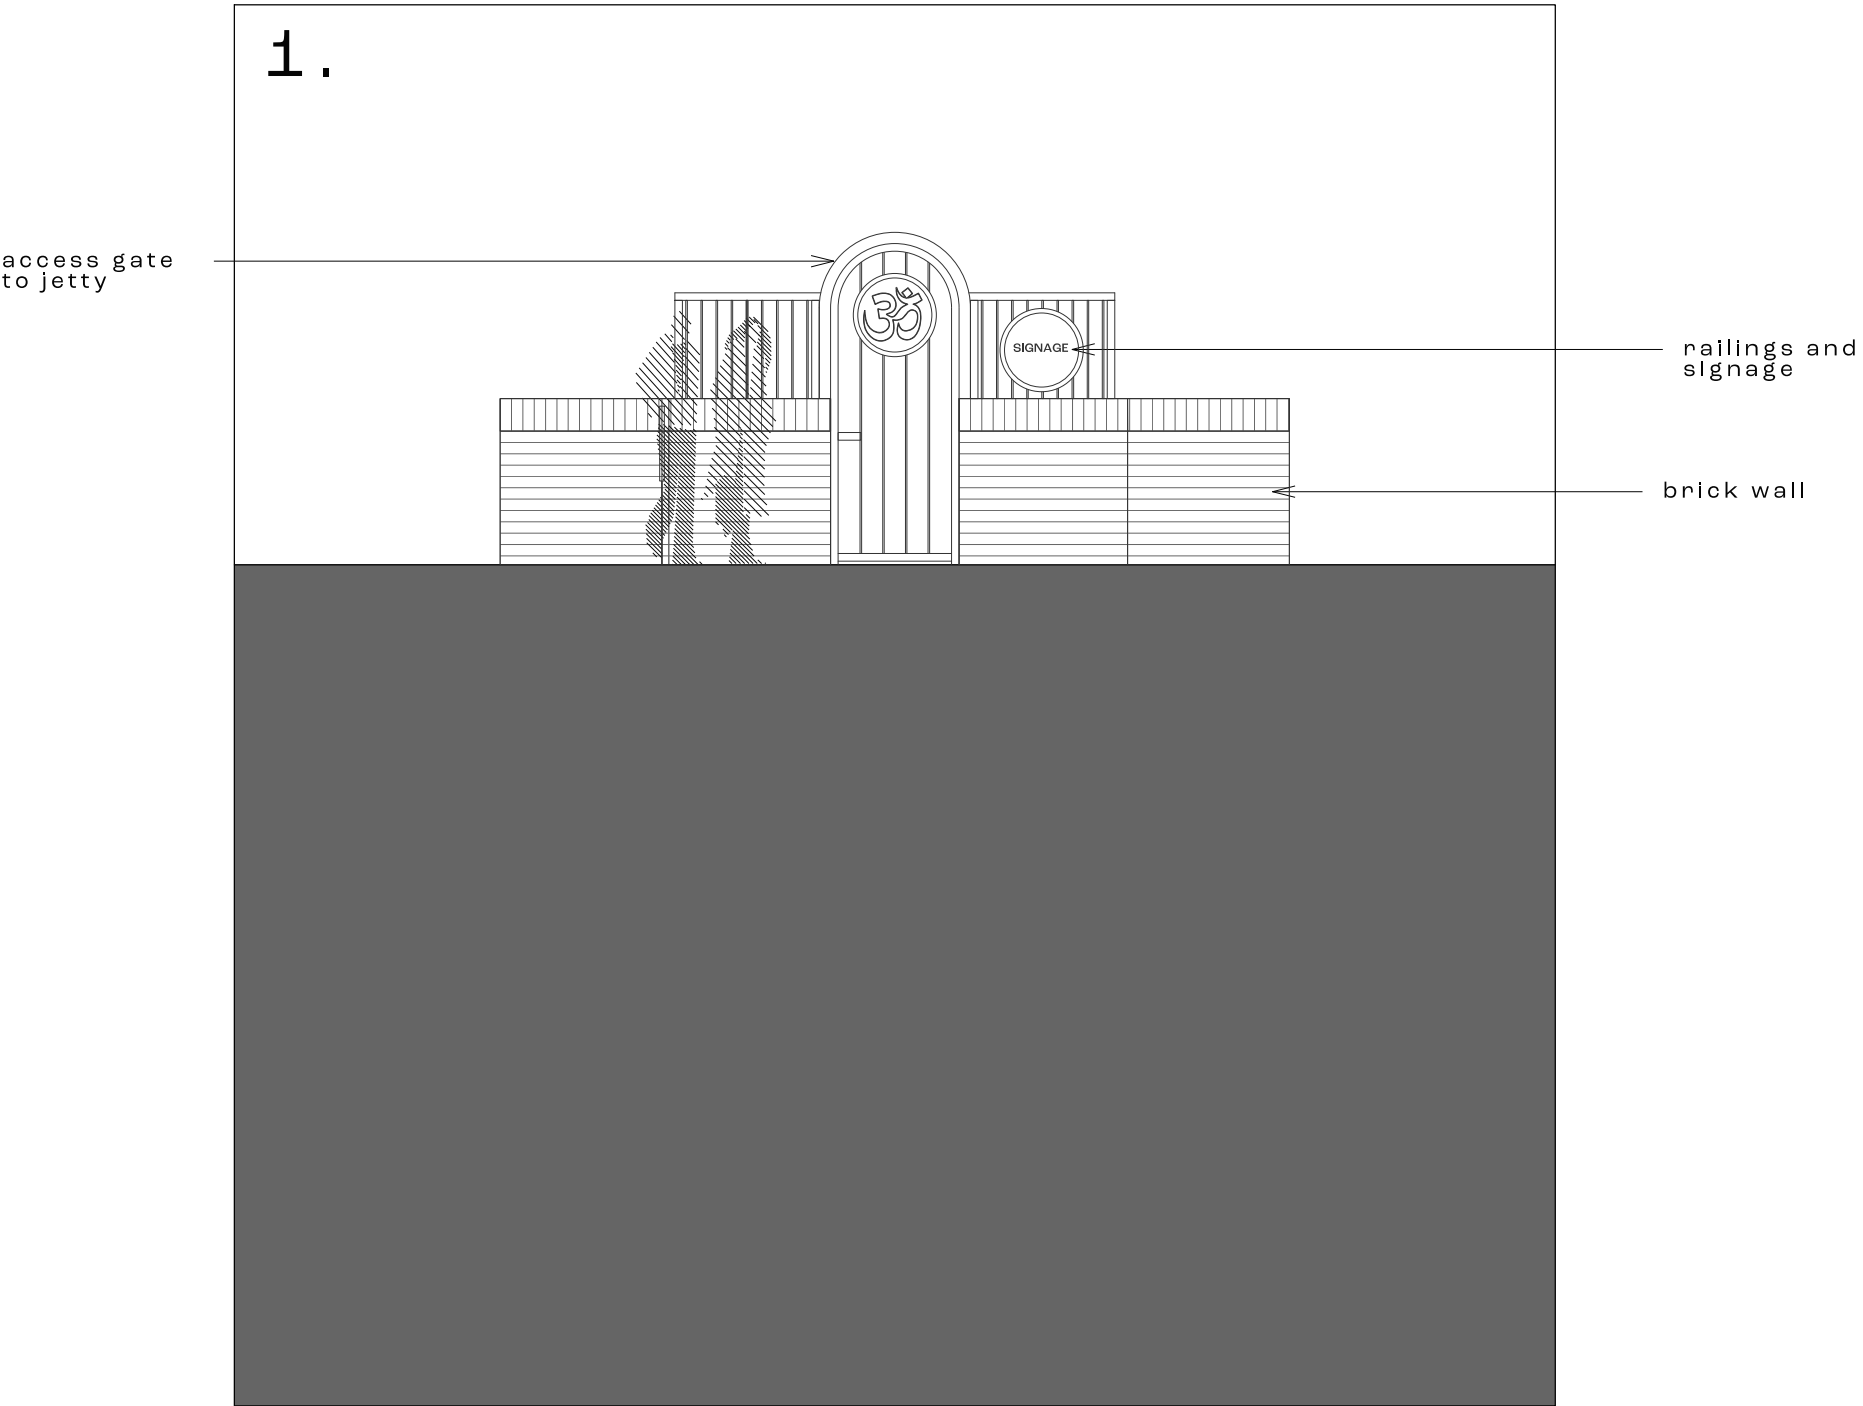


Rear

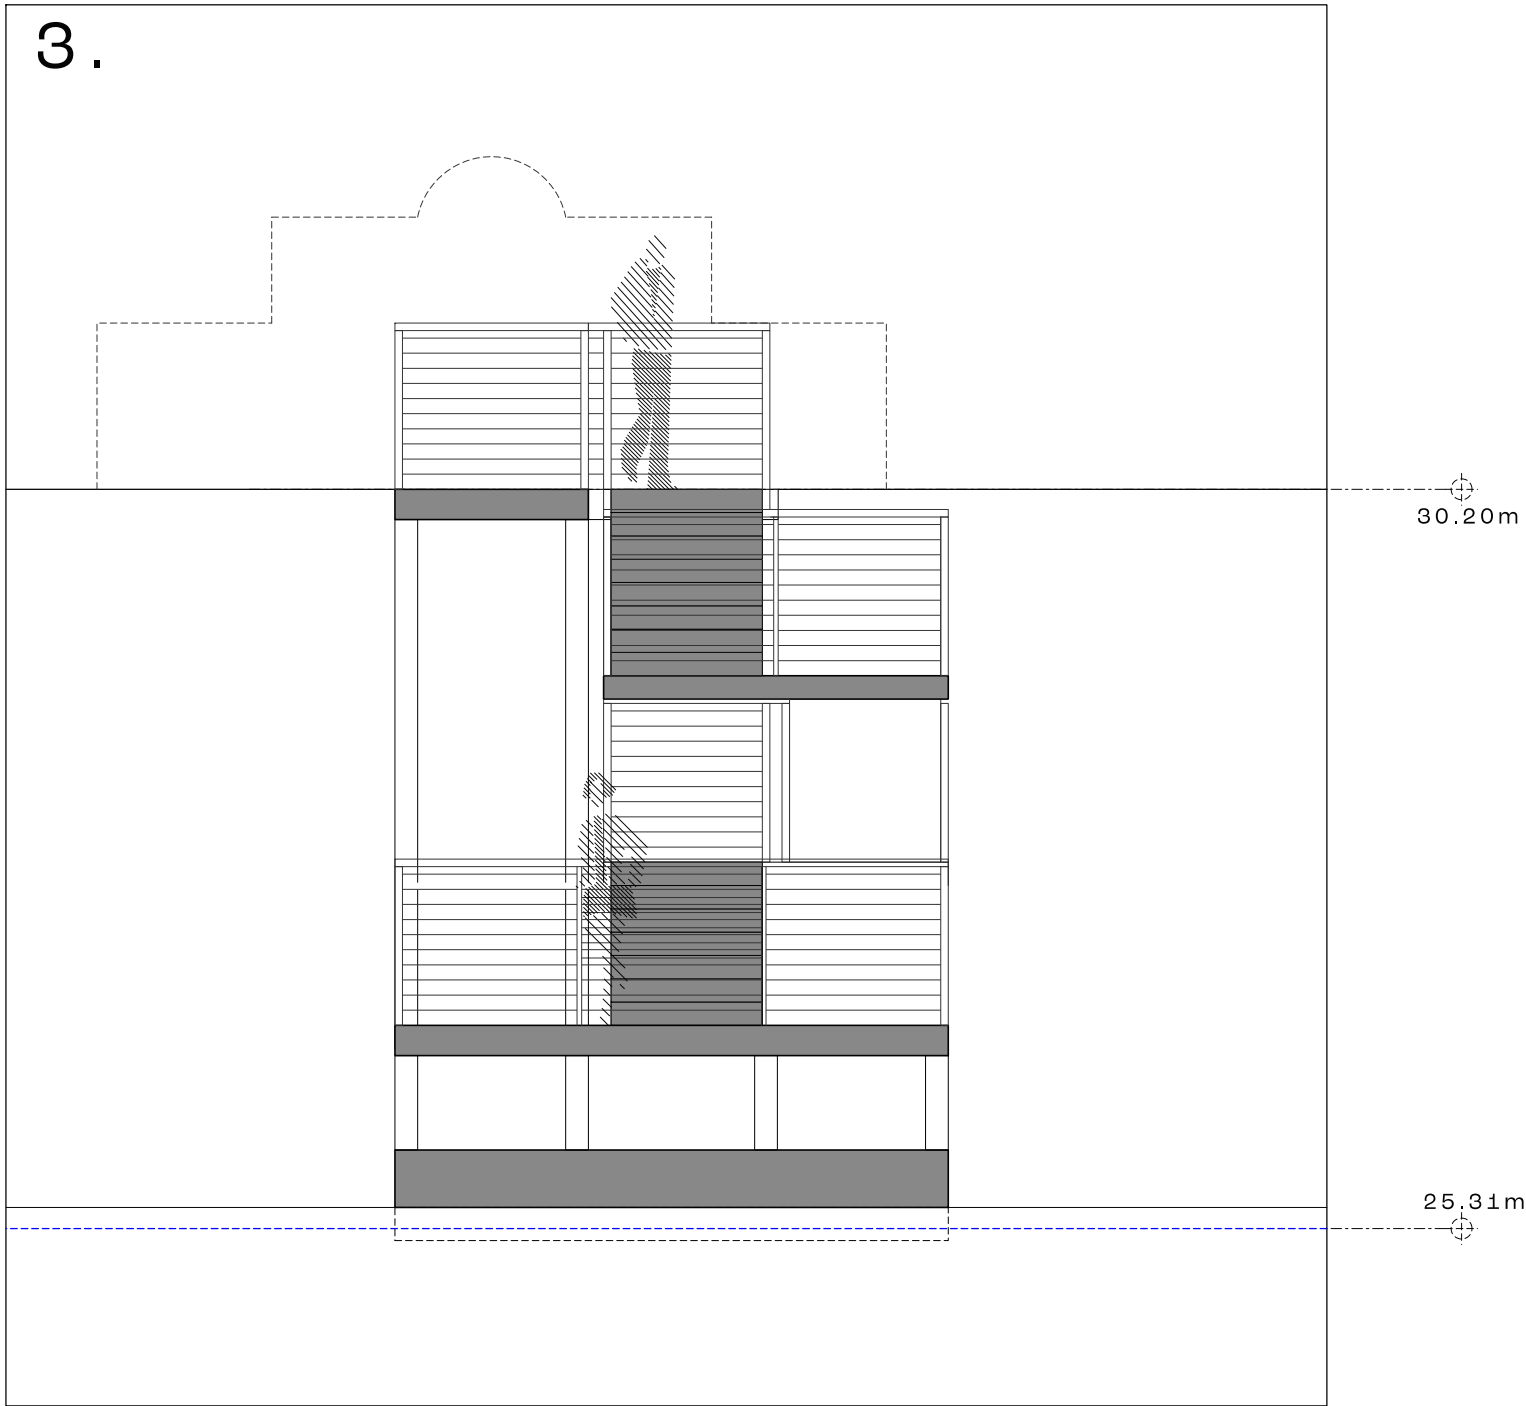


Elevation Key 1:50

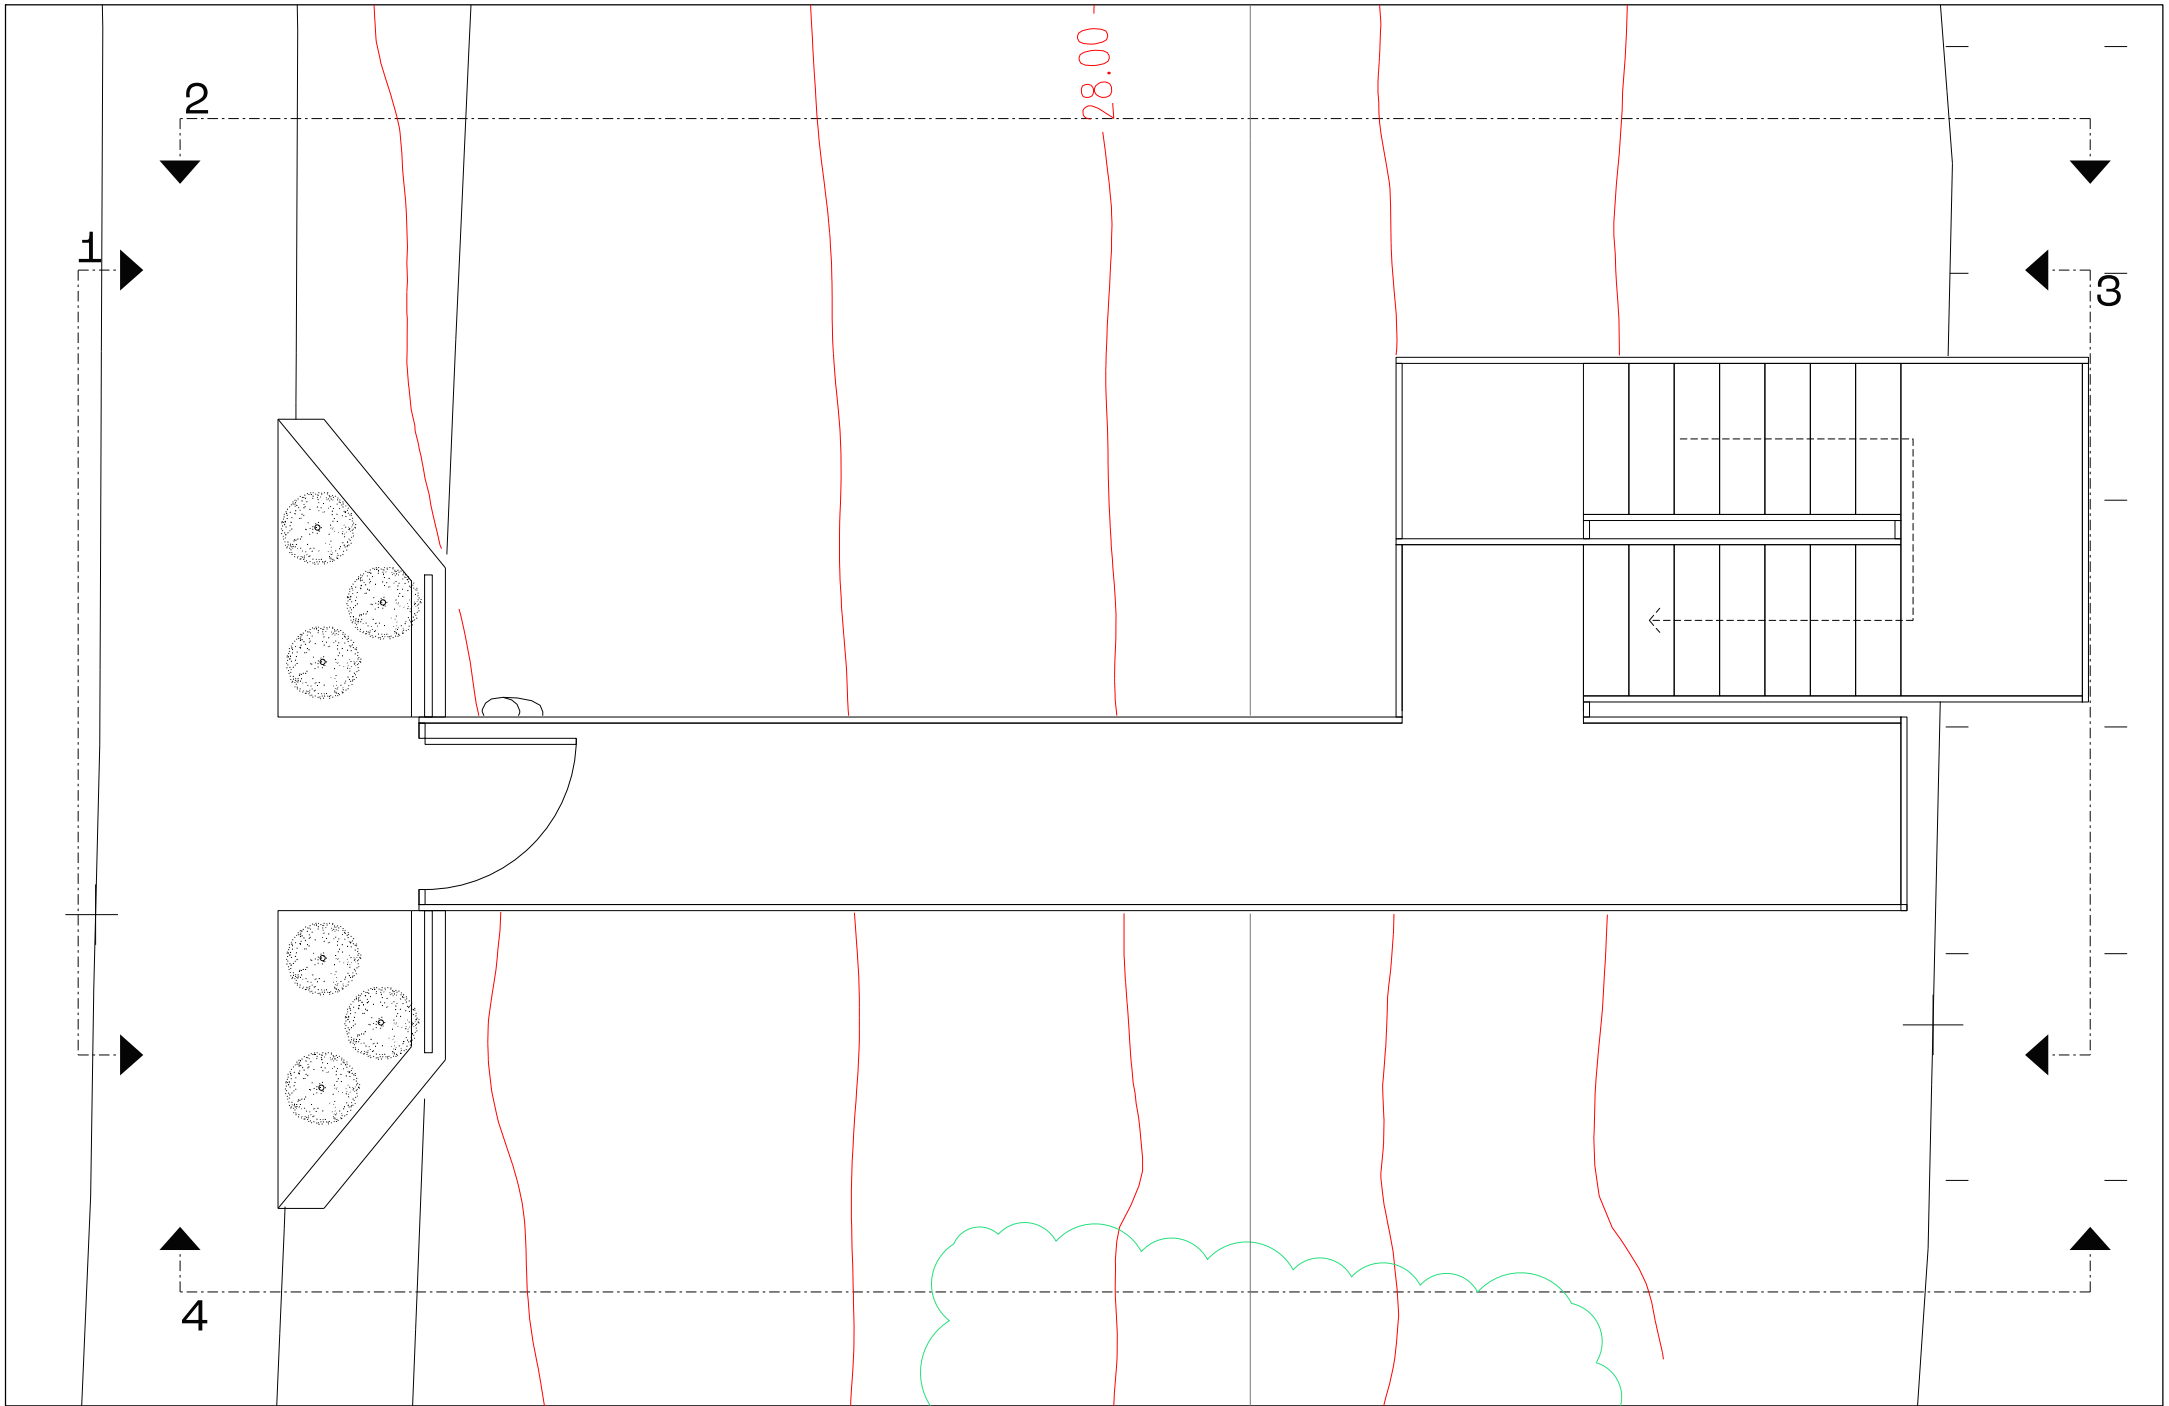

RHS

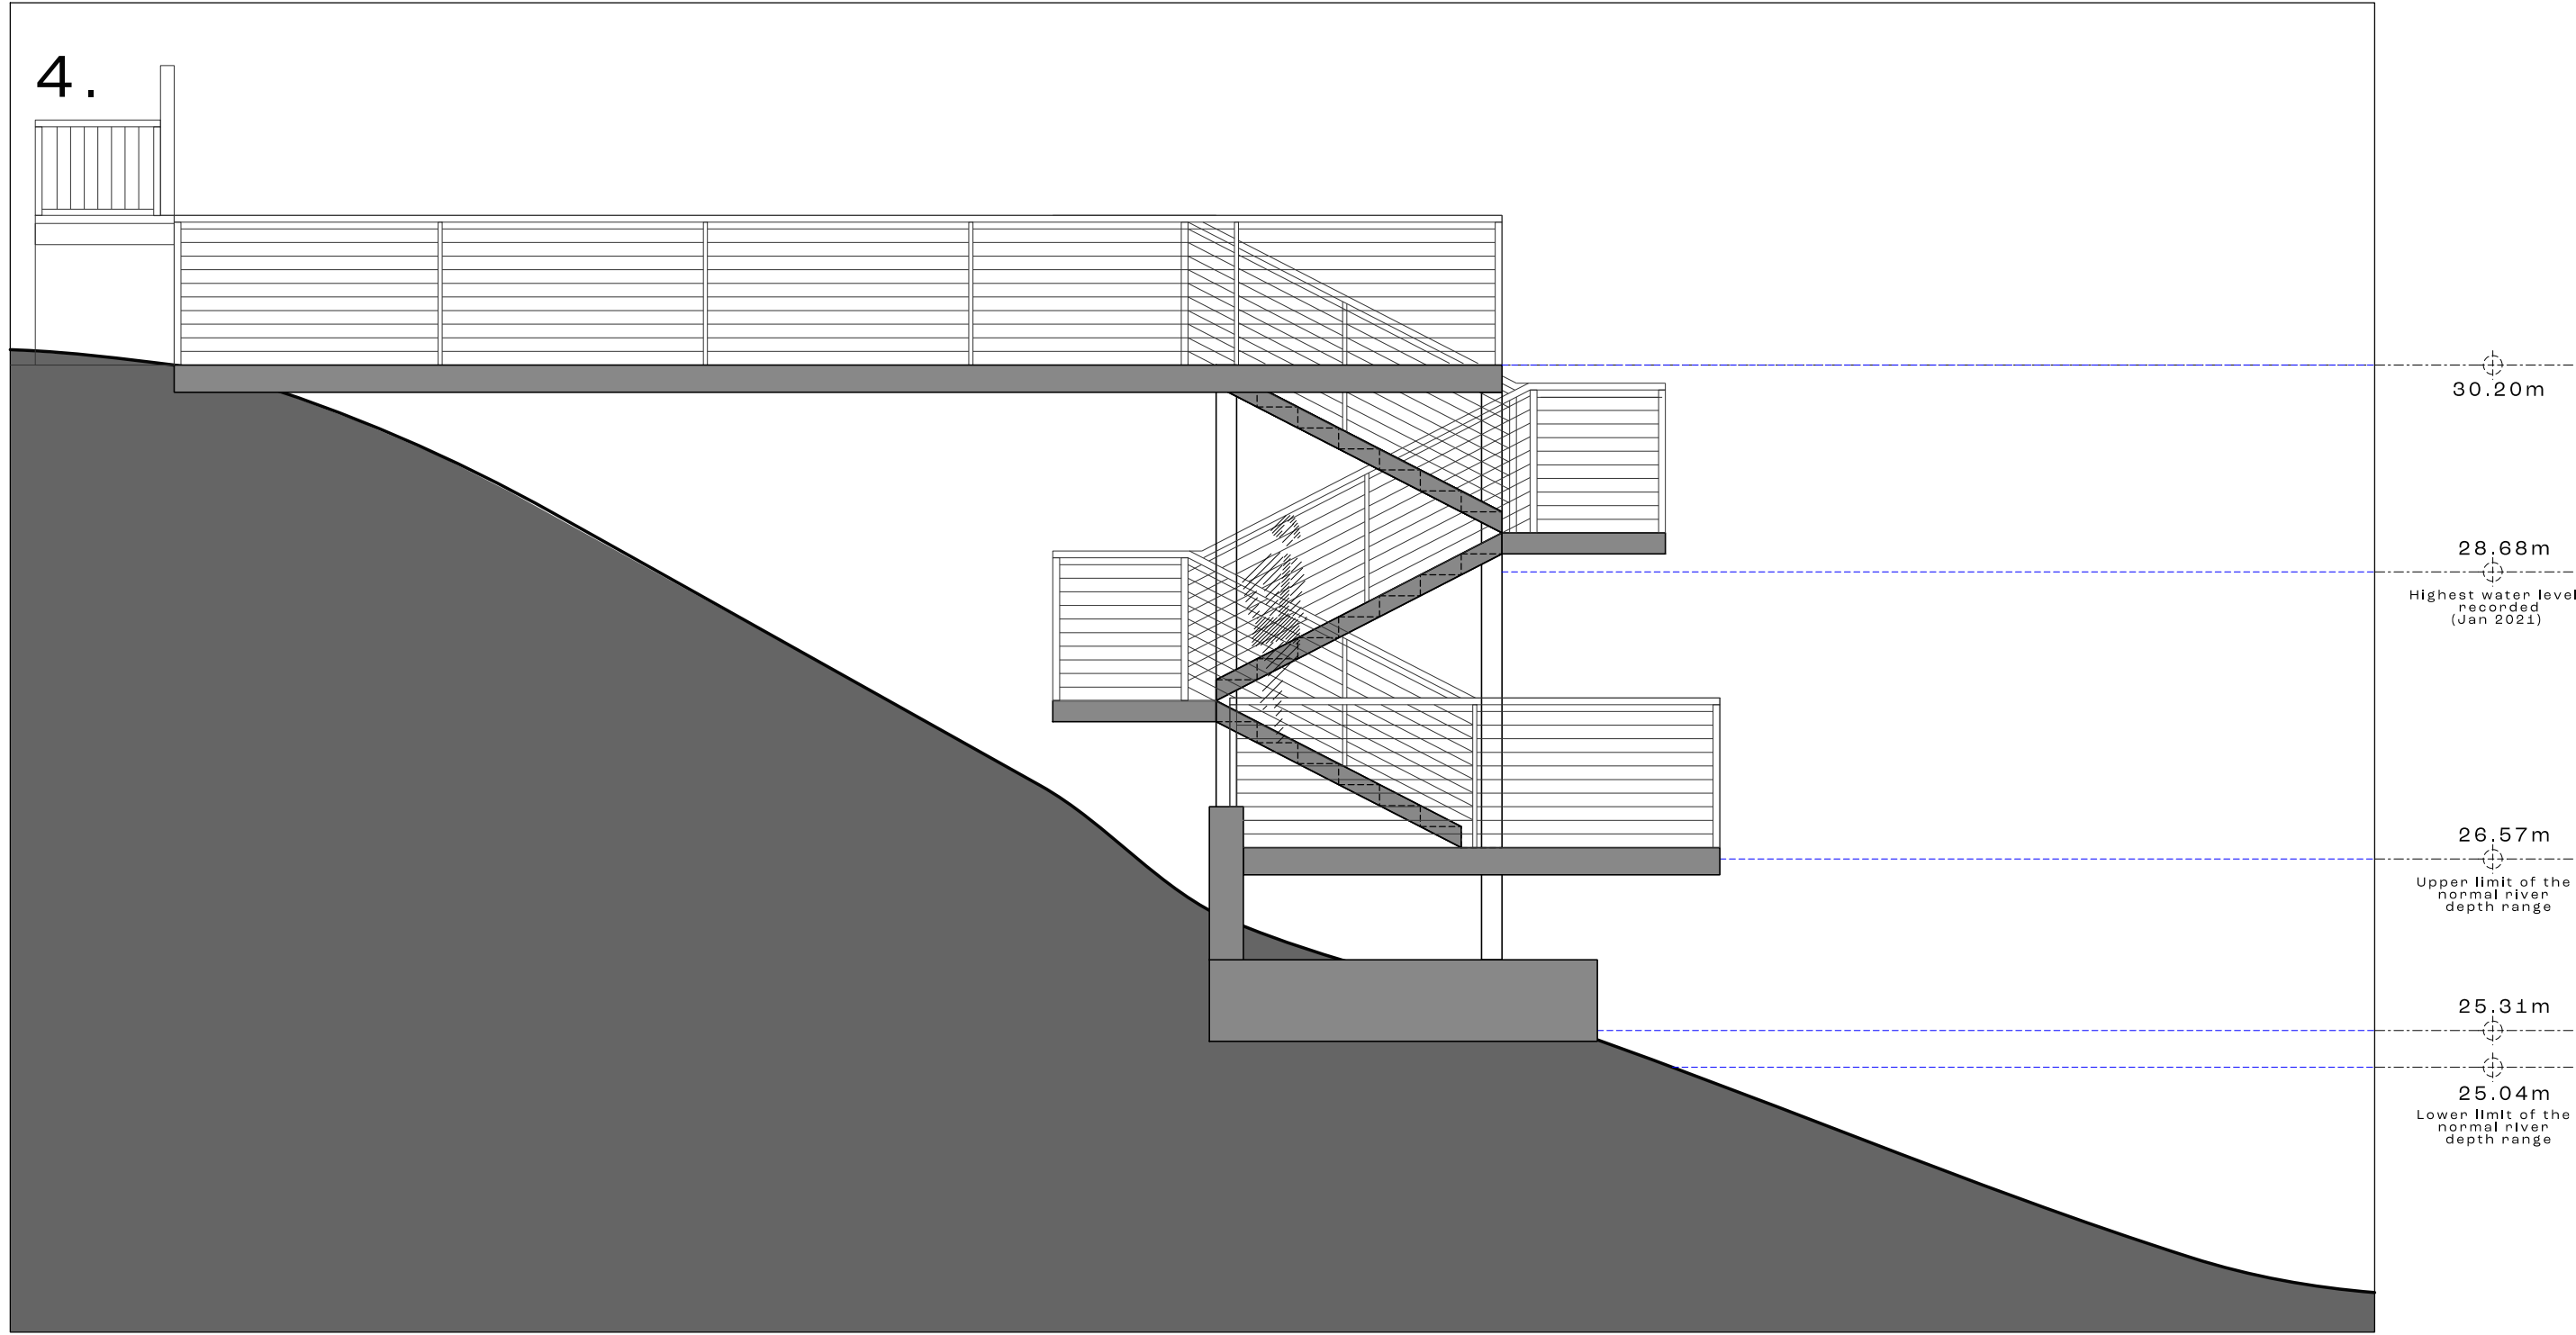


LHS

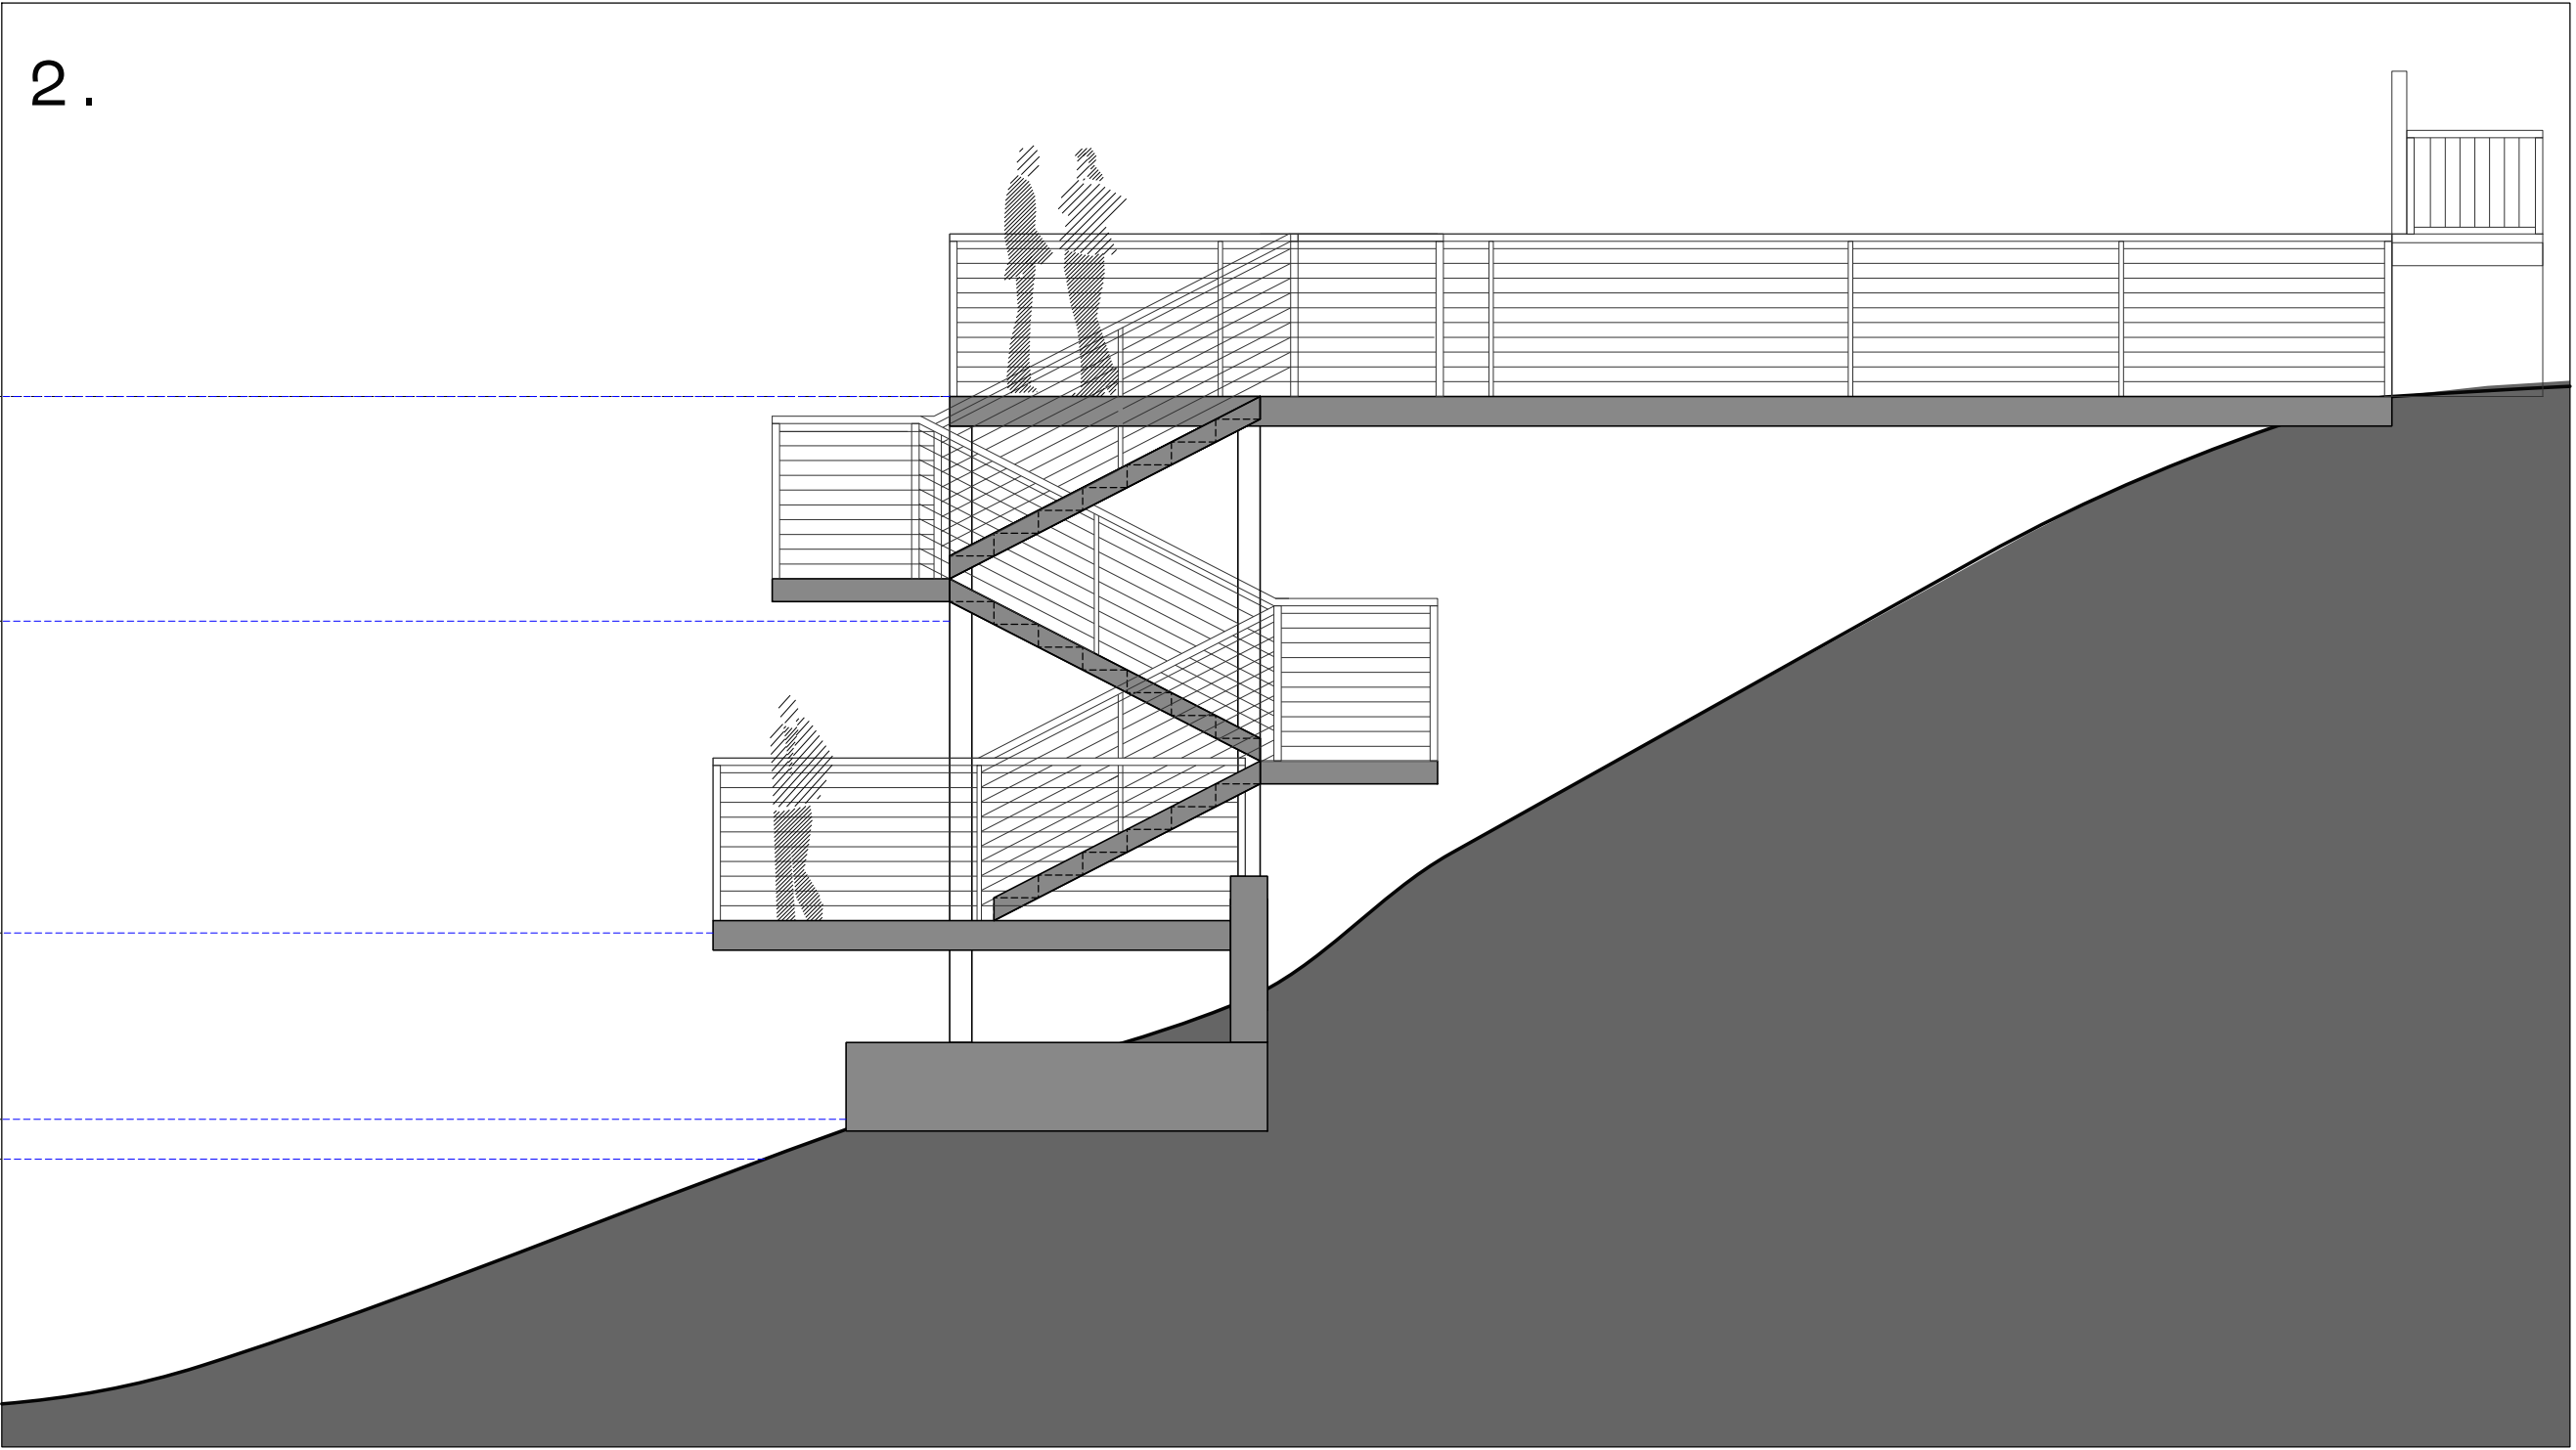

Materials:

The stair and platforms will be constructed from either galvanised steel or pre-weathered Corten steel.

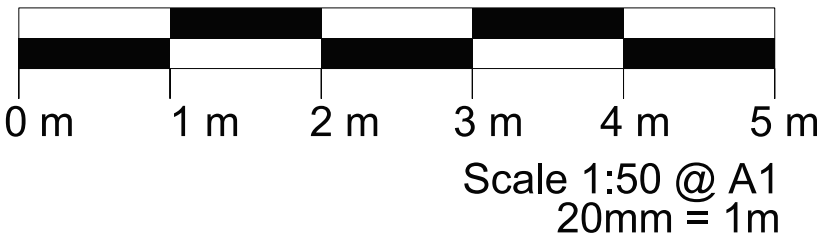

A. Planning Application 06-06-23

Linberg Design	
Linberg Design Associates Limited	
Suite A, Unit 10 Century Park, Capden Road, Altrincham, Cheshire, WA14 2PL Tel: 0161 820 9988 Fax: 0161 820 9989 Email: info@linberg.co.uk Website: www.linberg.co.uk	
Project Title SHANTIR - Jetty Project Northenden Riverside Park Off Mill Lane, Northenden, Manchester	
Drawing Title Proposed Elevations	
Dwg. No. PP03	Revision A
Scale 1 : 50	Drawn By JML