





A Elevation A
1 : 200

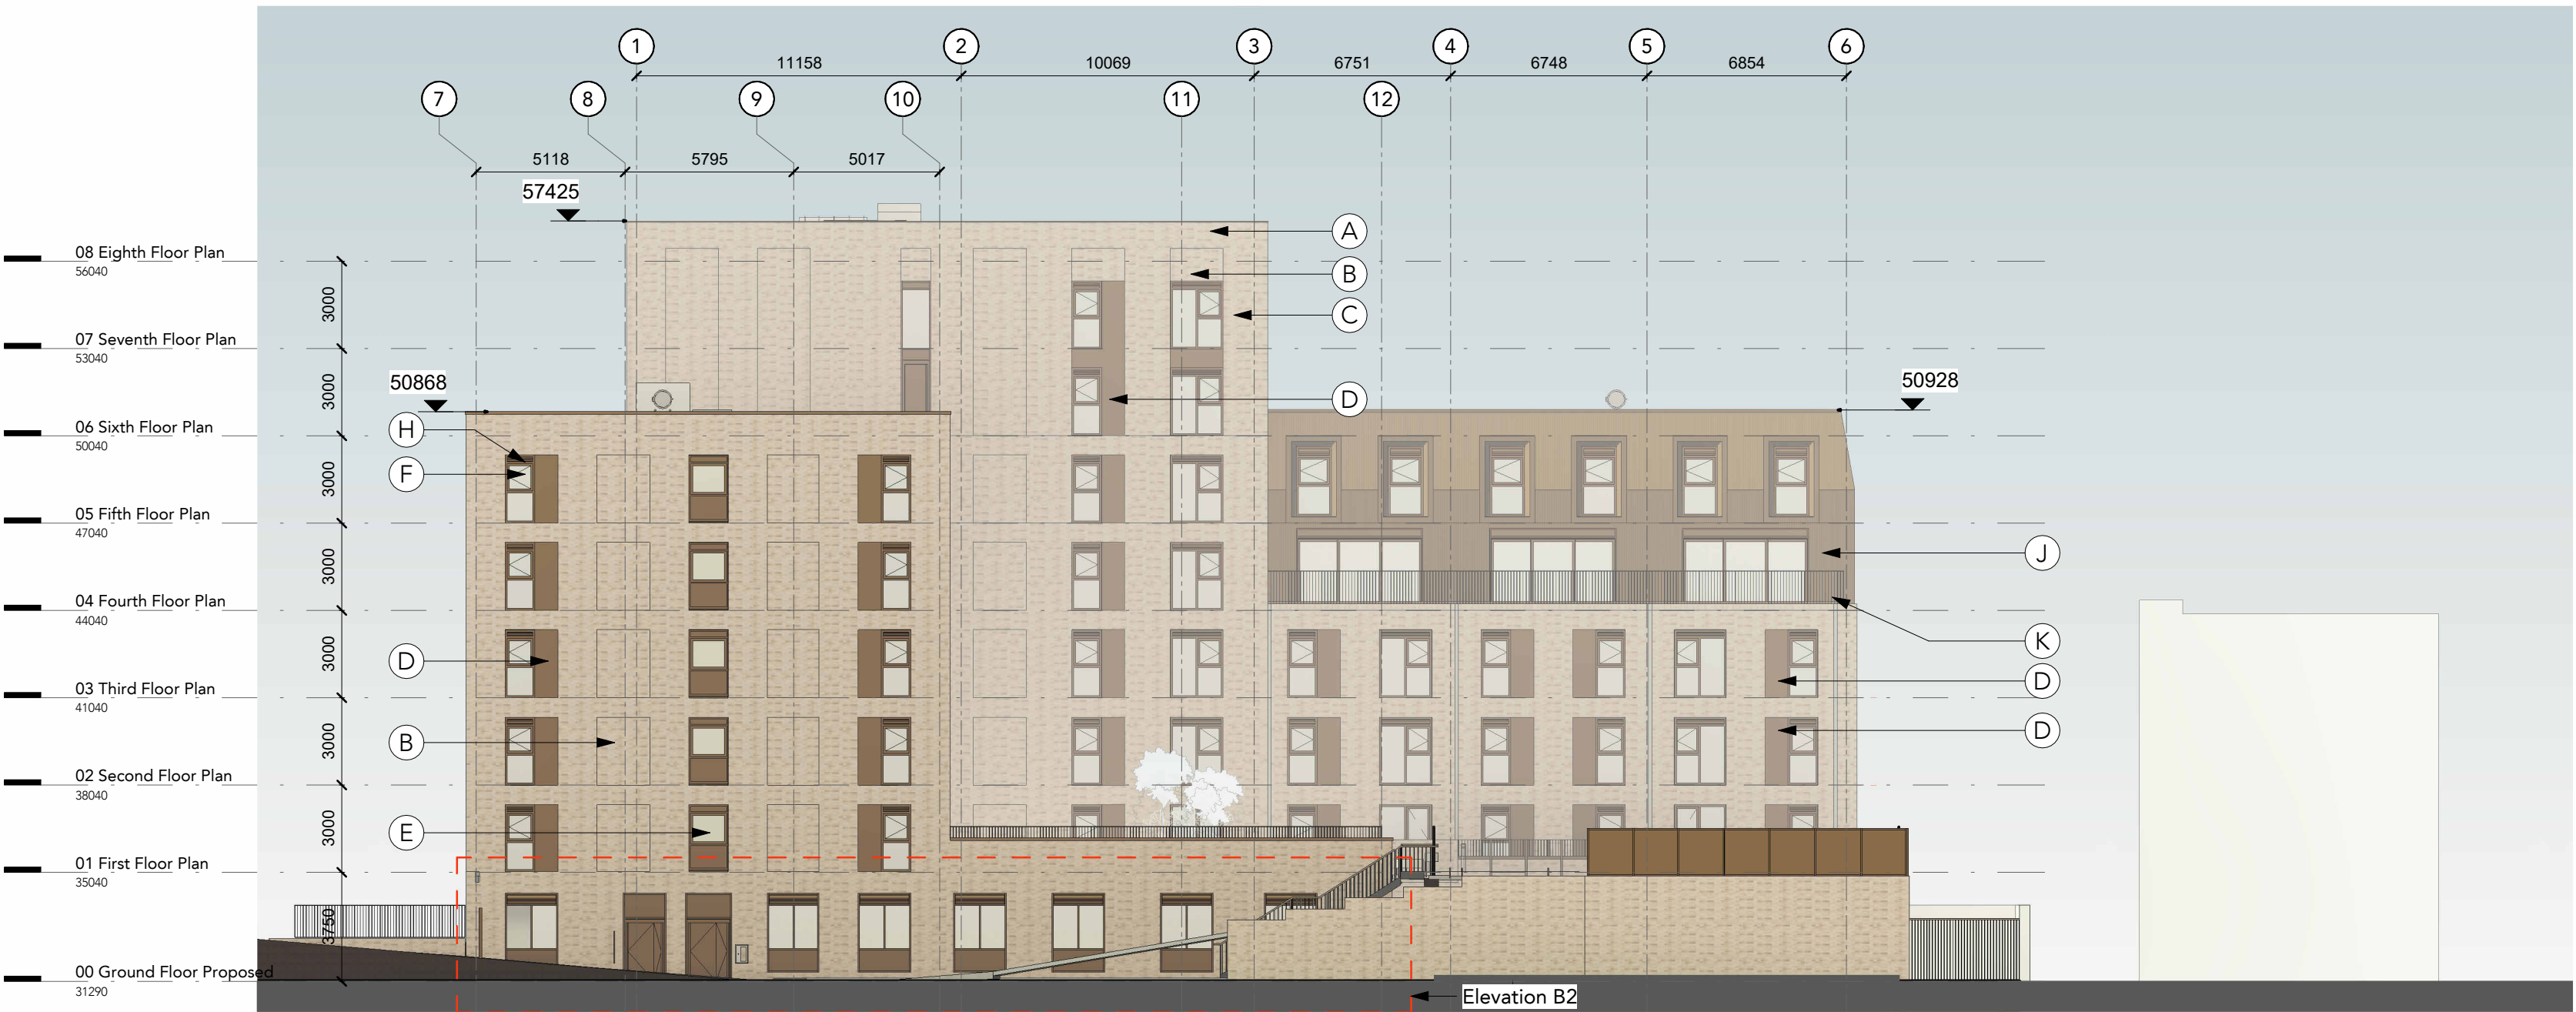

B Elevation B
1 : 200



B2 Elevation B2
1 : 200

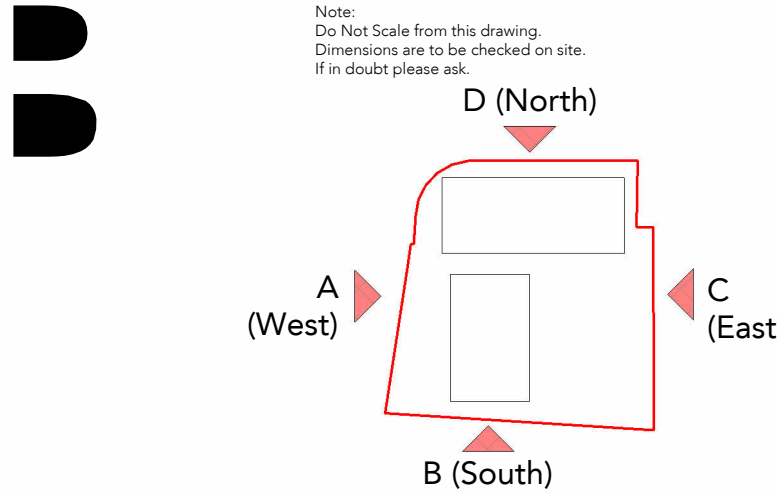

Material Schedule	
A	Buff soldier bond brickwork, mortar colour TBC
B	Buff stretcher bond recessed brickwork, mortar colour TBC
C	Buff stretcher bond brickwork, mortar colour TBC
D	Perforated aluminium cladding panel in front of glazed window panel
E	Aluminium window, bronze colour, solid aluminium panel below, with fixed opaque glazing panel above
F	Aluminium openable window, bronze colour, side hung with fixed light below / to the side as indicated
G	Aluminium openable window, bronze colour, side hung
H	Ventilation louvres integrated into window, bronze colour
J	Aluminium standing seam rainscreen cladding, bronze colour
K	Balustrade railings, bronze colour
L	External louvred door, bronze colour
M	Bird box integrated into brickwork
N	Metal Balustrade, bronze colour (Powder Coated)
O	Ventilation louvred panel, bronze colour
P	Solid Aluminium Cladding Panel
Q	Planting (In Abeyance)
R	Curtain Wall, bronze colour (Powder Coated)
T	Vehicular Barrier

P2 07/05/2025 SSU Planning - Section 73 issue
P1 18/03/2025 JS Planning - Section 73 for review

Rev	Date	Intls	Details
© The moral rights of the author are hereby asserted. This drawing and design is the sole property of Buttress Ltd and must not be reproduced without permission. Buttress Ltd is Registered in England and Wales: 5363573			

Buttress

Manchester
41 Bengal Street
Manchester
M4 6AF
0161 236 3303
www.buttress.net

Leeds
Clockwise, Yorkshire House
Greek Street, Leeds
LS1 5SH
0113 539 7965

Certified

Corporation

Project Title Didsbury Point
Client Southway Housing
Location West Didsbury, Manchester

Drawing ref S73 GA Elevations - Sheet 1

Date 13/05/2025 11:11:21 **Scale** As indicated
Checker AH **Size** A2
Job No: **8845** **Status** **S2** Suitable for Information

Project	Origin	Volume	Level	Type	Role	Number	Rev
8845-BUT-ZZ-ZZ-DR-A-05601-P2							