

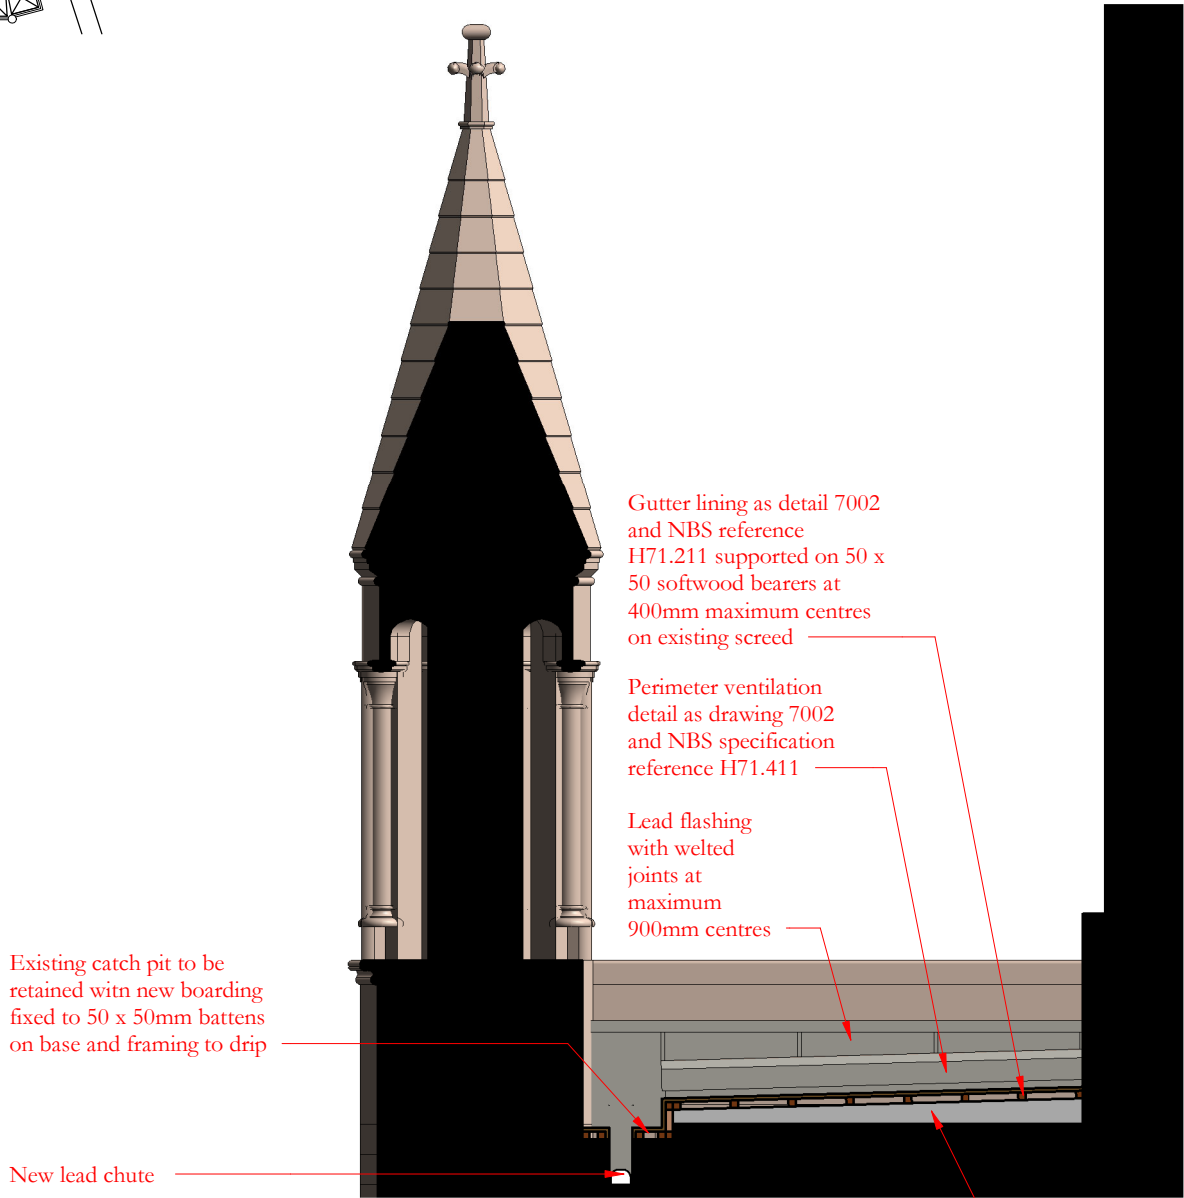


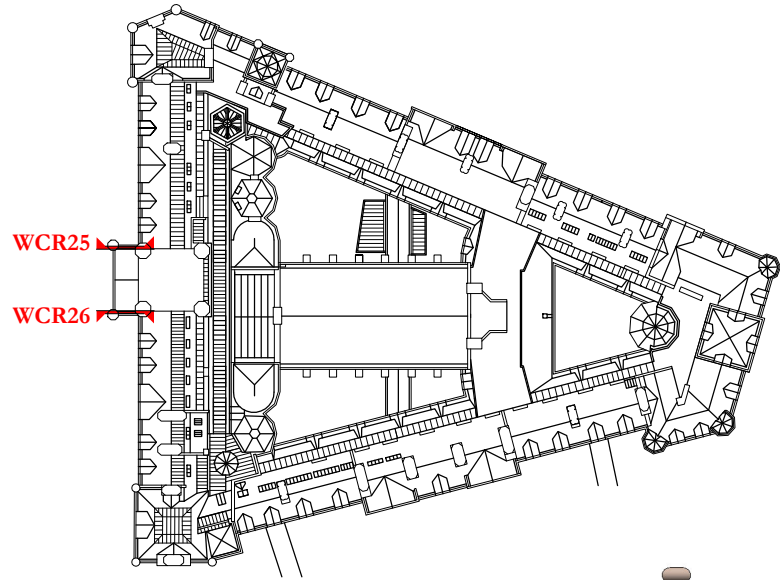


Gutter to WR25 Albert Square porch north slope

Scale 1:50

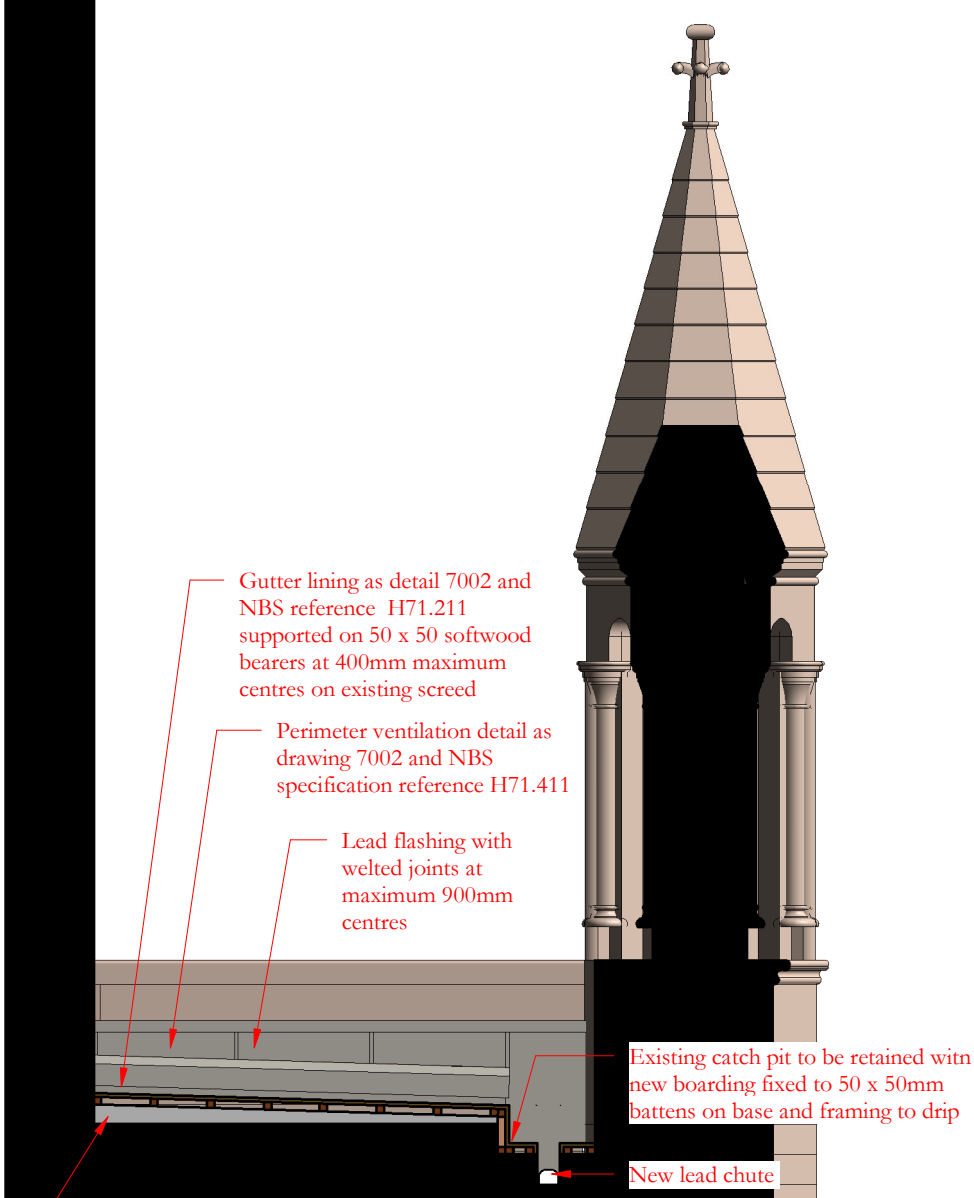

Gutter to WR26 Albert Square porch south slope

Scale 1:50

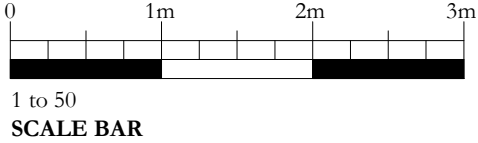


|                                                                    |  |      |      |      |    |
|--------------------------------------------------------------------|--|------|------|------|----|
| Scale Bars to be used as guidance only - refer to sheet size below |  |      |      |      |    |
| 1:100 mm                                                           |  | 1000 | 3000 | 5000 |    |
| 1:200 mm                                                           |  |      | 5000 | 8000 |    |
| 1:500 M                                                            |  | 5    | 15   | 25   |    |
| 1:1250 M                                                           |  | 10   | 30   | 50   | 70 |

Drawings are based on survey data and may not accurately represent what is physically present.  
Do not scale from this drawing. All dimensions are to be verified on site before proceeding with the work.  
All dimensions are in millimeters unless noted otherwise.  
Purcell shall be notified in writing of any discrepancies.

|       |            |          |       |             |
|-------|------------|----------|-------|-------------|
| -     | 14/04/2023 | GR       | JRC   | First issue |
| ISSUE | DATE       | APPROVED | DRAWN | DESCRIPTION |



OUR  
TOWN  
HALL  
PROJECT

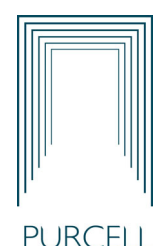

PURCELL

Project Office, Room 308, Town Hall, MANCHESTER M60 2L1  
+44 (0) 7970 097 432  
www.purcelluk.com

|                |                                                                      |  |  |
|----------------|----------------------------------------------------------------------|--|--|
| PROJECT STATUS | Riba Stage 5                                                         |  |  |
| CLIENT         | Manchester City Council                                              |  |  |
| PROJECT        | Our Town Hall                                                        |  |  |
| DRAWING TITLE  | Gutter Sections to roof<br>Albert Square porch roof<br>WR25 and WR26 |  |  |
| SIZE & SCALE   | [A3] As indicated                                                    |  |  |
| DRAWING STATUS | S4 Construction                                                      |  |  |
| JOB NUMBER     | 236959                                                               |  |  |
| DRAWING NO.    | OTH-PUR-TH-RF-DWG-A-4431                                             |  |  |
| REV            | -                                                                    |  |  |