

- KEY
- 1

Existing back painted glazing
- 2

Existing vision glazed panel
- 3


Proposed dark grey metal curtain wall panel
- 4

Proposed proprietary gas enclosure with dark grey expanded mesh cladding to front face
- 5

Proposed Gas enclosure door with dark grey expanded mesh cladding
- 6

Proposed back painted glazing section to match existing back painted glazing

REV.	DATE	AMENDMENT
P01	10/09/2025	ISSUED FOR PLANNING

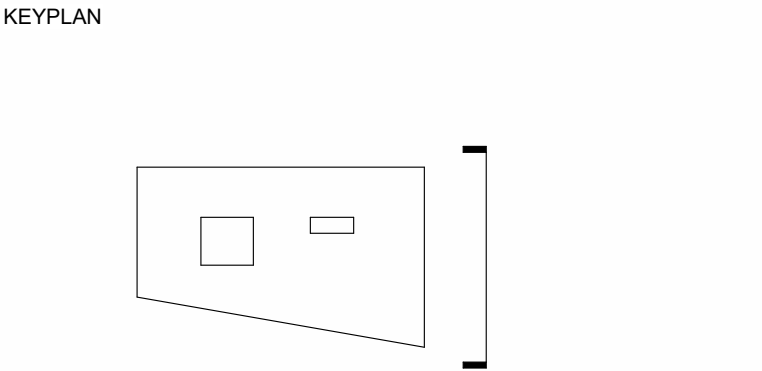

CLIENT

Bruntwood SciTech

SHEPPARD ROBSON


27th Floor City Tower Piccadilly Plaza Manchester M1 4BT
T: +44 (0)161 233 8900 E: manchester@sheppardrobson.com

PROJECT
City Labs 4.0 - External Gas Store

SCALE@A1 DATE ORIGINATOR CHECKED AUTHORISED
As indicated 28/08/2025 LM NS NS

Planning
Typical Gas Store Arrangement

Stage 2		SR NO.
STATUS	PURPOSE FOR ISSUE	
S2	Planning	10205
DRAWING NO.		REV.
10205-SRA-ZZ-XX-DR-A-02501		P01

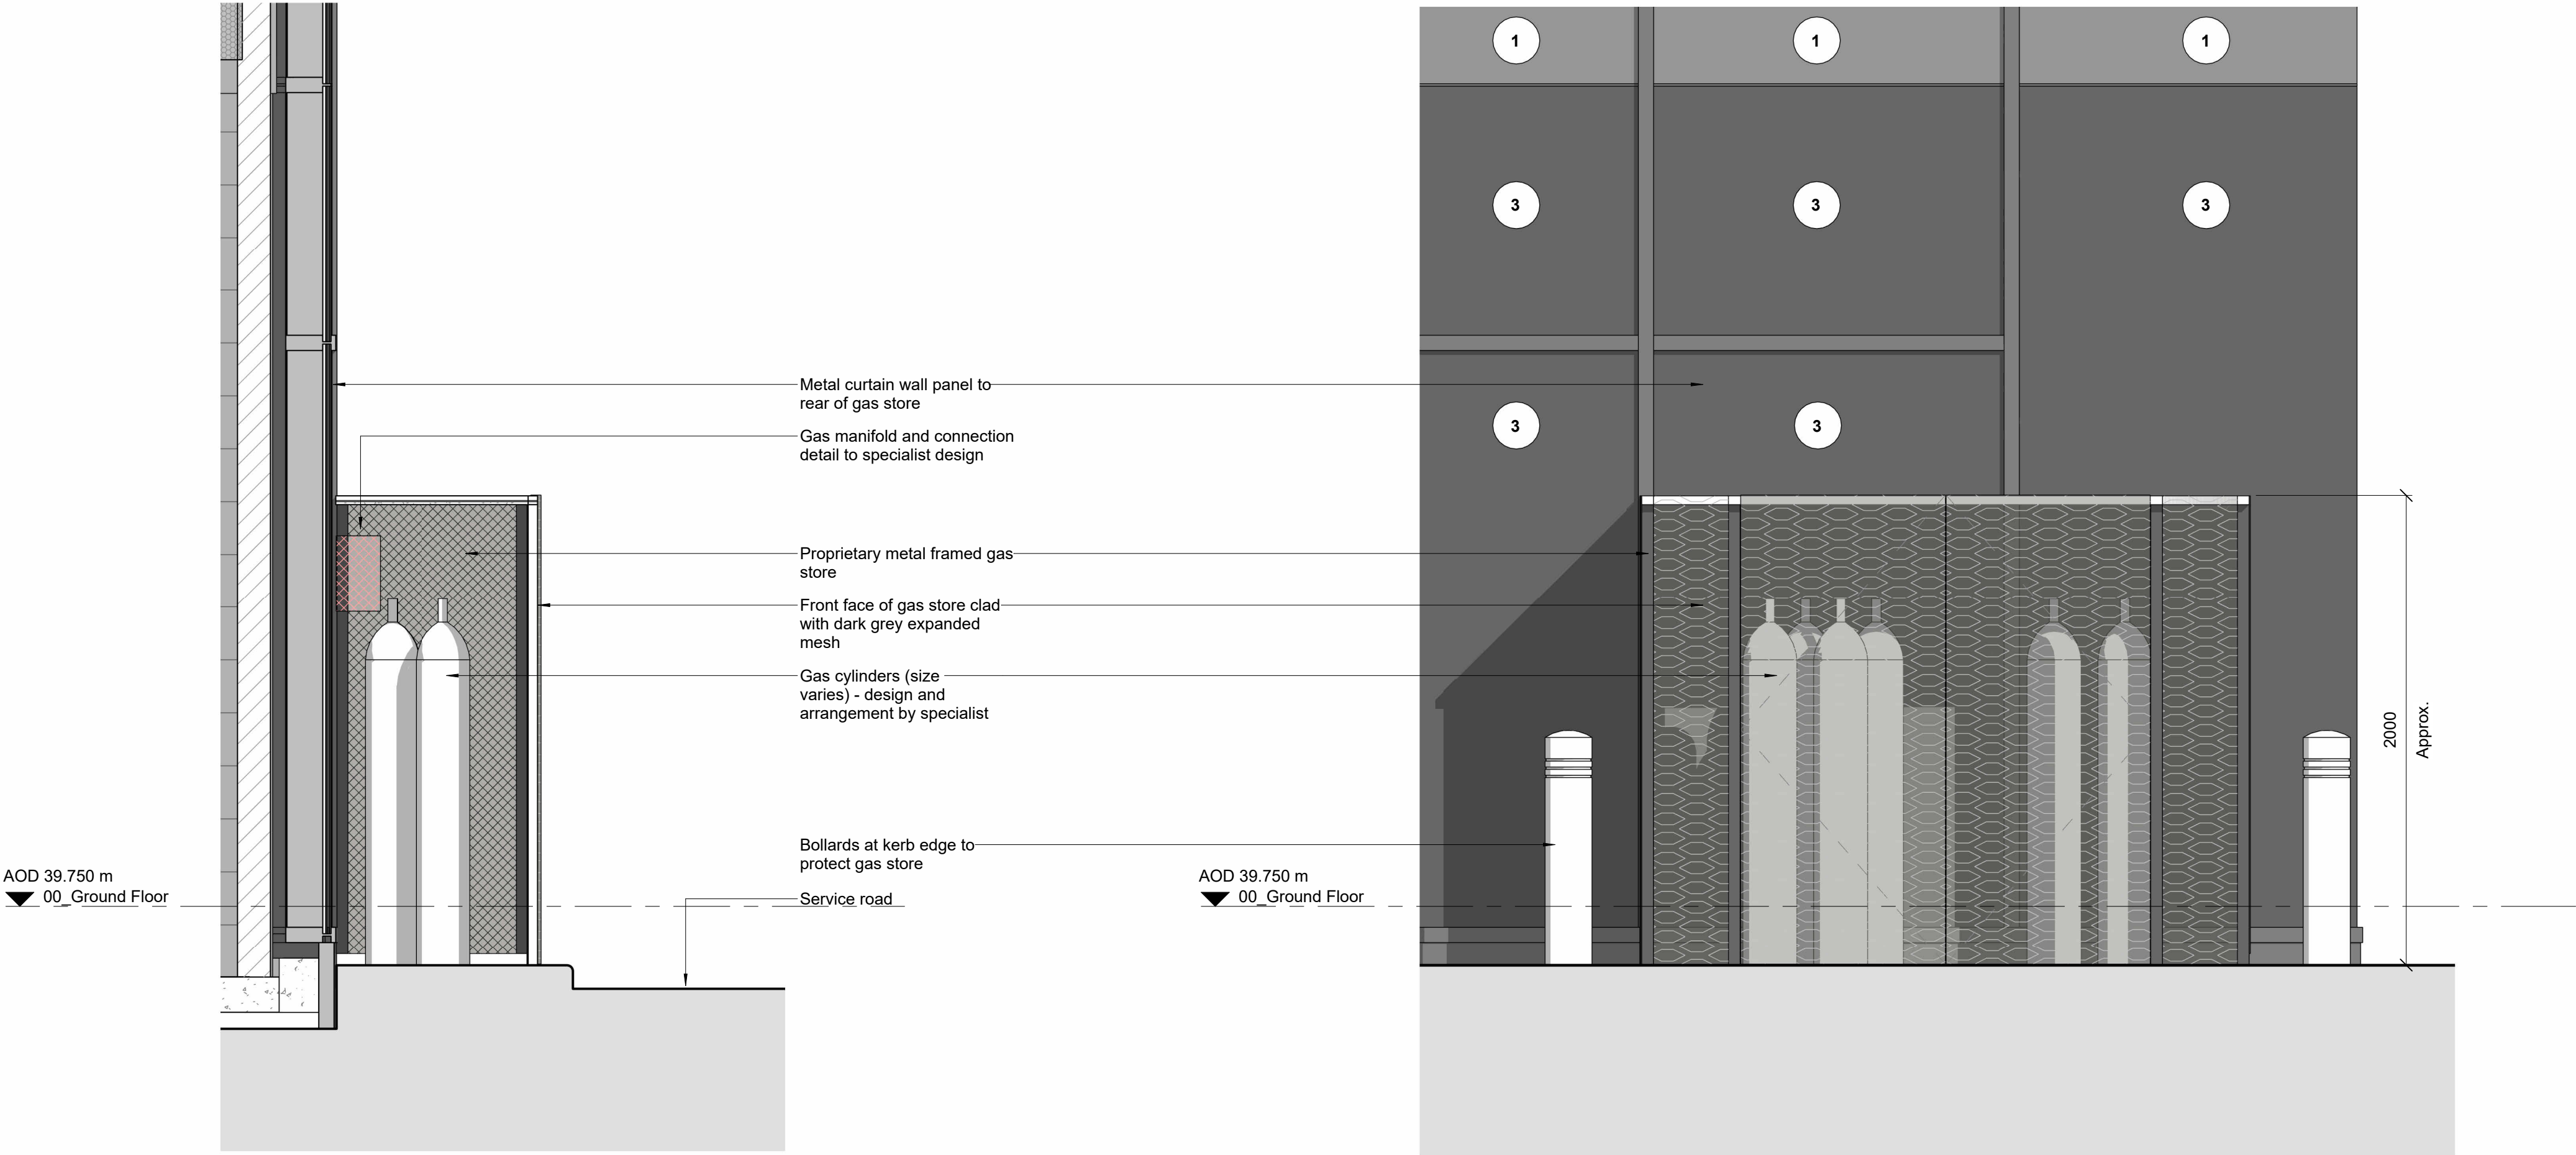


Typical Gas Store Section


1 : 20

Typical Gas Store Elevation

1 : 20

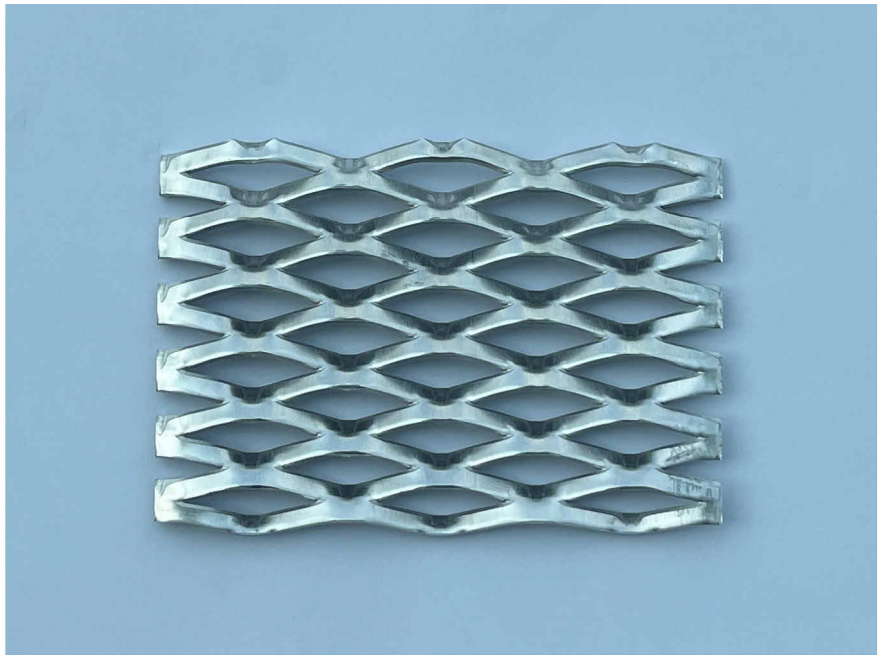

Example of expanded mesh to match Citylabs 4.0 facade aesthetic

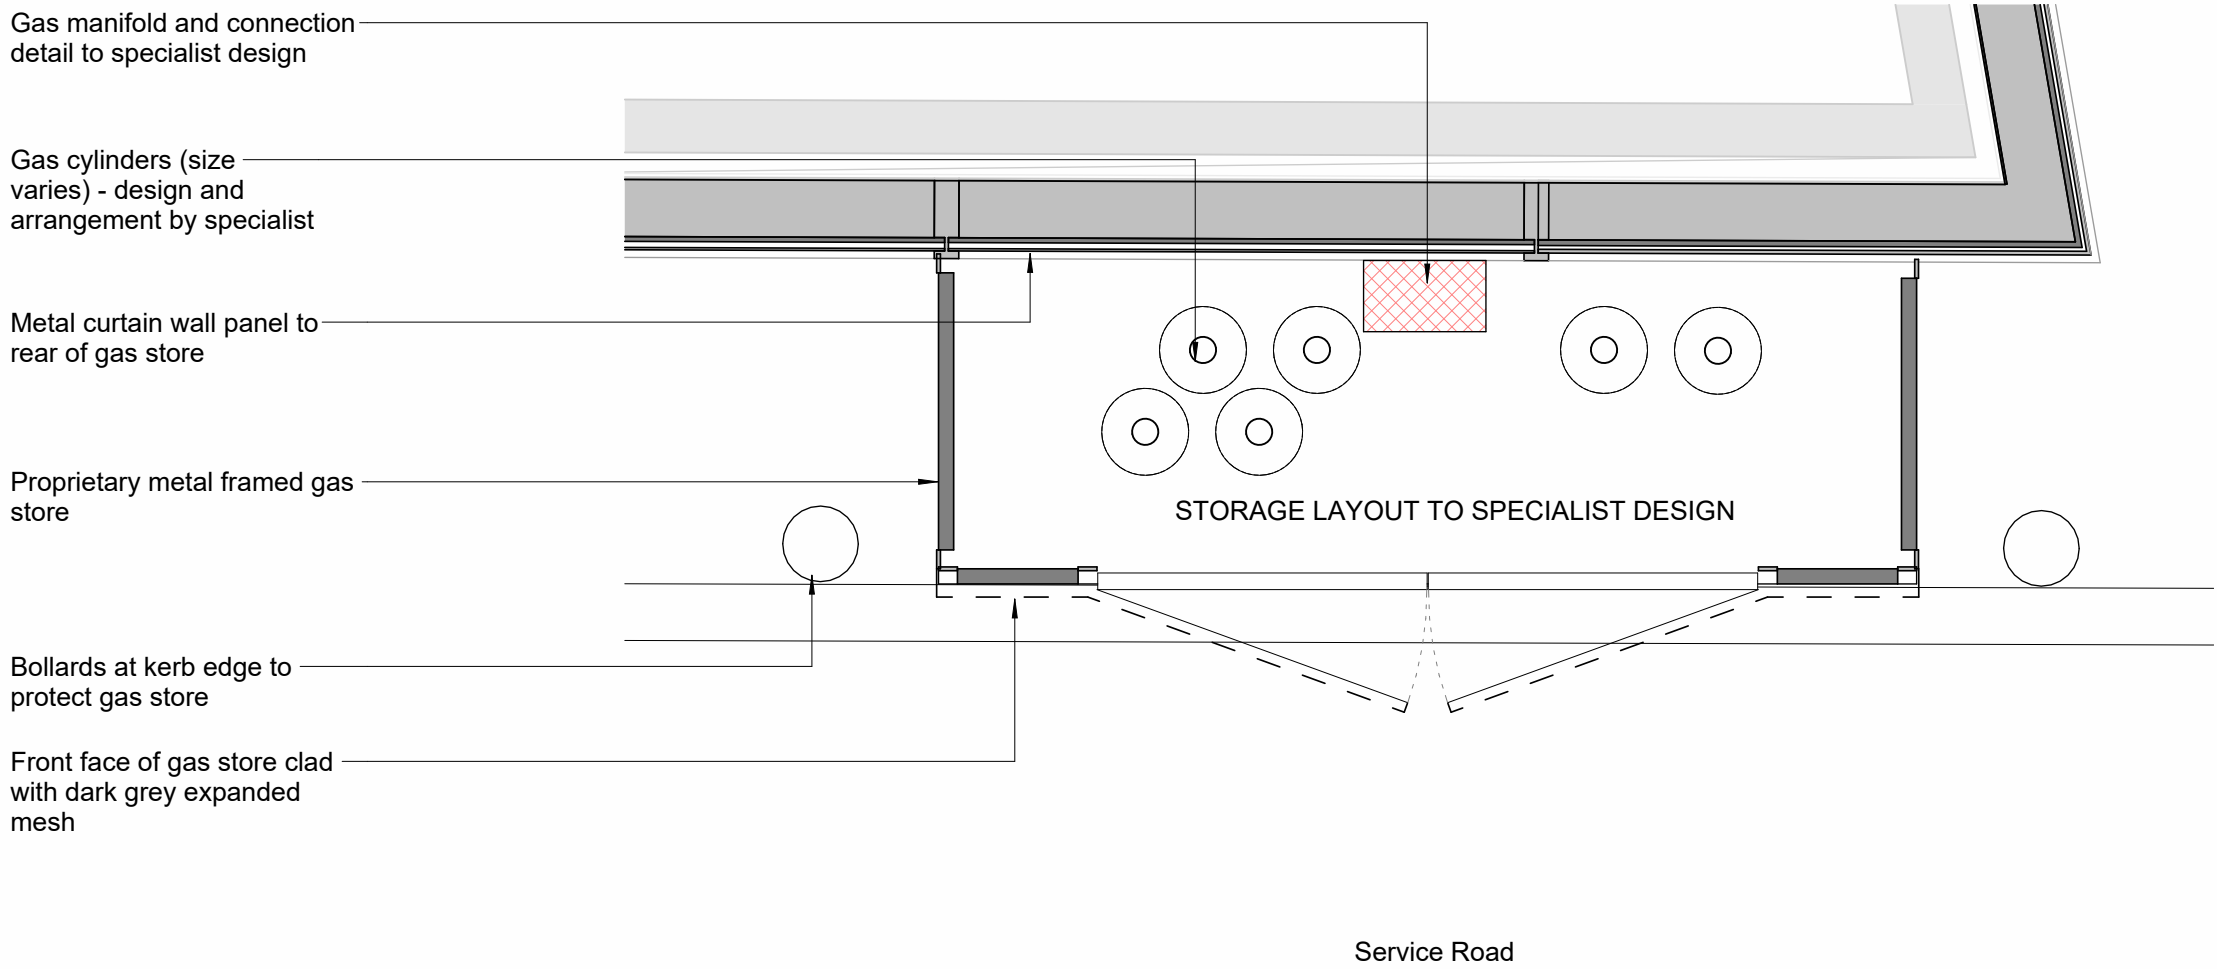

Typical Gas Store Plan

1 : 20