



CUMMING GROUP

52 PRINCESS ST | LEVEL FOUR |
FLOORING DETAIL

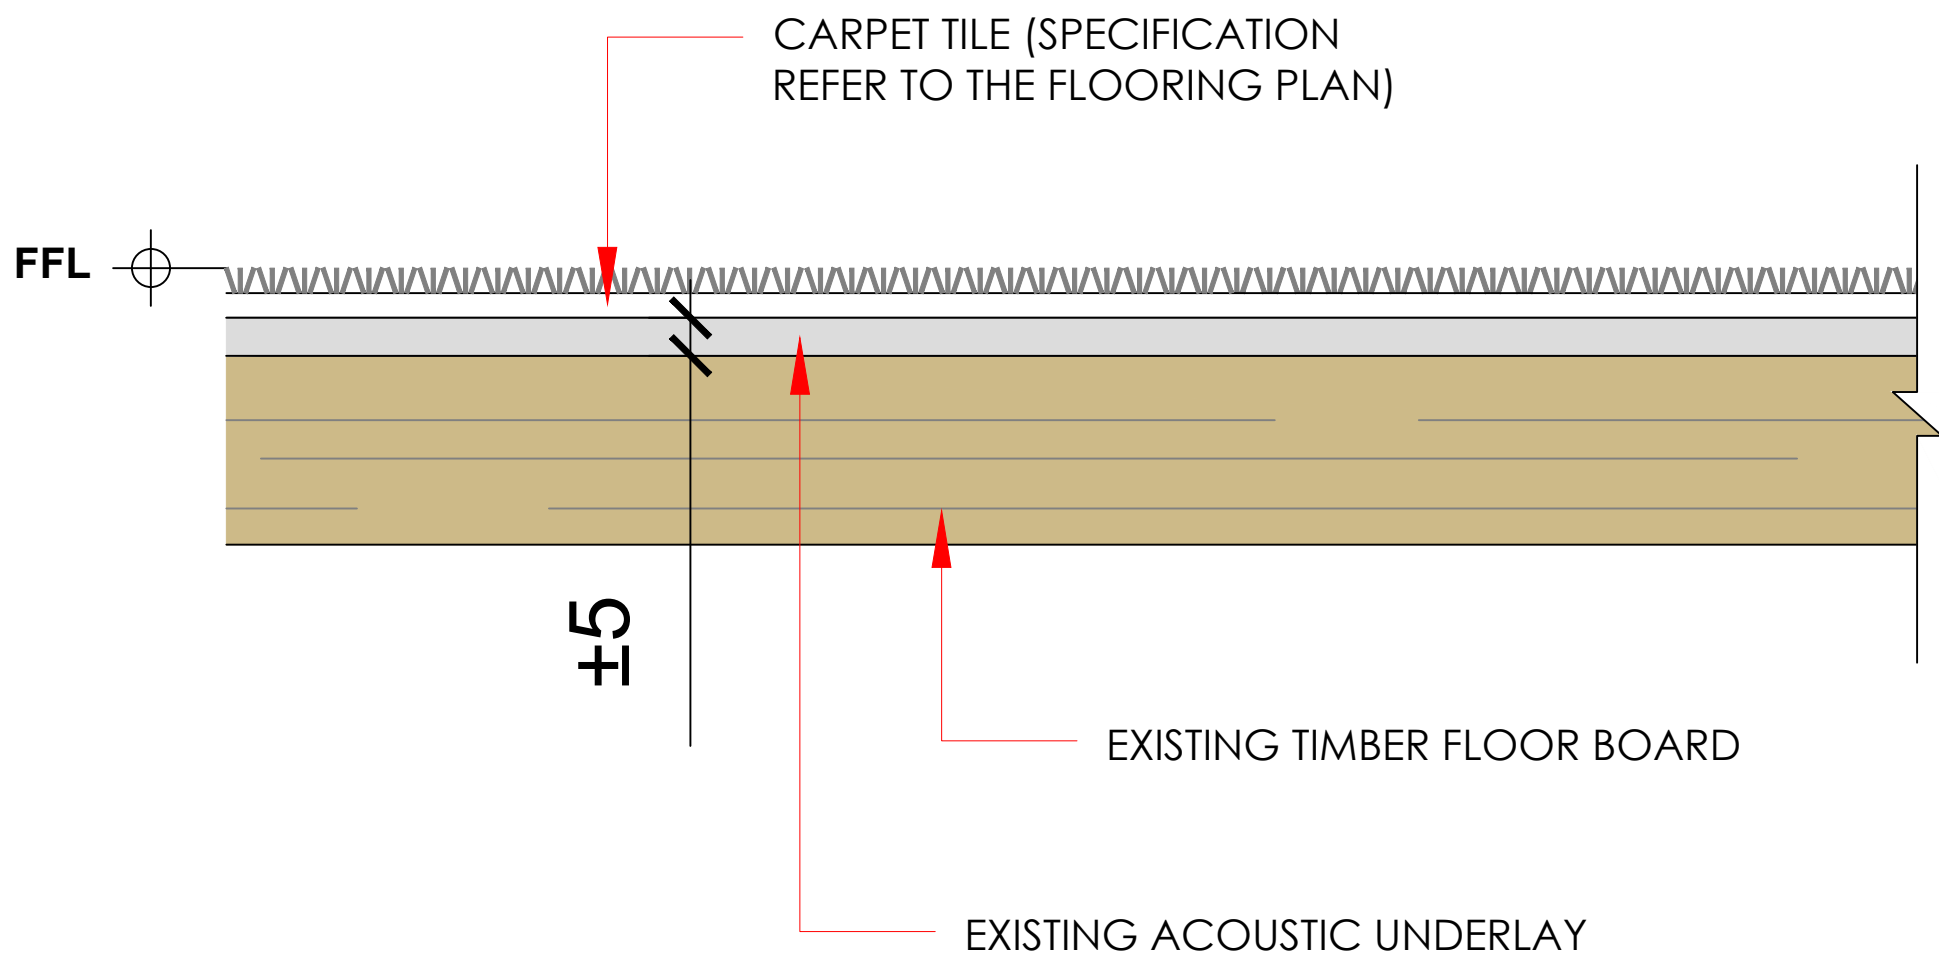

A TYPICAL CARPET FLOORING DETAIL
VERTICAL SECTION 1:1

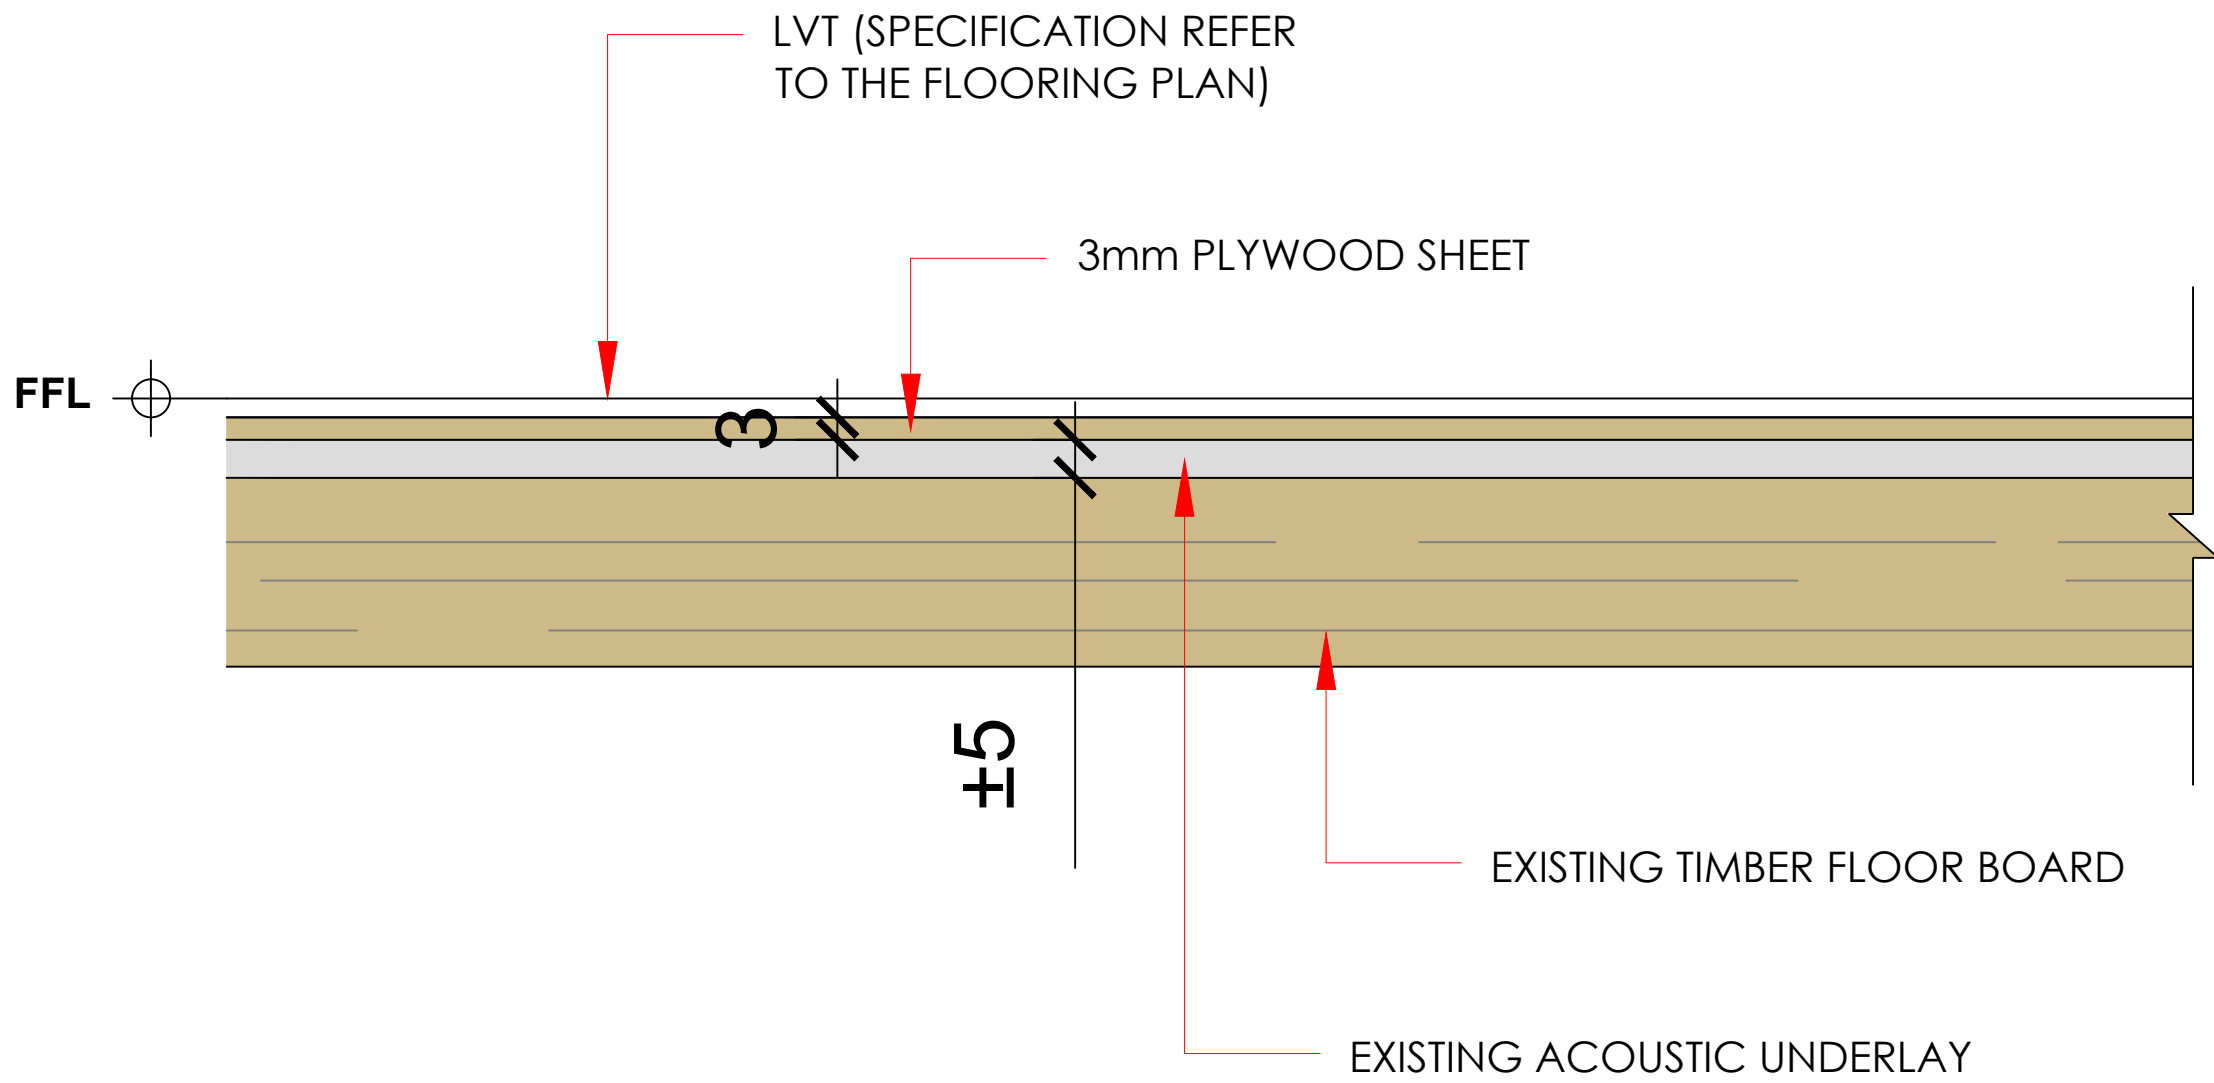

B TYPICAL LVT FLOORING DETAIL
VERTICAL SECTION 1:1

THIS DRAWING IS PROTECTED UNDER COPYRIGHT AND
AT NO TIME MUST ANY PORTION OF THIS DRAWING BE
REPRODUCED OR COPIED IN ANYWAY WITHOUT THE
PERMISSION OF RU CREATIVE LTD.
ALL DIMENSIONS MUST BE CHECKED ON SITE AND NOT
SCALED FROM THIS DRAWING.

SUBJECT TO SITE SURVEY

THIS DRAWING SHOWS DESIGN INTENT AND IS
SUBJECT TO SITE CONDITIONS.
ANY PART OF THE DESIGN THAT CONTRADICTS
BEST PRACTICE THEN PLEASE MAKE THE DESIGN
TEAM AWARE.
SITE SURVEY REQUIRED PRIOR TO PLACING ORDERS.

DRAFT

REV	DETAILS	BY	DATE
1	SHOWED ACOUSTIC UNDERLAY AS EXISTING	MS	23.10.25

RU
_C

RU CREATIVE LIMITED
L2 WINDSOR HOUSE
HARROGATE HG1 2PW
TELEPHONE: 01423 52 02 69
EMAIL: INFO@RUCREATIVE.CO.UK
WEB: WWW.RUCREATIVE.CO.UK

CLIENT PROJECT				
CUMMING GROUP				
TITLE				
FLOORING DETAIL				
SCALE	DATE	DESIGNER	CHECKED BY	
1:1 @ A1	23.10.25	RUC	~	
DRAWING NO.				
PROJECT NO.	BUILDING	LEVEL	DRAWING NO.	REV
52P.CG.L4.01	52.P.ST	L4	52P.CG.L4.FD1	1