


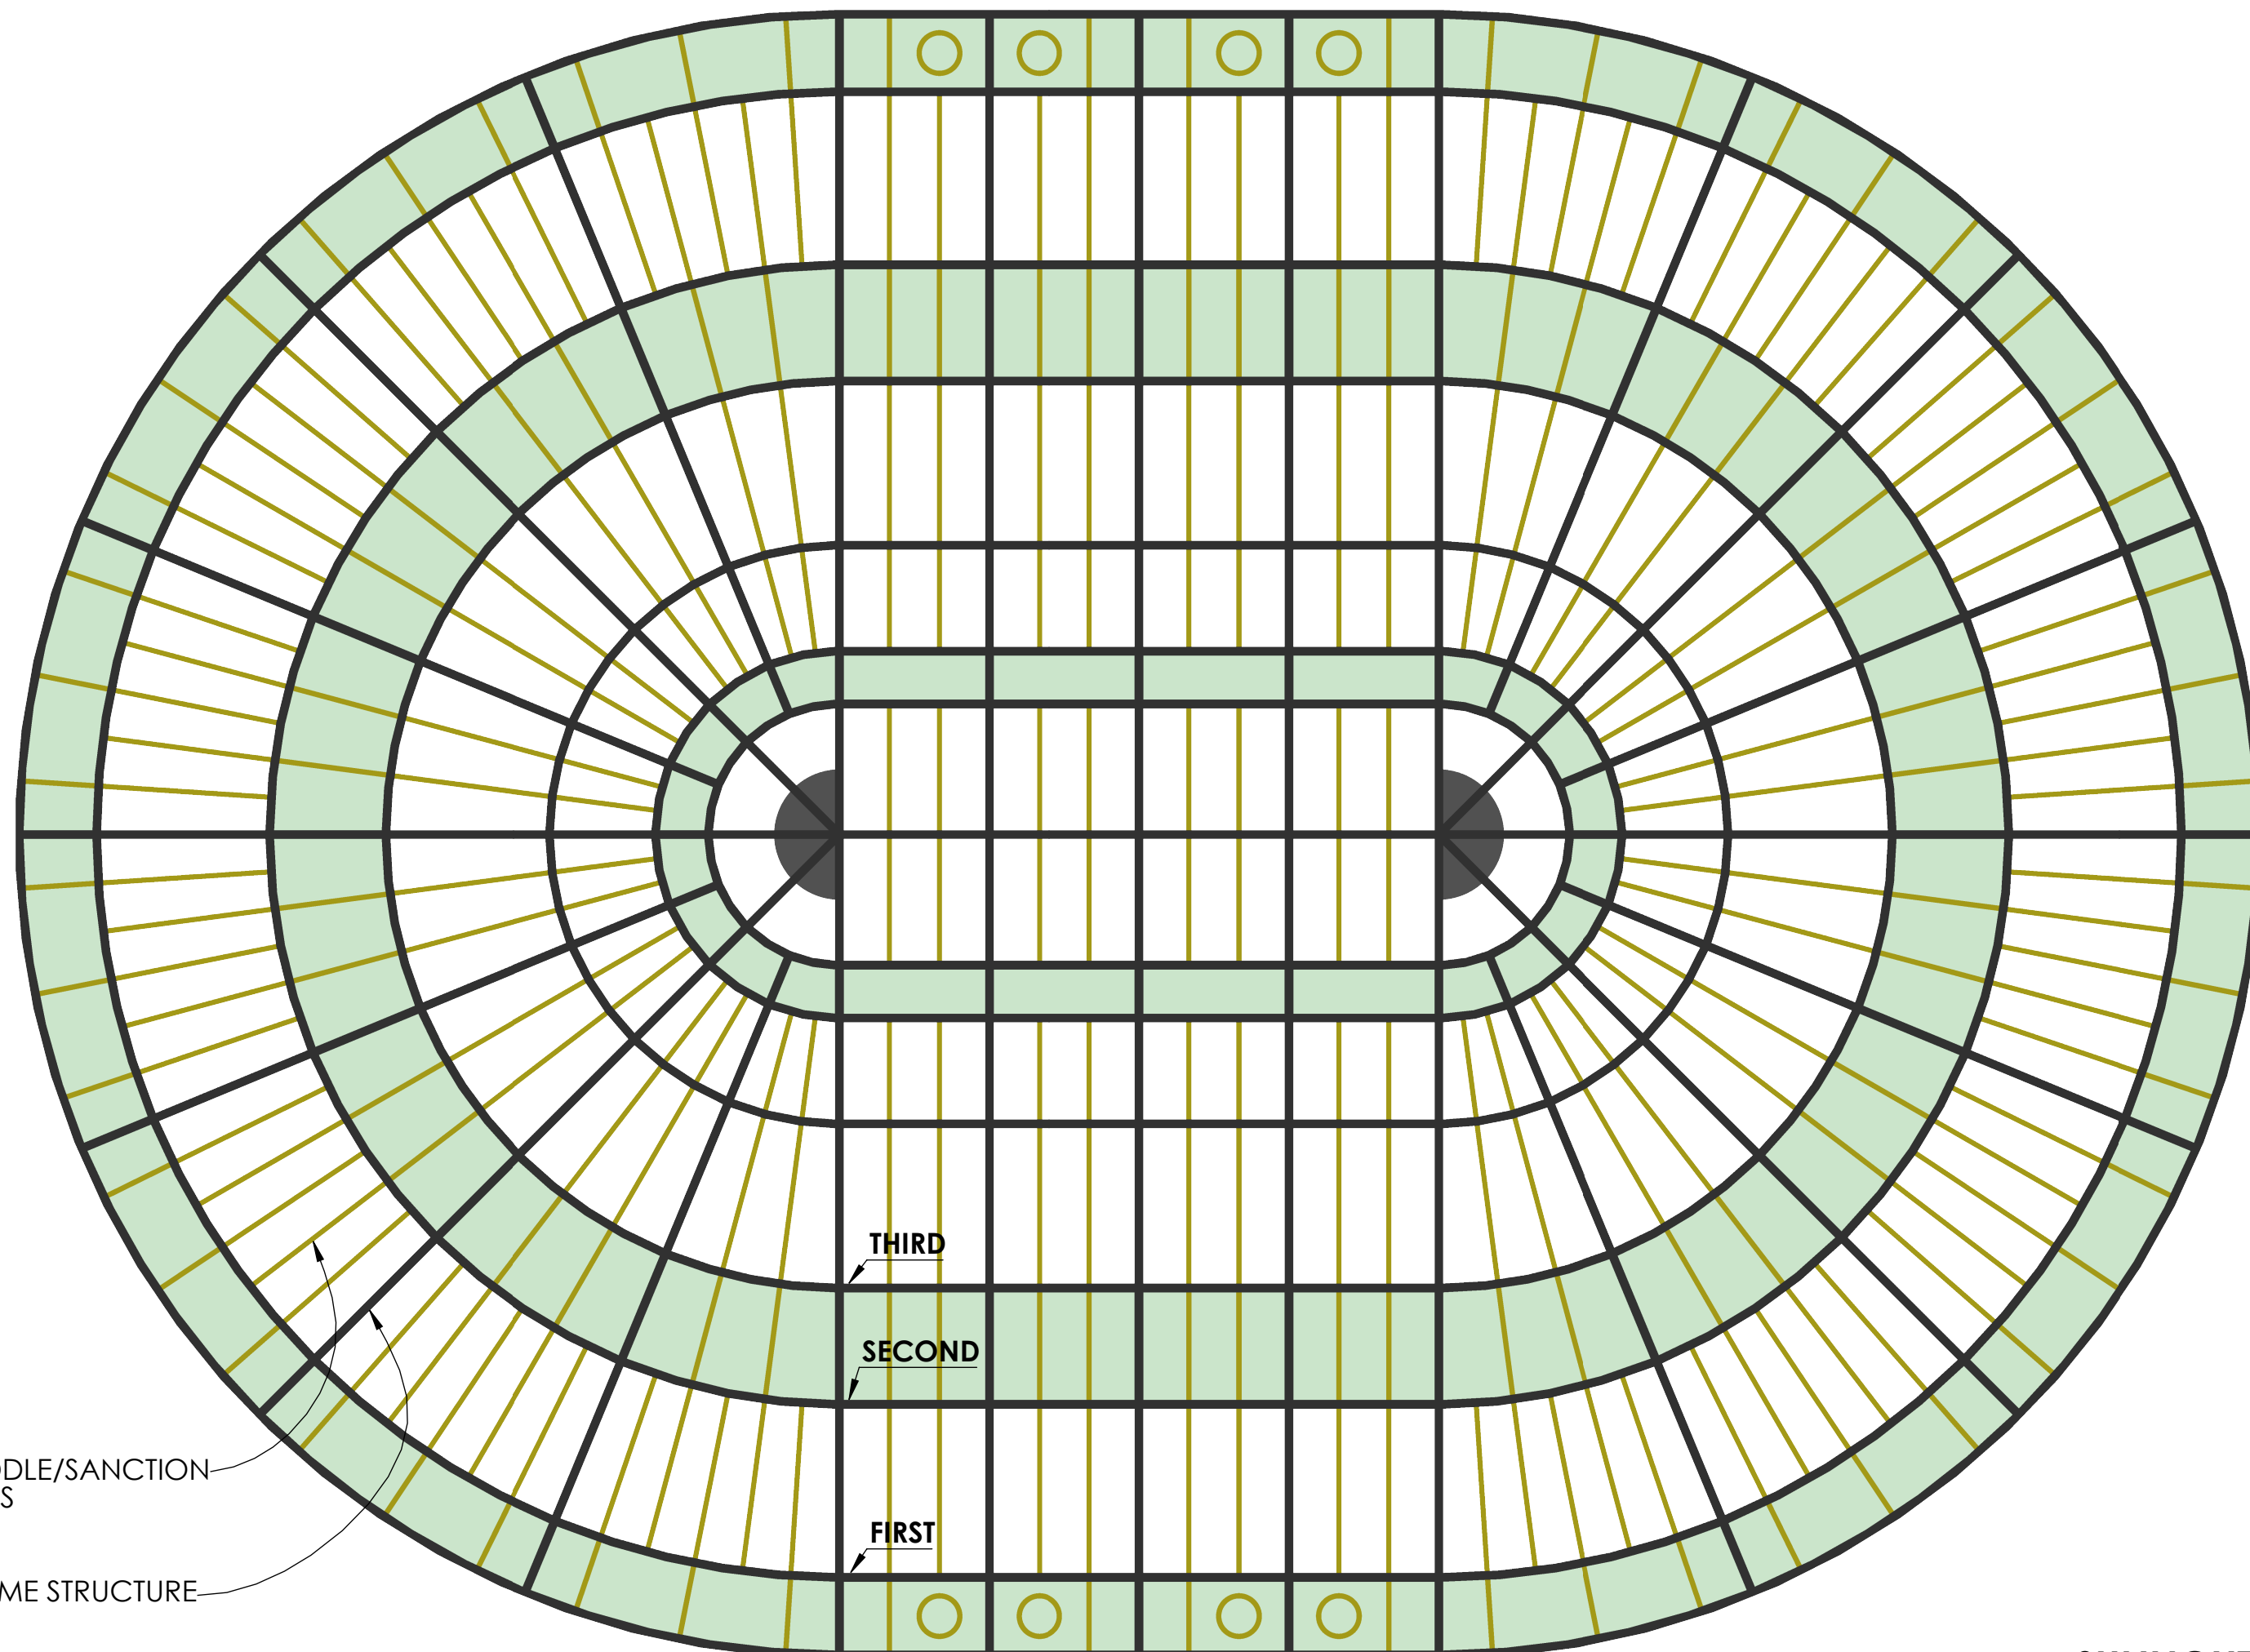

METAL FRAMEWORK DRAWING

SUNLIGHT HOUSE
MANCHESTER