


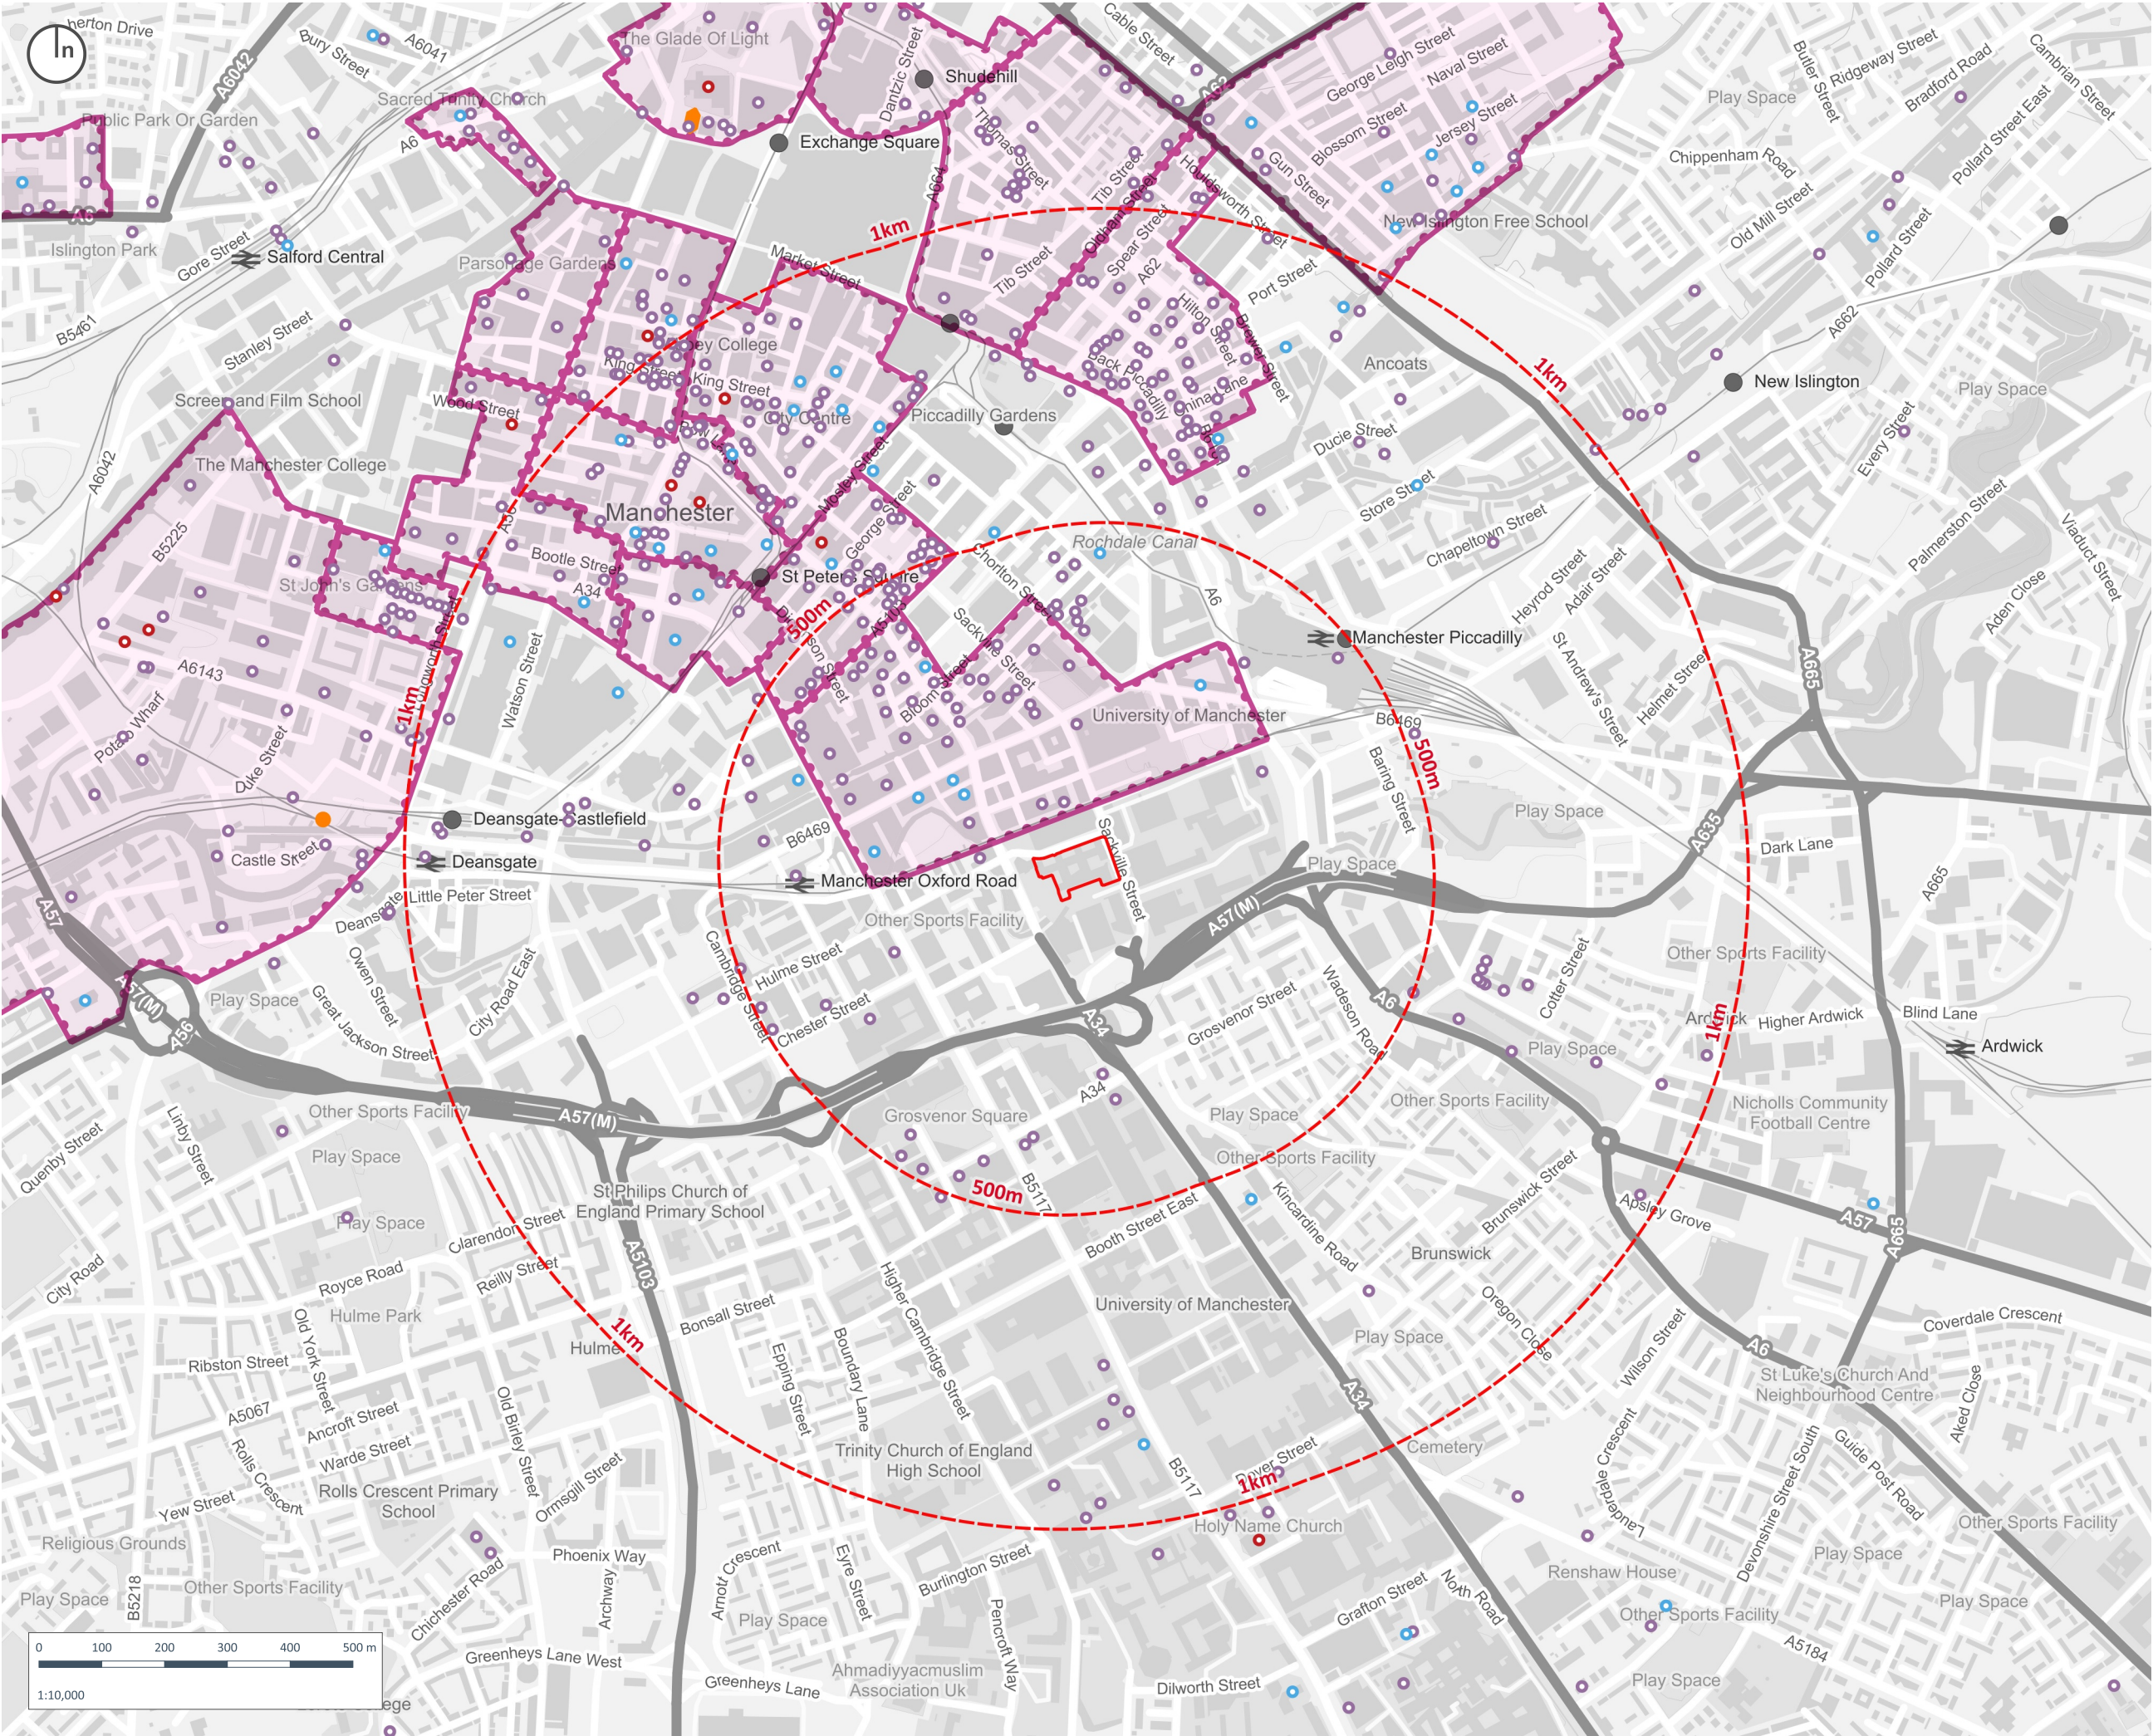

Copyright of Turley

This drawing is for illustrative purposes only and should not be used for any construction or estimation purposes. To be scaled for planning application purposes only. No liability or responsibility is accepted arising from reliance upon the information contained within this drawing.

Plans reproduced by permission of Ordnance Survey on behalf of The Controller of Her Majesty's Stationery Office. © Crown Copyright and database right [2025]. All rights reserved. Ordnance Survey Licence number [100020449]

- Site Boundary
- Study Area
- Listed Buildings
- I
 - II
 - II*
- Scheduled monument
- Conservation area

CLIENT:

iQ Student Accommodation

PROJECT:

iQ Weston and Pendulum - PBSA

DRAWING:

Figure 2 - Townscape Designations Plan

PROJECT NUMBER:

03517

DRAWING NUMBER:

02

CHECKED BY:

CW

REVISION:

1.0

STATUS:

Draft

DATE:

September 2025

SCALE:

1:10000 @ A3