
REVISION	DATE	DESCRIPTION
P01	08/09/2025	ISSUED FOR PLANNING

KEY

GAS BARRIER TANKING MEMBRANE BELOW BASEMENT SLAB / FOUNDATIONS

GAS BARRIER TANKING MEMBRANE APPLIED TO 250mm WIDE REINFORCED CONCRETE WALL

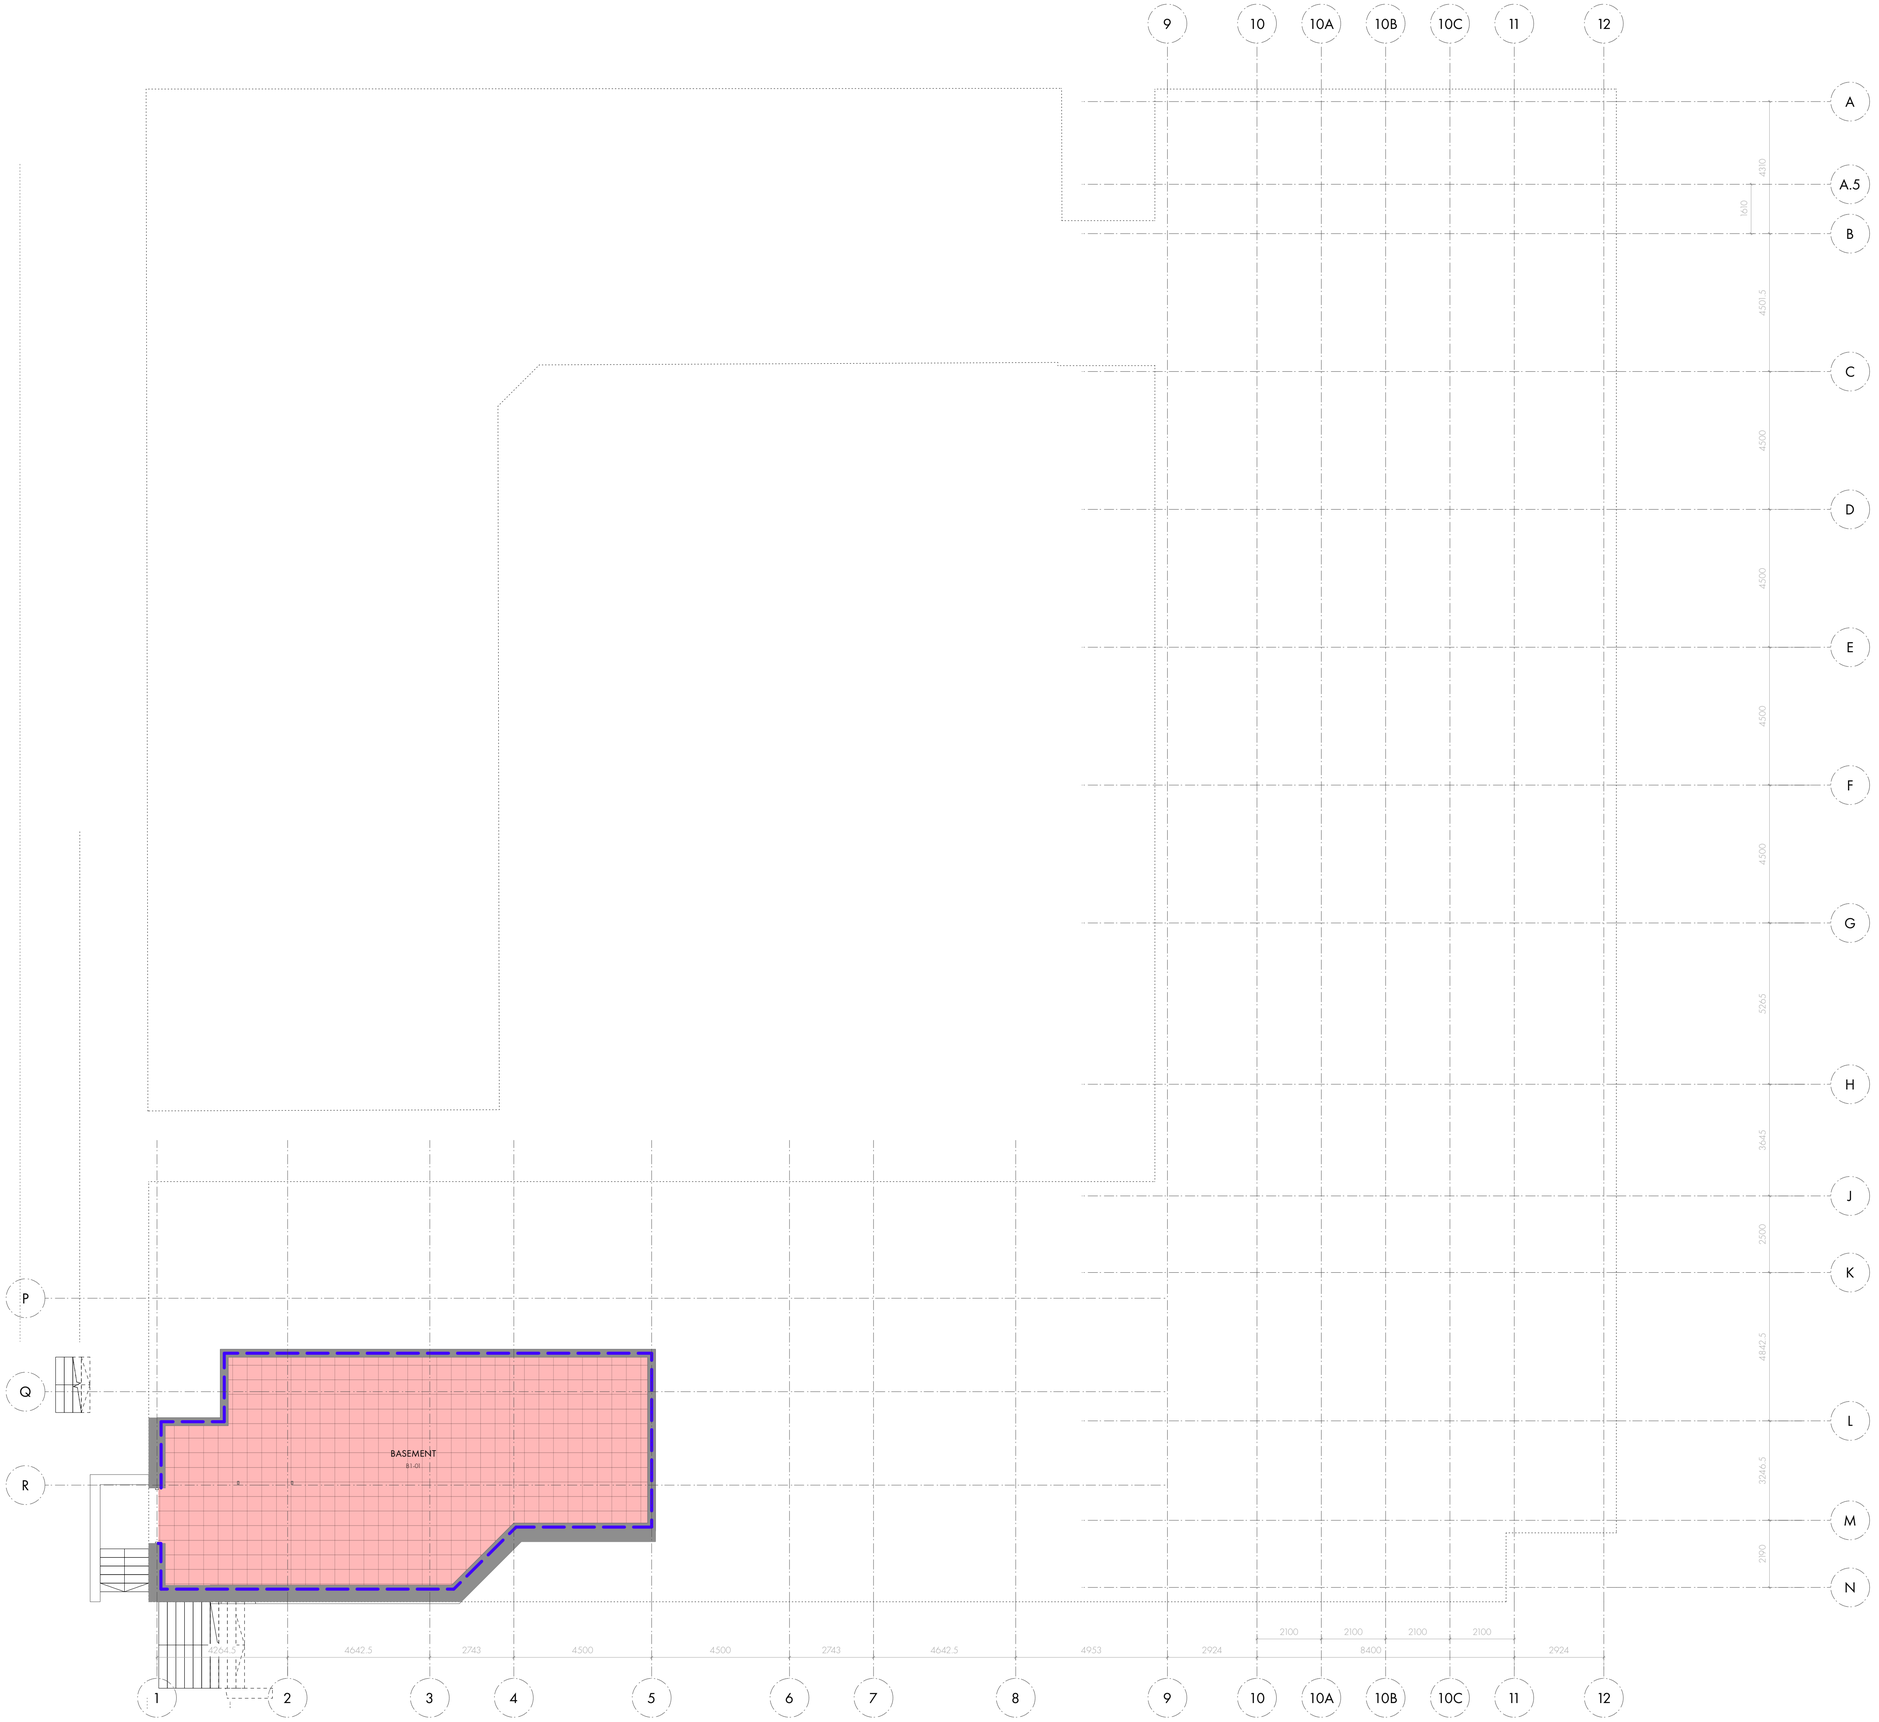

OMIArchitects

31 Blackfriars Road, Salford, Manchester, M3 7AQ
+44(0)161 832 3242 / info@omiarchitects.com / www.omiarchitects.com

PROJECT	The Manchester Grammar School Cricket Pavilion & Sixth Form Centre				
DRAWING	GAS PROTECTION - LEVEL B1				
DATE	FEB' 24	DRAWN BY	JR	SCALE	1:100 @A1
JOB NO.	1434	DWG.NO.	L1093		