9TH FLOOR

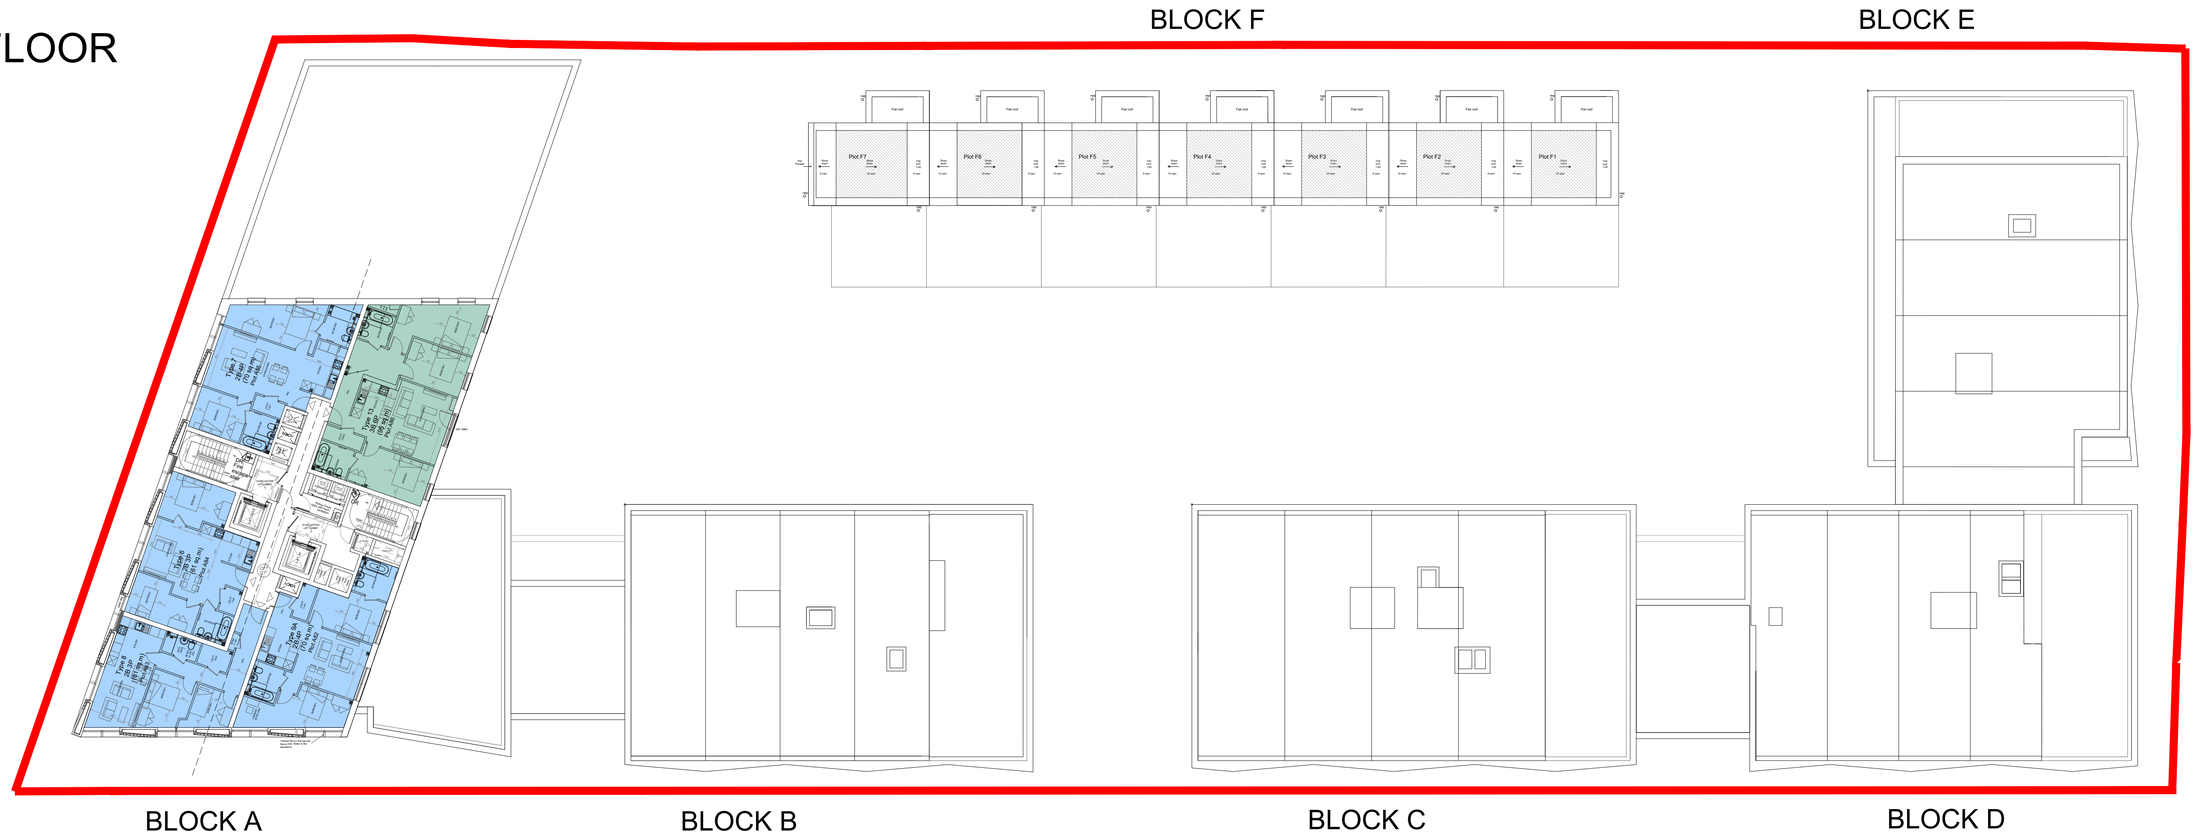

1:200 scale

0 1 2 5 10 15m
Scale 1:200

Modern City Architecture & Urbanism

2 Commercial Street
Castlefield
Manchester
M15 4RQ

t: 0161 974 7203
e: info@mcau.co.uk
www.mcau.co.uk

Client
MSV/Caddick

Project
Land at Barnhill Street/Raby Street
Moss Side

Description
Proposed
Ninth Floor Plan

Status Stage 3 - Planning		Drawn By PJS/JT/SR
Job Number 1215-MCAU	Scale 1.200@A1	Date JAN 25
Drawing Number 03-09		Revision P24

Copyright Modern City Architecture & Urbanism Ltd