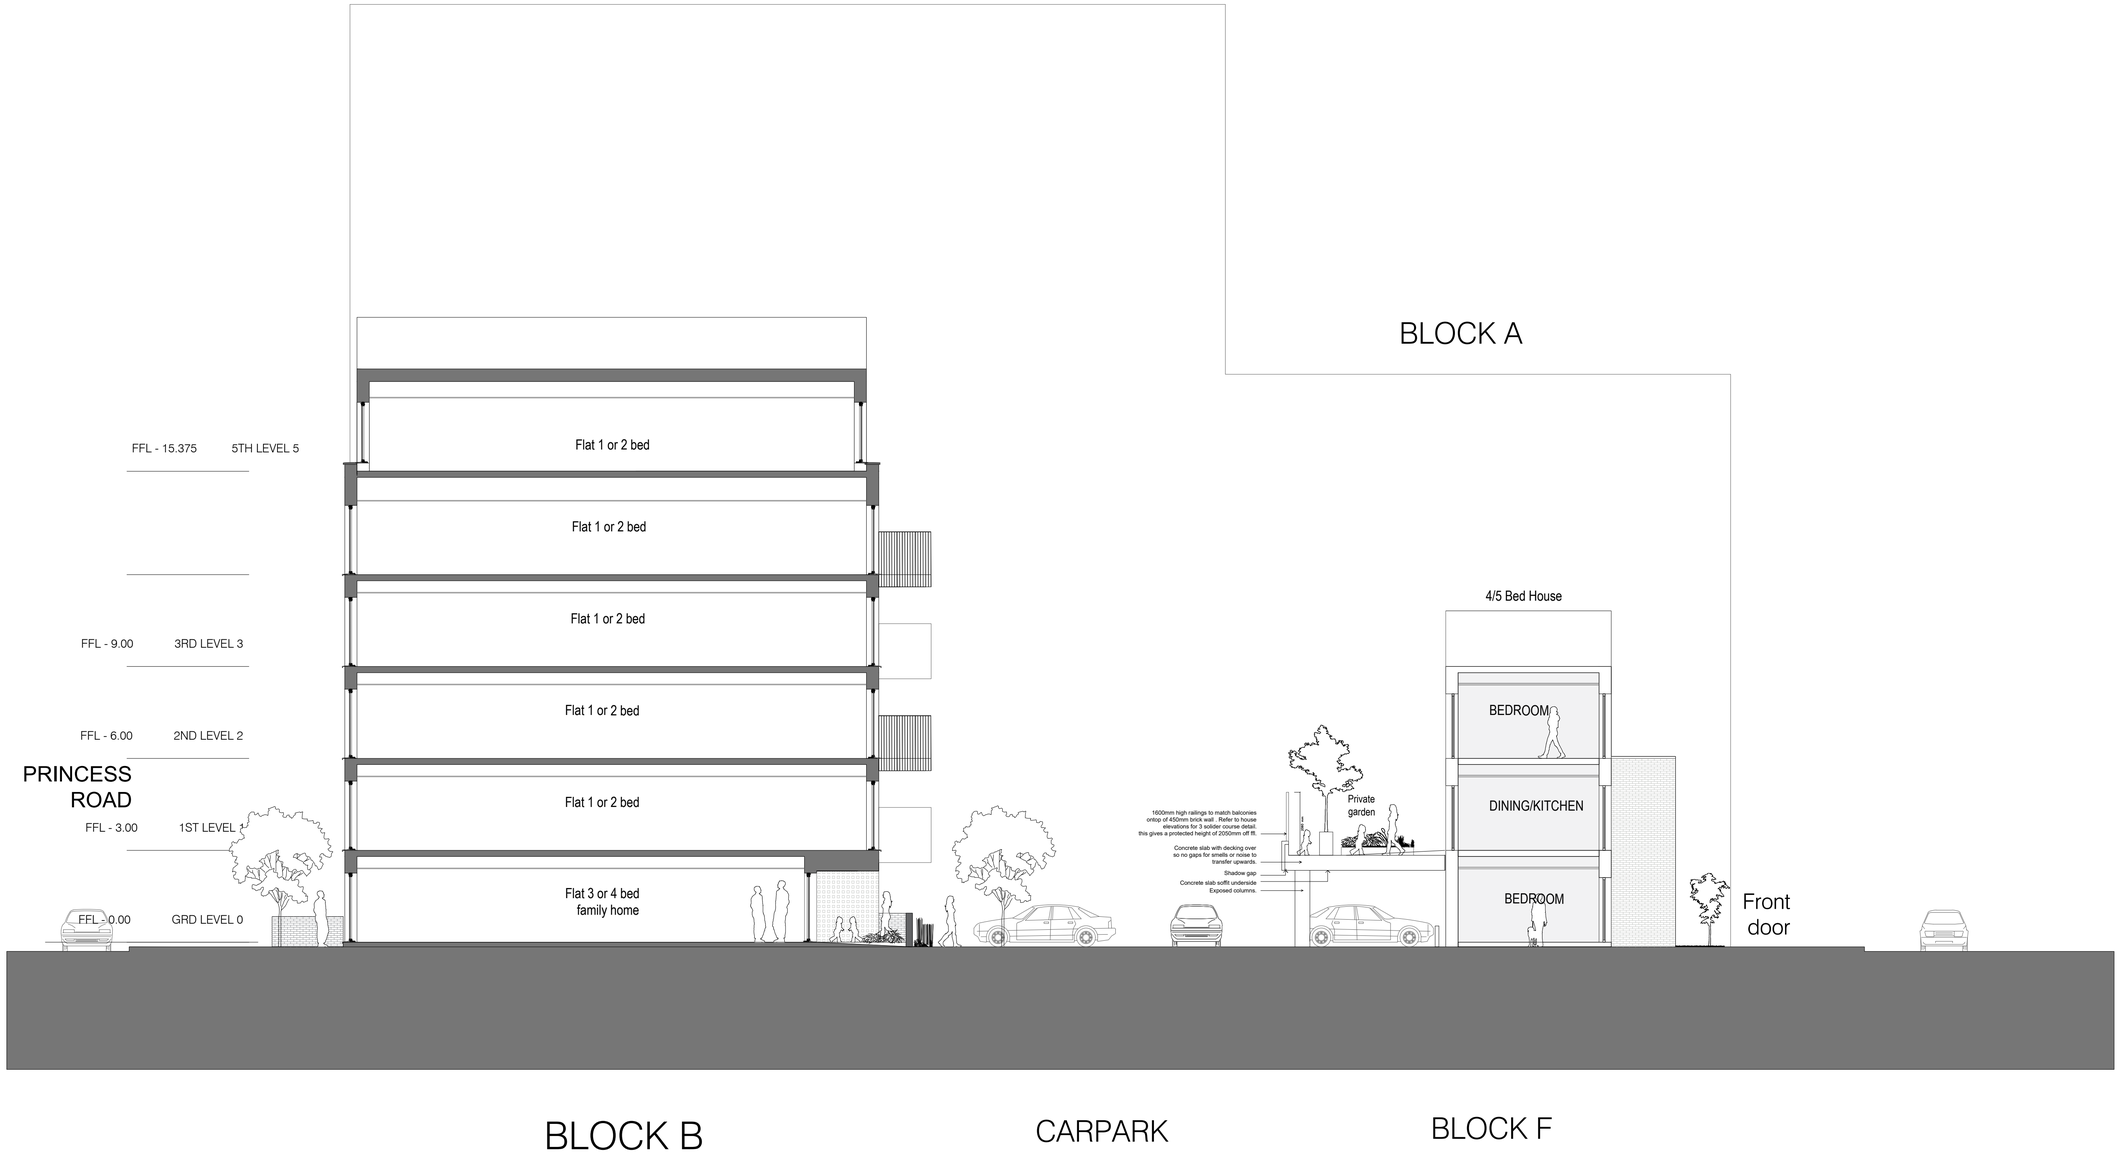

MC AU

Modern City Architecture & Urbanism

2 Commercial Street
Castlefield
Manchester
M15 4RQ

t: 0161 974 7203
e: info@mcau.co.uk
www.mcau.co.uk

Client
MSV/Caddick

Project
Land at Barnhill Street/Raby Street
Moss Side

Description
Proposed
Blocks B Section

Status		Drawn By
Stage 3 - Planning		KC
Job Number	Scale	Date
1215-MCAU	1:100@A1	Jul 24
Drawing Number		Revision
B-04-01		P12

Copyright Modern City Architecture & Urbanism Ltd