


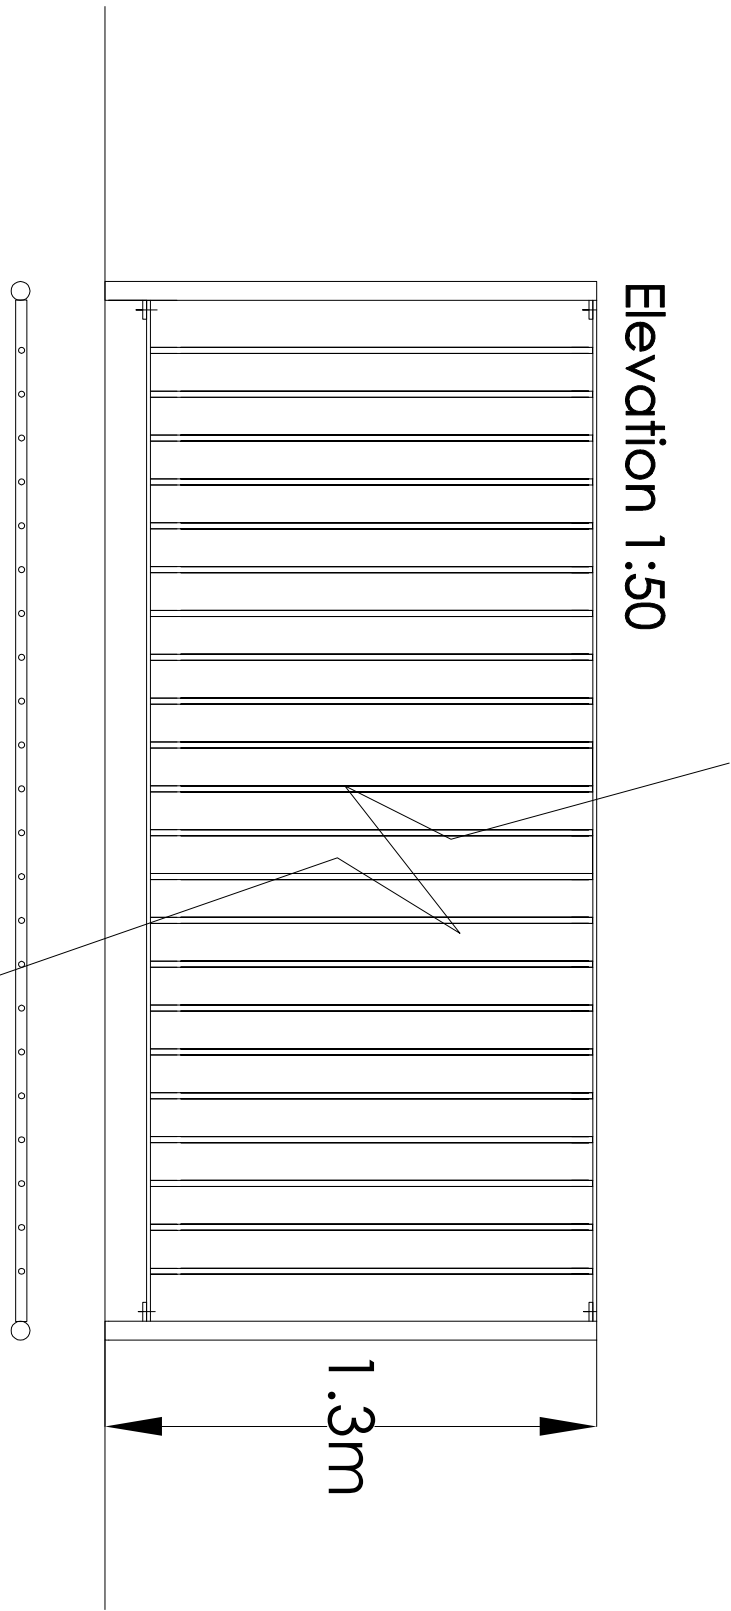

Plan 1:50

Elevation 1:50

REVISIONS				
DRAWN	FW	SCALE	AREA	SQ.M.
DATE	Aug 25	1:50		SQ.Ft.
PROJECT Roof extension to Carfax Court Lower Park Rd, Manchester				
CLIENT	NJoy Student Living			
TITLE	Roofing details			
Wylie Architecture Residential Architecture Design and Planning 0787551825 www.wyliearchitecture.co.uk				
DRAWING NUMBER				REV
04.02				-