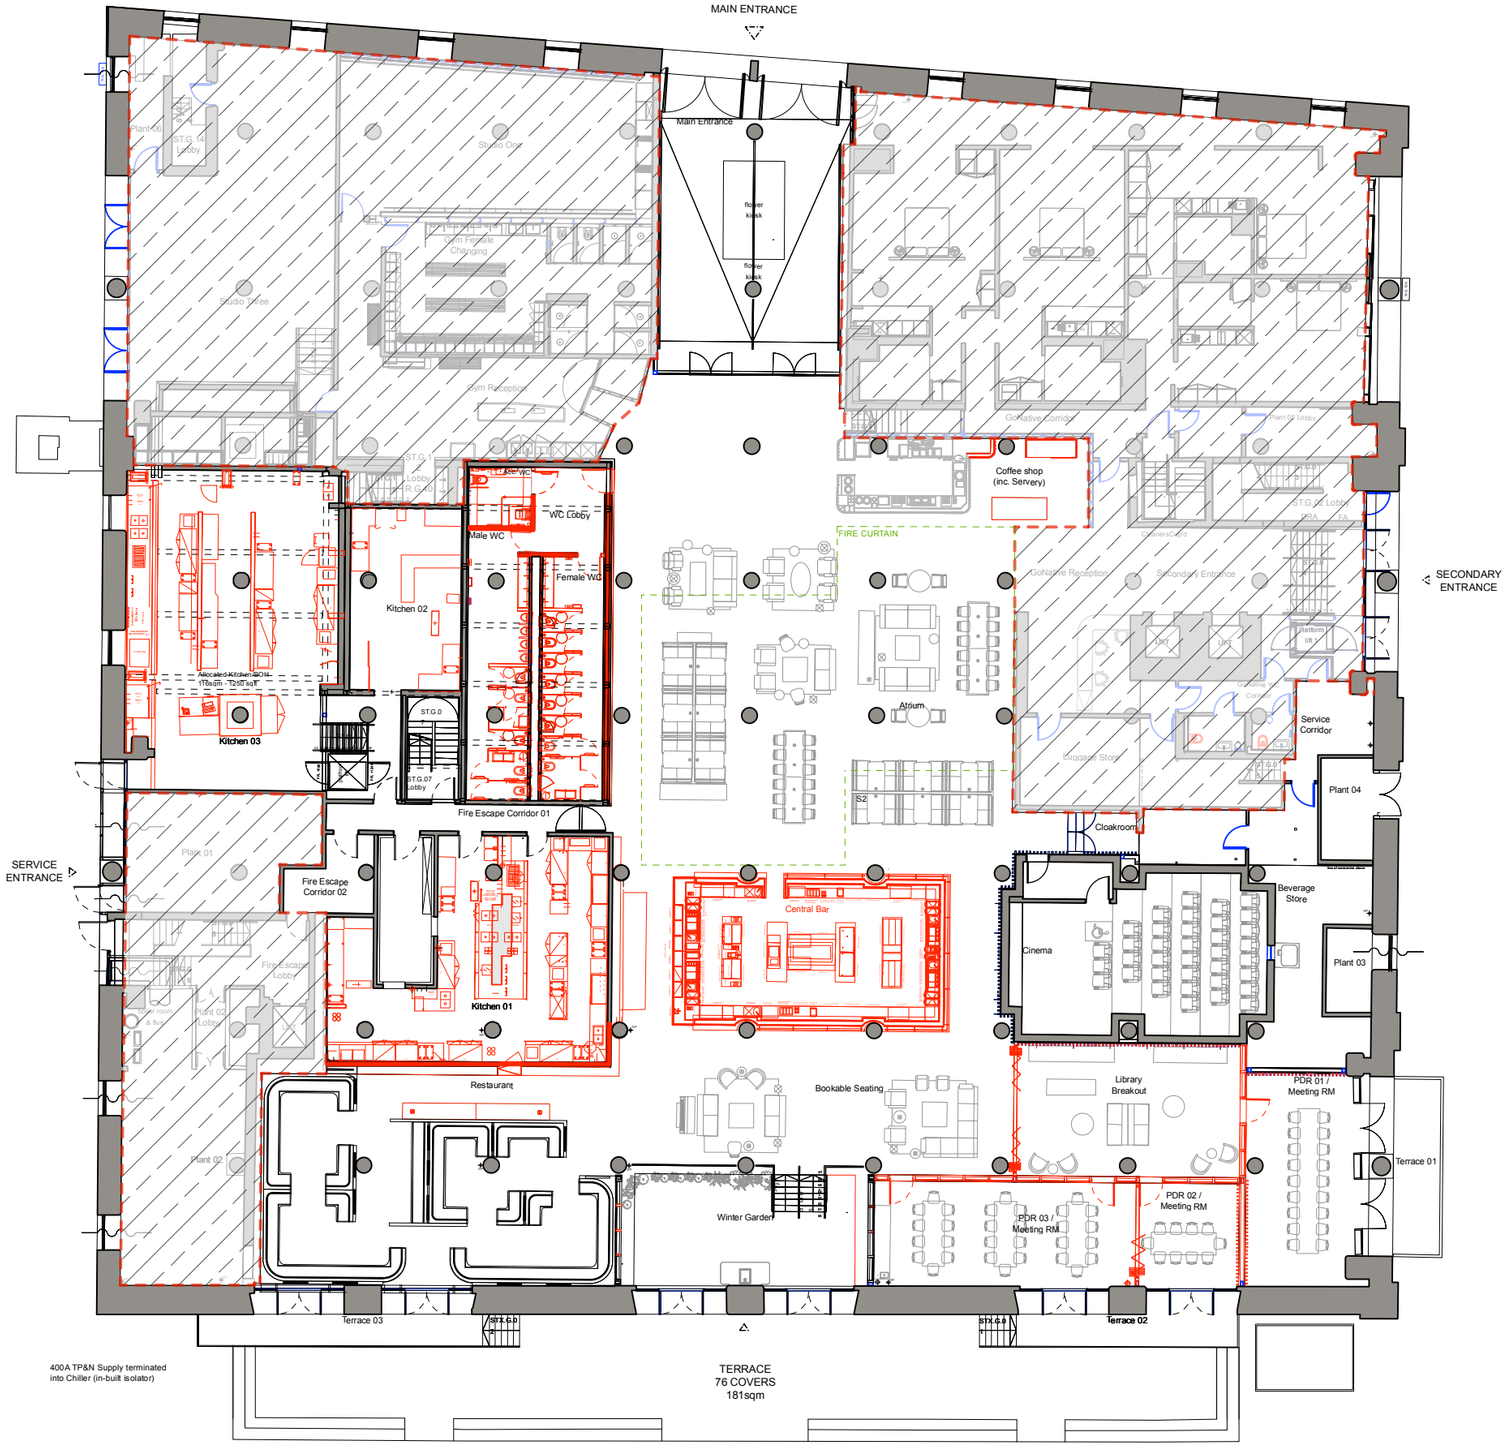

note: This drawing is the property of **follow friday**. Copyright is reserved by them and the drawing is issued on the condition that it is not copied, reproduced or disclosed to any unauthorised person, wholly or in part, without the written consent of **follow friday**. **follow friday** will not accept responsibility for errors made by others in scaling from this drawing. All construction information should be taken from figured dimensions only.

FOLLOW FRIDAY
27 Trenchard St, Bristol

mailto:marta@follow-friday.com

CLIENT: STREET FOOD HOLDINGS

DRAWING TITLE

MSF GA DEMOLITION

PROJECT: MANCHESTER STREET FOOD

LOCATION: DSW, MANCHESTER

DATE	DRAWING NUMBER	DRAWN
21/07/2025	MSF_002	MG
REV	SCALE	ITEM/REF/STATUS
C	1:250 @ A3	-

REVISION	DATE	REVISION	DATE
A-CINEMA INCLUDED IN MSF DEMISE	17/01/2025		
B-DEMISE UPDATED, TERRACE INCLUDED	03/03/2025		
C-FIRE CURTAIN POSITION UPDATED AND EXISTING TERRACE COVERS ADDED	21/07/2025		