


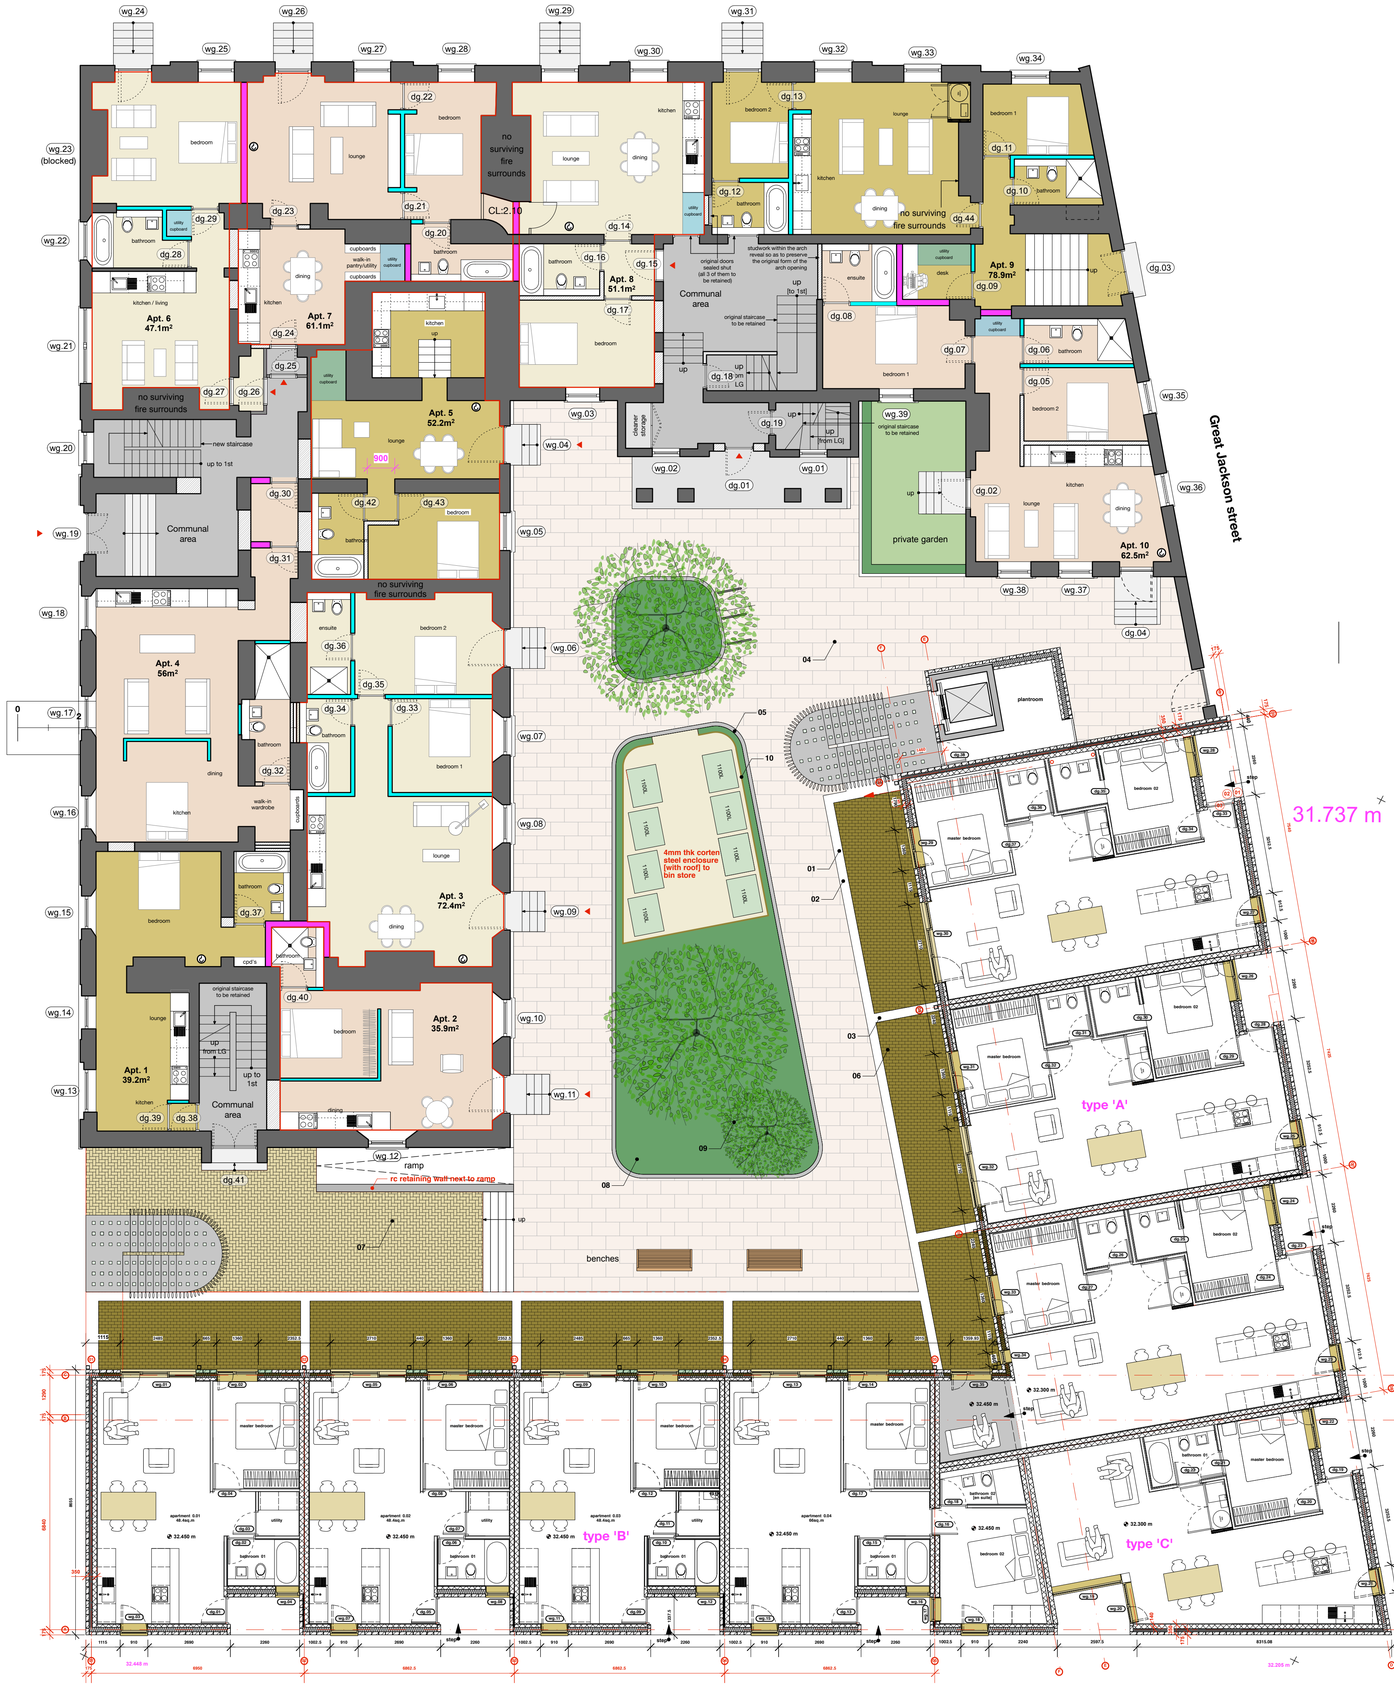




01 4mm thk corten steel planters as back edge / retaining wall to private patio areas

[note planters inlad with recessed wall lights at approx 10000mm centre





02 4mm thk corten steel planters planted with box hedging

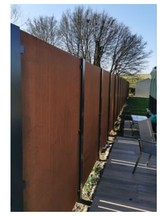

10 corten steel enclosure to bin store



03 baboo hedge as prvacy screen between private patios




04 tobermore mayfair [graphite paver] mix of 600x600x50 & 600x400x50 pavers [with staggered joint]



05 tobermore fusion kerb; 125x255x900 kerb with 125x255 [100mm radius corners]



06 tobermore artro bracken to private patio areas

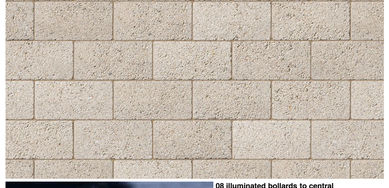

07 tobermore braemar arran stone



08 illuminated bollards to central planter areas



09 4no groubnd recessed floodlights to the base of each tree

Do not scale from this drawing.

All dimensions are to be checked on site prior to commencing works on site. Discrepancy found between information given on this drawing and that given elsewhere or recorded on site shall be notified immediately to the project architect in writing.

snookarchitects
89 Wood Street
Liverpool
L1 4NU

t: 0151 707 0100

project:	**bridgewater**
dwg no:	**sk117**
dwg title:	**prop site**
scale:	**1:100 @ a1**