


NOTES:
CONTRACTORS MUST VERIFY ALL DIMENSIONS ON SITE BEFORE
COMMENCEMENT OF ANY WORK OR PREPARING
MANUFACTURING DRAWINGS

DO NOT SCALE FROM THIS DRAWING.
ANY DISCREPANCIES ON THIS DRAWING ARE TO BE
NOTIFIED TO THE ARCHITECT IMMEDIATELY

HATTRELL LLP COPYRIGHT

REV	AMENDMENT	DATE	CHD

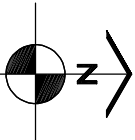

- Existing Buff
Coloured Gravel
- Existing Paving
Varies
- Existing Grassed
Areas
- Existing Grey
Tarmac

Key : External Finishes



HATTRELL LLP

Suite E KINGS COURT BAILLYVALE STREET ALTRINGHAM WALK 2RD
L20 2RQ
e-mail: design@hattrell.co.uk / www.hattrell.co.uk


CLIENT
Atrnos International Ltd

PROJECT
St Paul's 781, Wilmslow Road
Didsbury
M20 2RW

DRAWING TITLE
Existing External Works
Layout

SCALE	DRAWN BY	CHECKED	DATE
1:200 @A3	IS	-	Oct 25
DRAWING No	REVISION		
2526 / 02 / 09	-		

PLANNING

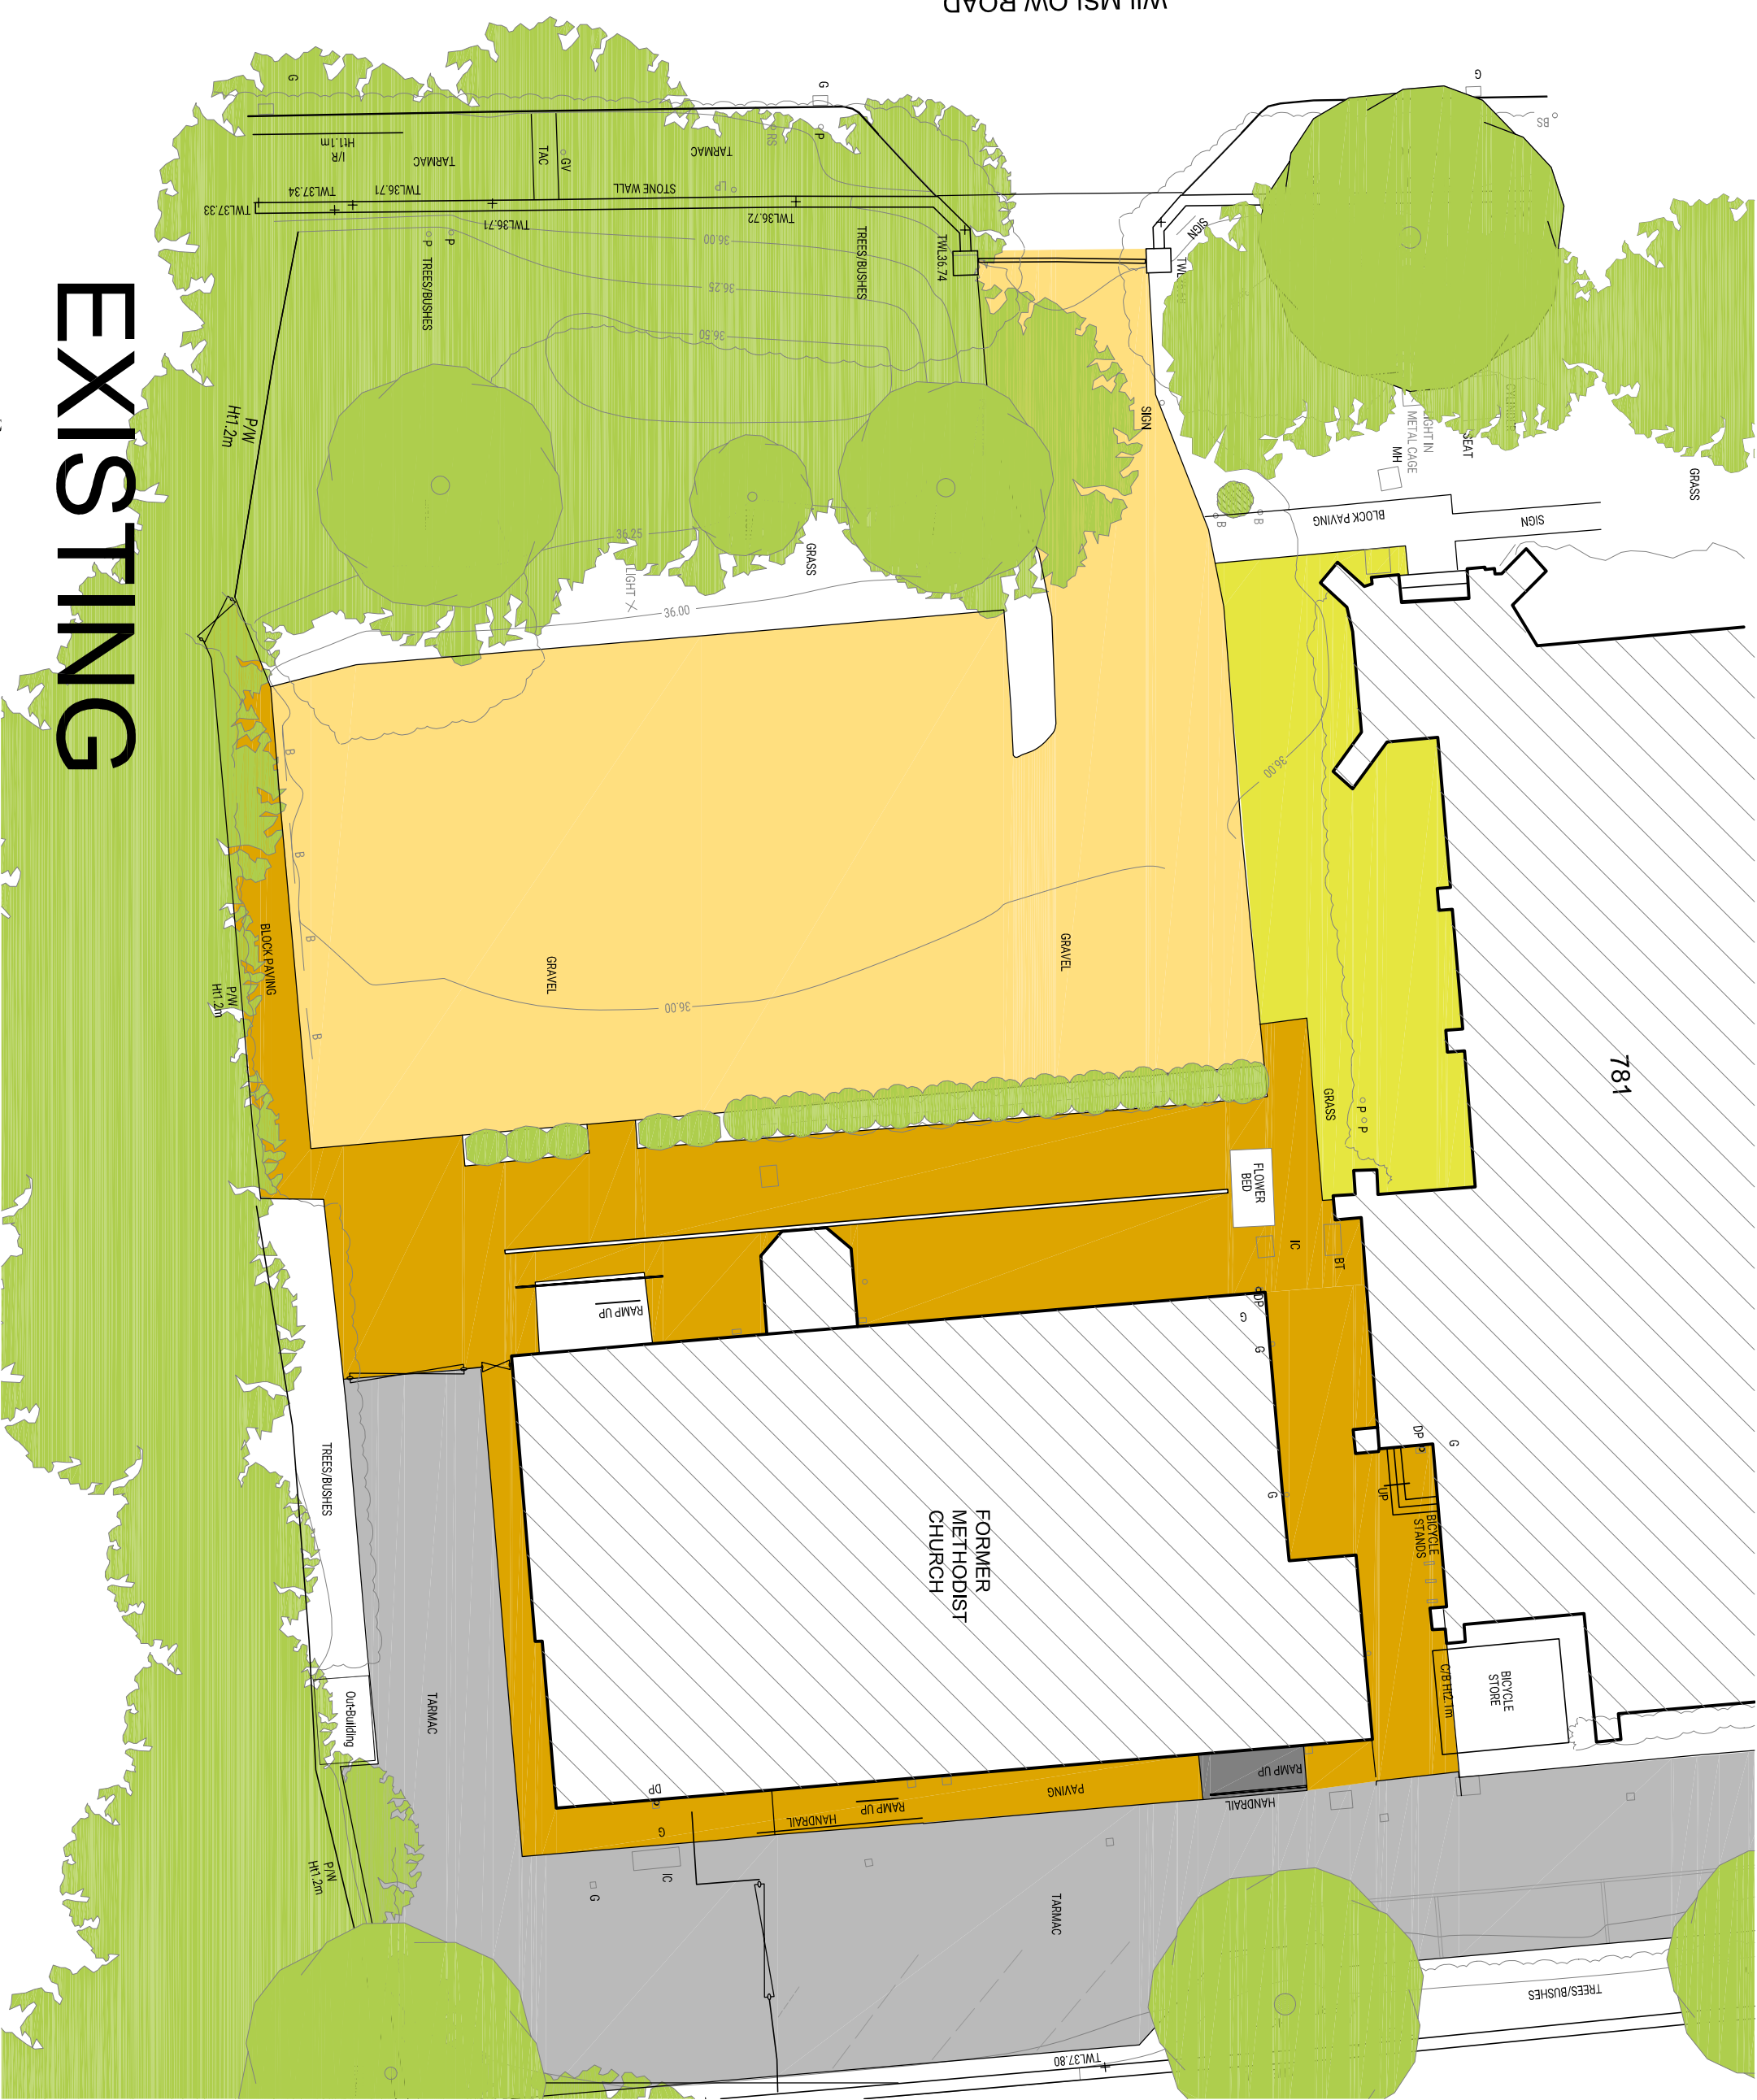

EXISTING