
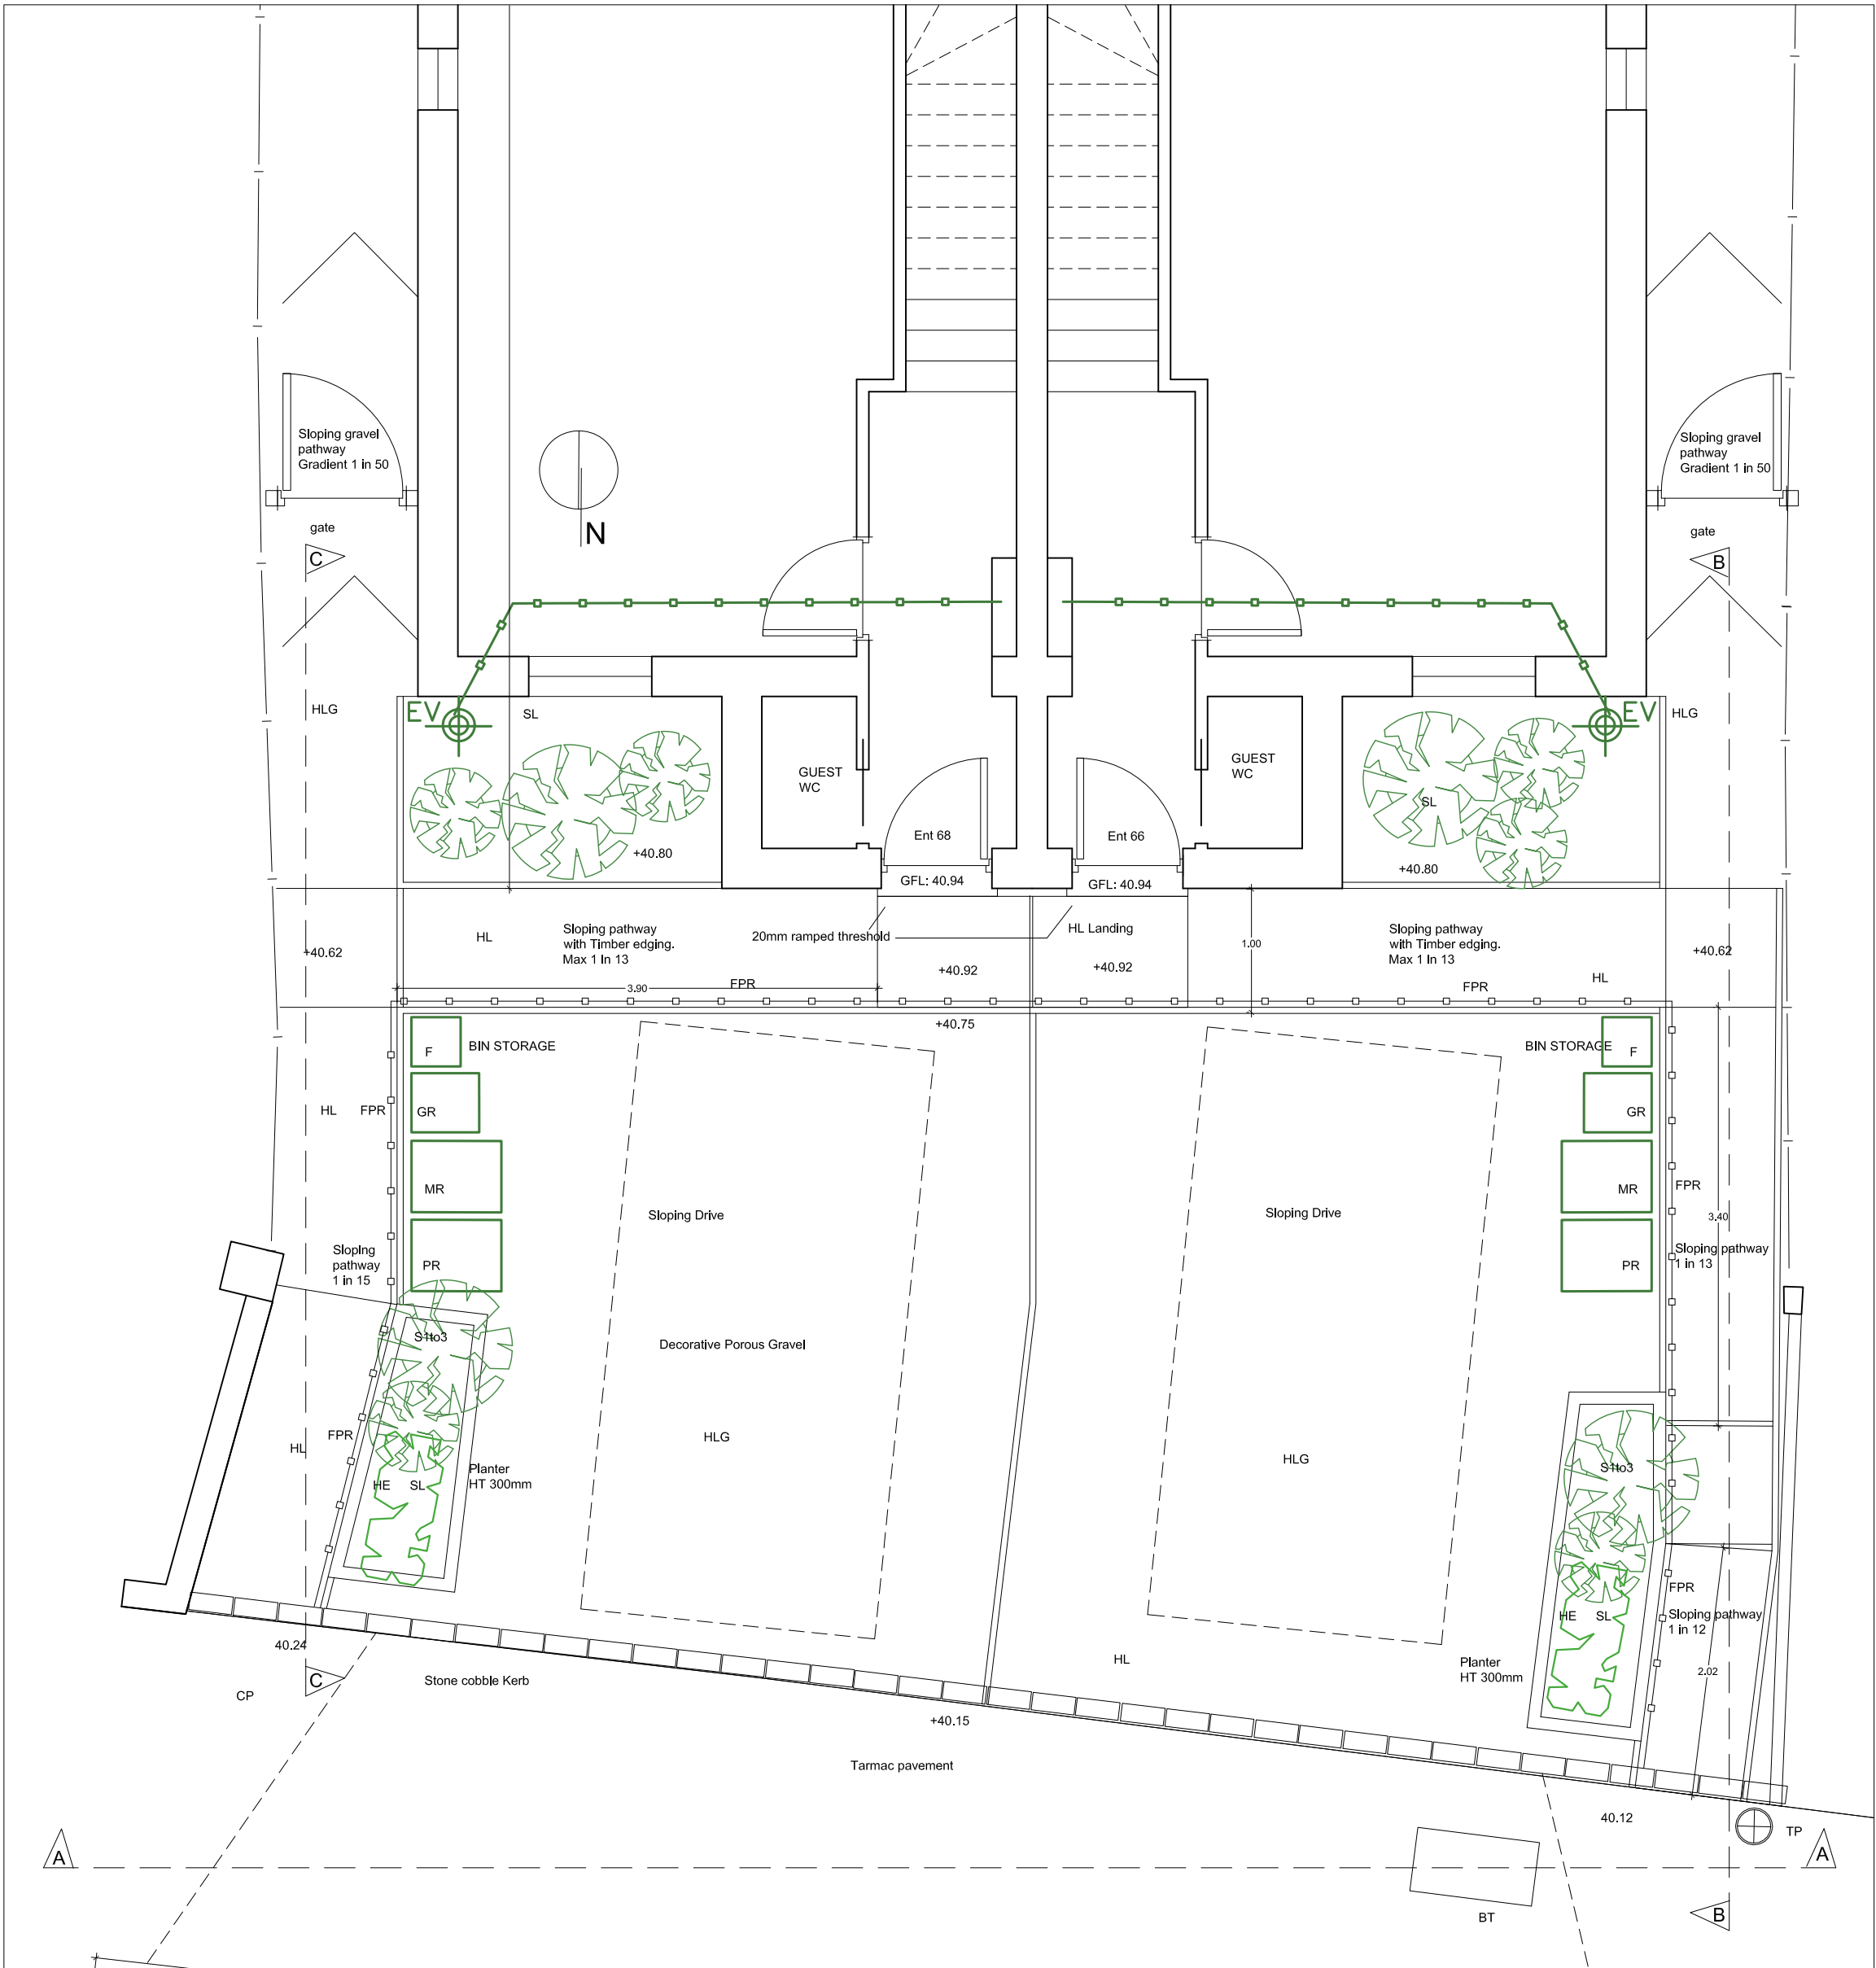
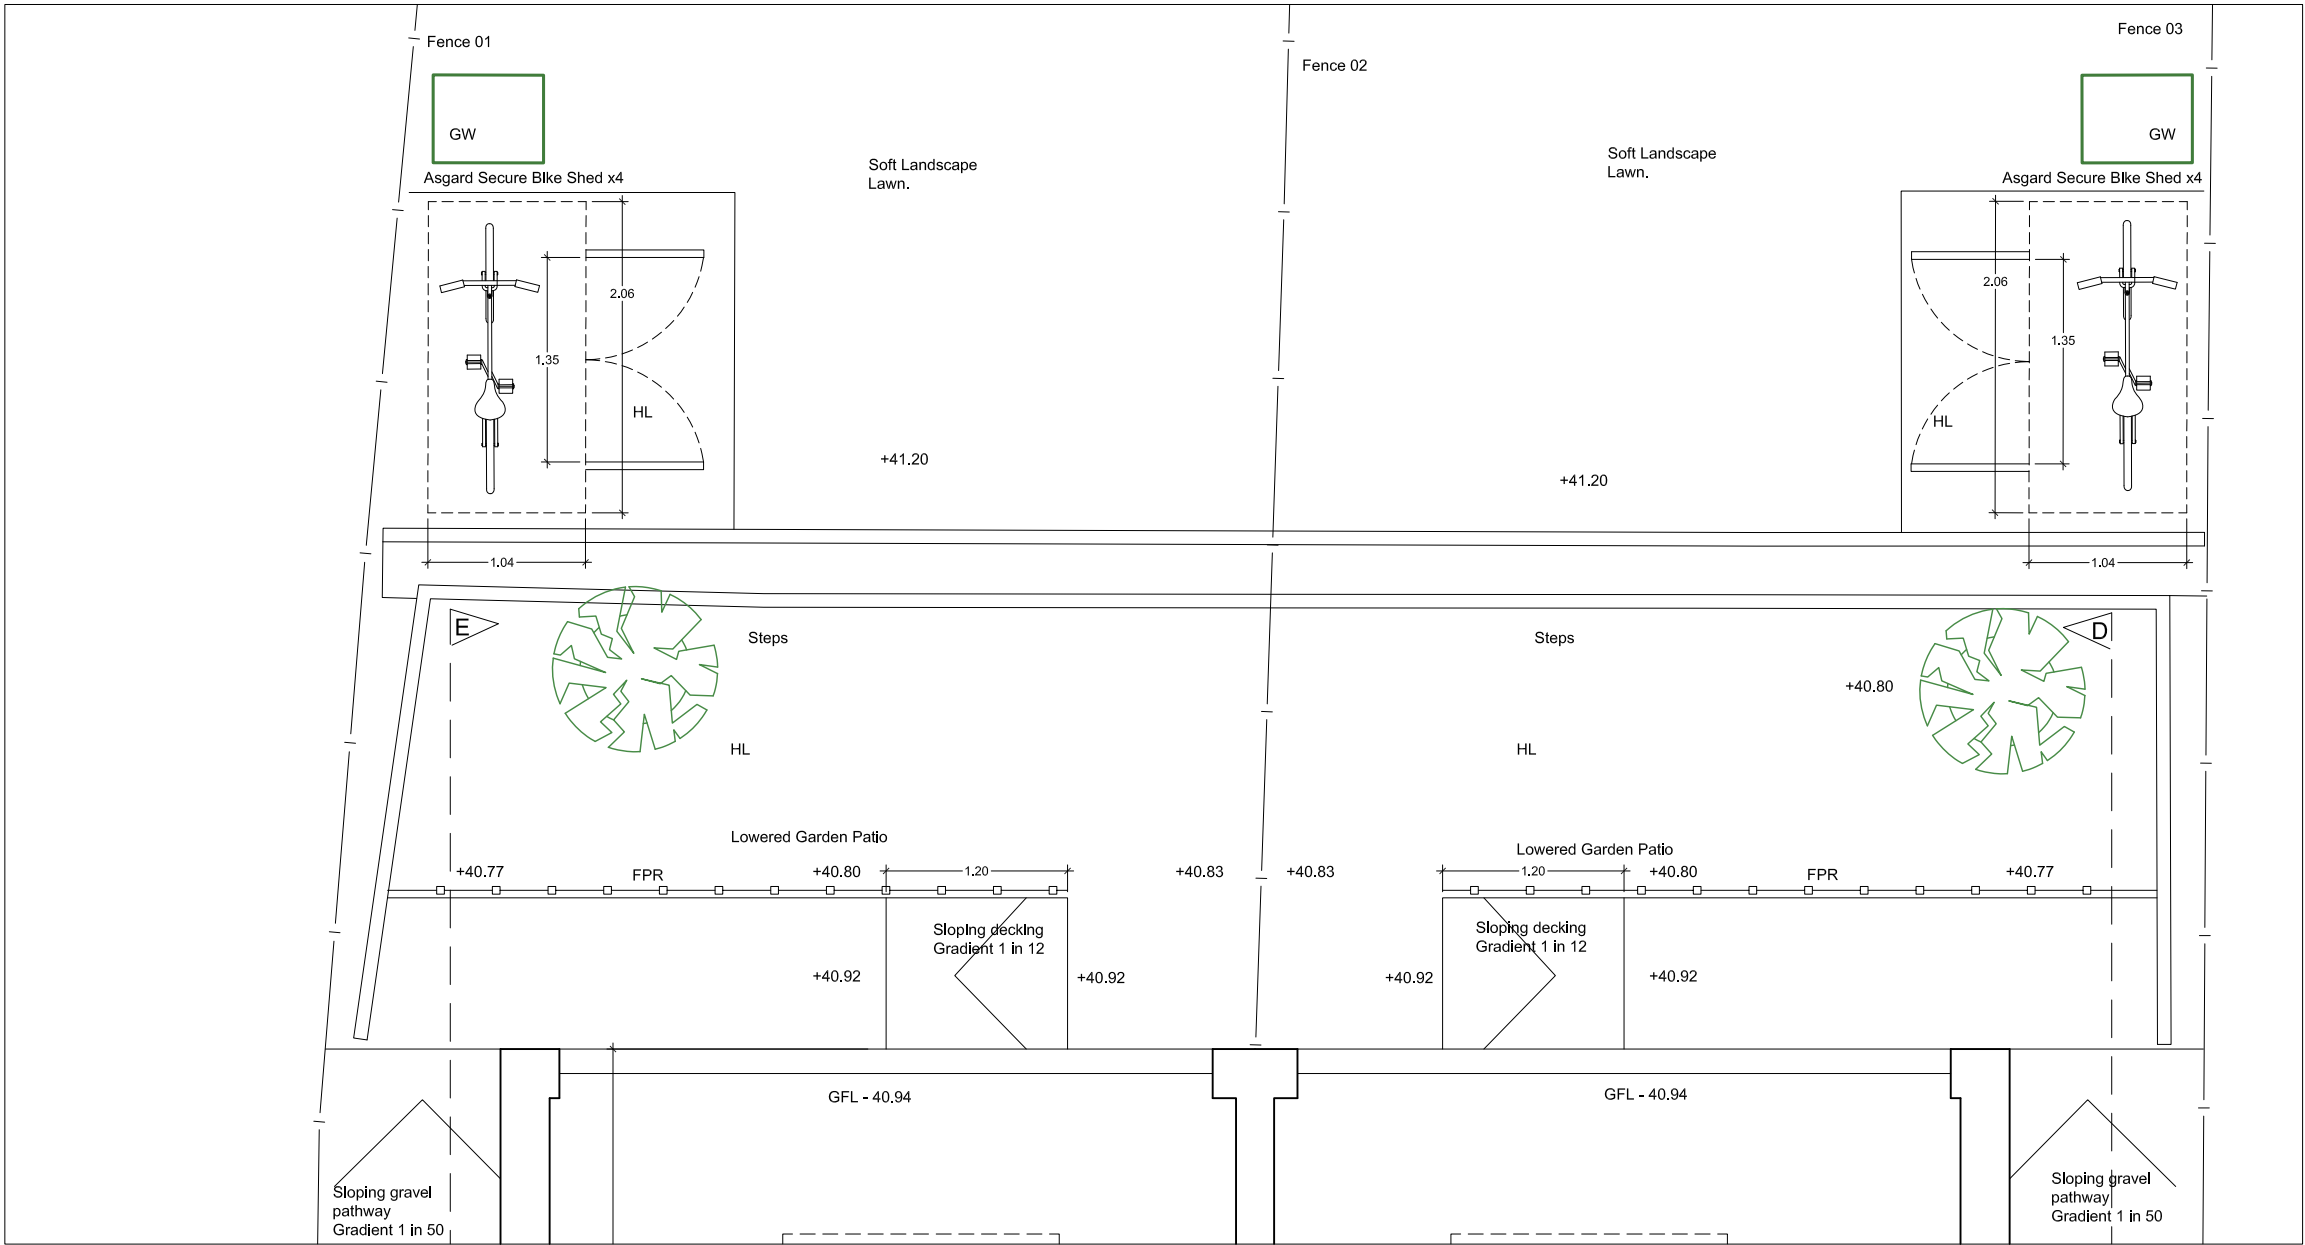


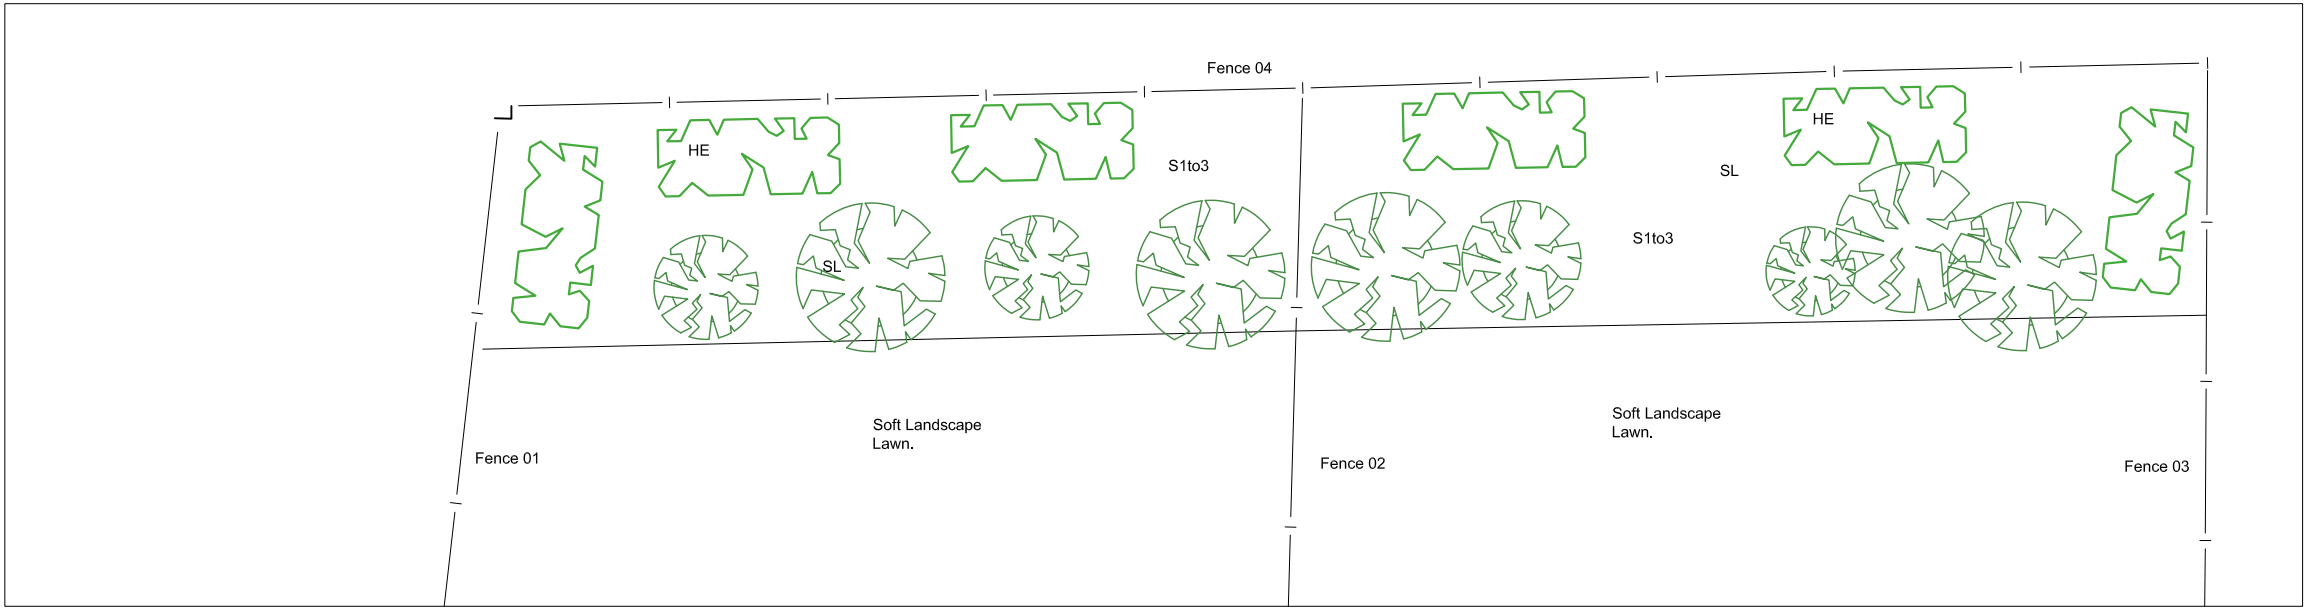

SOFT LANDSCAPE ELEMENTS

S1 to S3: New shrubs to be RSPB approved to be bird friendly.
Shrub 01 (S1) Hedging rose, *Rosa rugosa*
Shrub 02 (S2) Cotoneaster (Conspicuous, *C. horizontalis*)
Shrub 03 (S3) Juneberry shrubs *Amelanchier lamarckii*

HE: *Fargesia Formidable Fountain Bamboo*

KEY		
F	Food Waste	23 Litres
GW	Garden Waste	240 Litres
GR	General Refuse	140 Litres
MR	Mixed Recycling	240 Litres
PR	Pulpable Recycling	240 Litres
CP	Collection Point	
EV	Electric Vehicle Charging Points	
BS	Bus Stop	
SL	Soft Landscape	
HL	Hard Landscape	
HLG	Hard Landscape Porous concrete paving, Marshalls Tegula or similar.	
FPR	Fall protection railing	

PROJECT			66 & 68 Moseley rd, Fallowfield.	
SCALE			CLIENT	
1 : 50 @ A2			AIRSHACK LTD	
DWG No.			DRAWING TITLE	
169-SK- GL3revB			Proposed Landscape plan	
CONTRACT NO			REV.	
169			sketch	
ISSUED	26/04/25	-	sj simon james architect	
	06/07/25	a		
	15/07/25	b		