


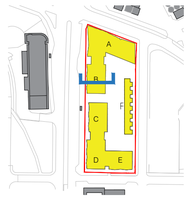



MC AU

**Modern City Architecture & Urbanism**

2 Commercial Street
Castlefield
Manchester
M15 4RQ

t: 0161 974 7203
e: info@mcau.co.uk
www.mcau.co.uk

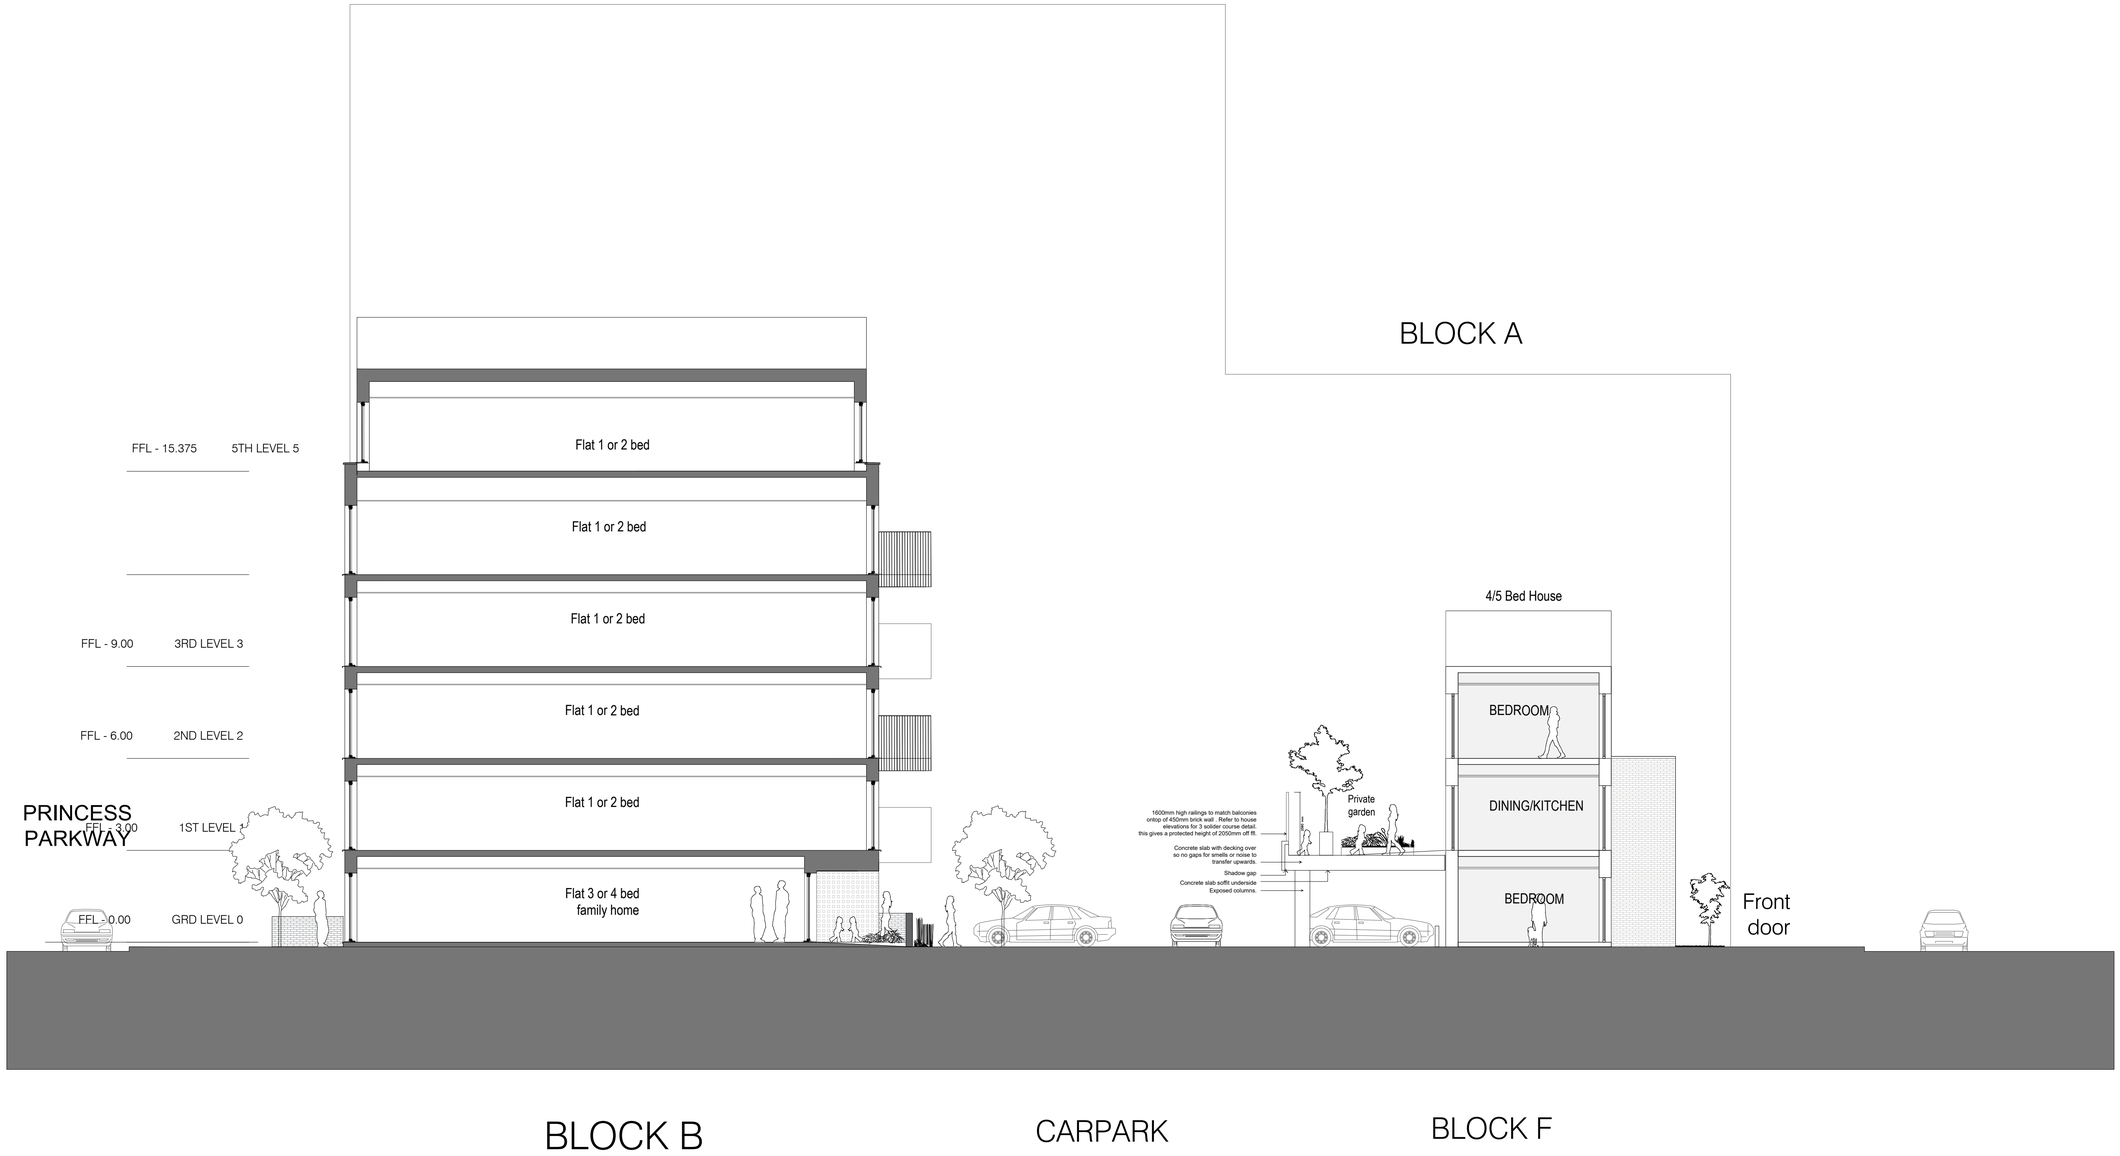
Client
MSV/Caddick

Project
Land at Barnhill Street/Raby Street
Moss Side

Description
Proposed
Blocks B Section

| Status | | Drawn By |
|---|---|---|
| Stage 3 - Planning | | KC |
| Job Number | Scale | Date |
| 1215-MCAU | 1:100@A1 | Jul 24 |
| Drawing Number | | Revision |
| B-04-01 | | P12 |

Copyright Modern City Architecture & Urbanism Ltd