



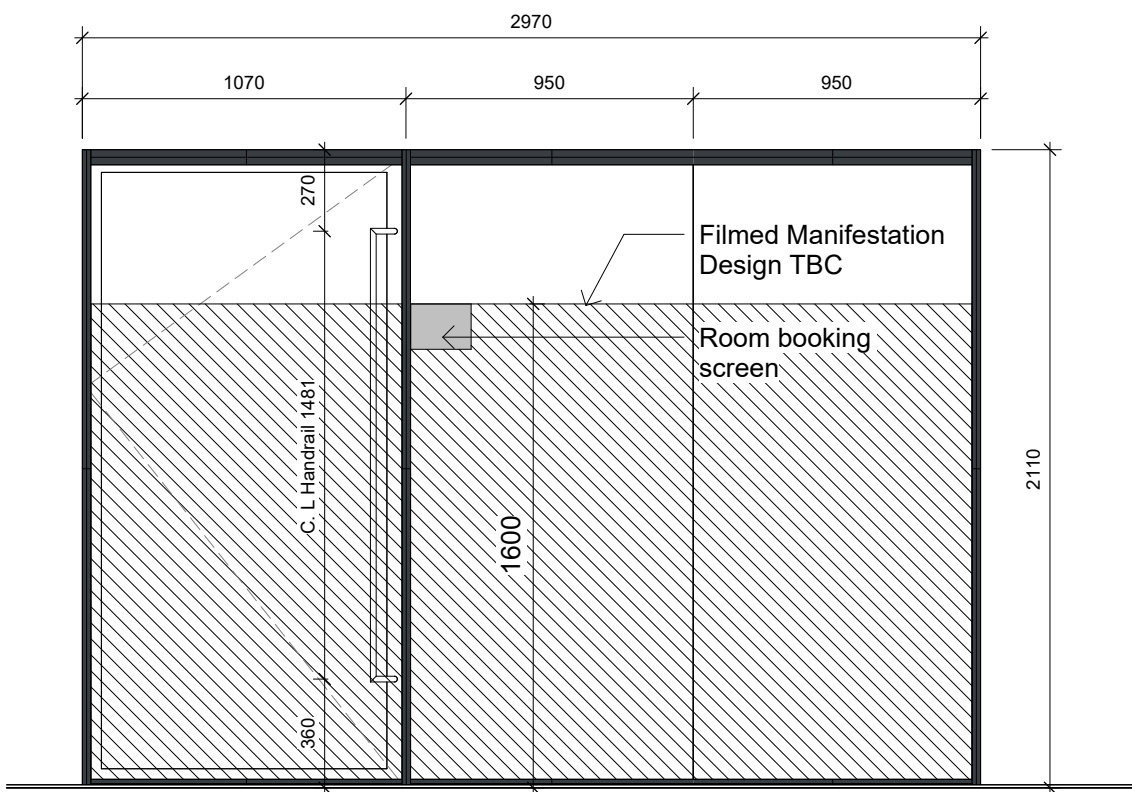


Screen B.003A

1 : 25

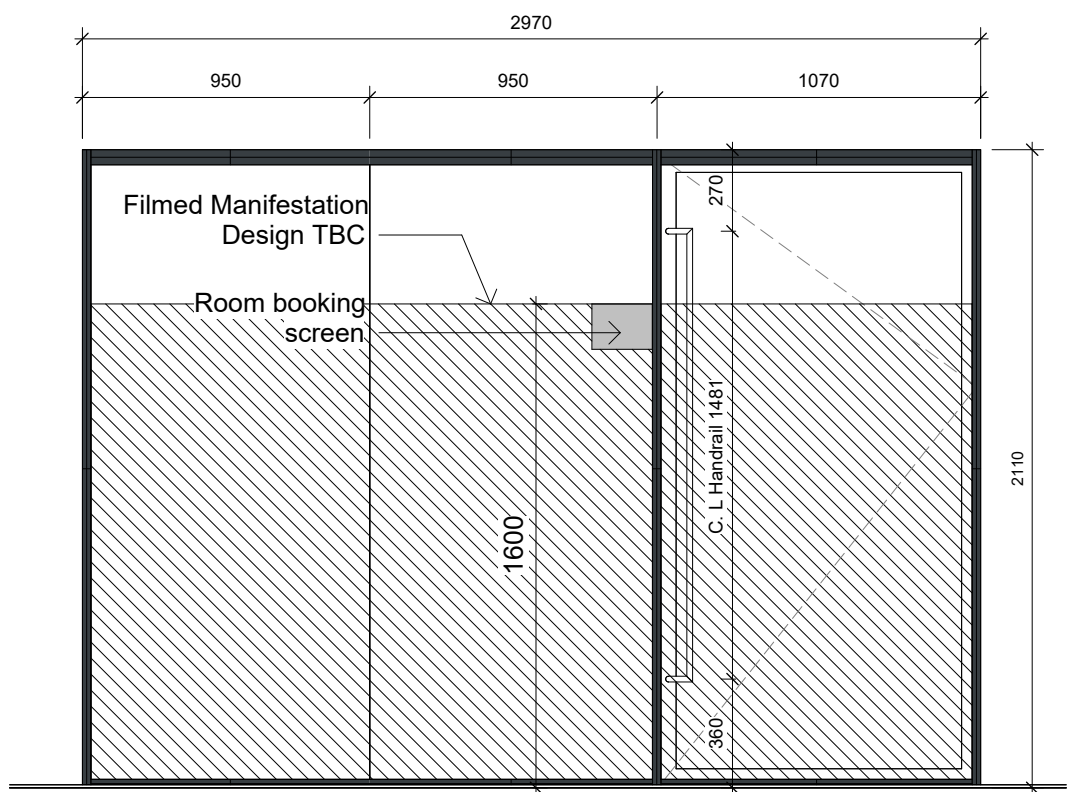

Screen B.003B

1 : 25

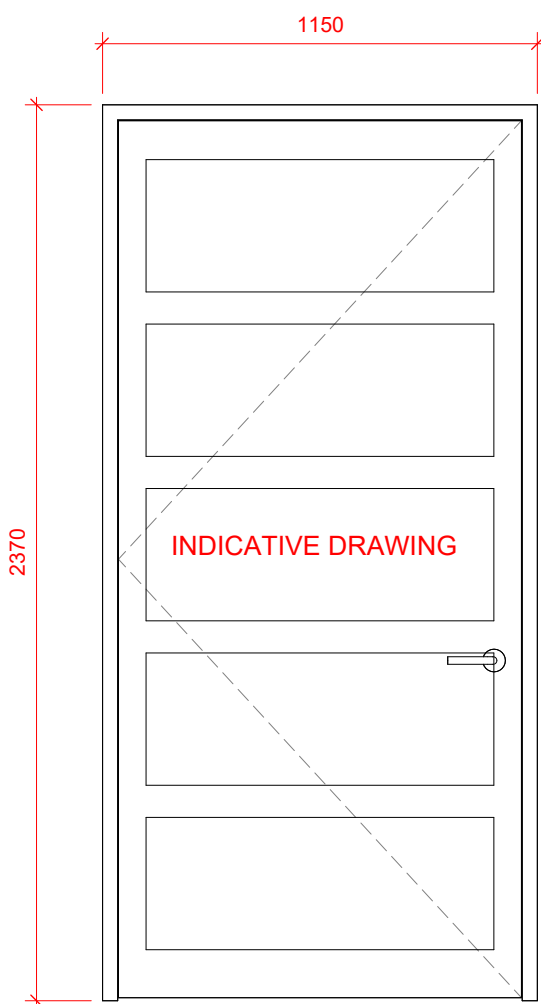


Glazed Door Elevation ID-LG.003-01

1 : 20




Screen Schedule								
Mark	Length	Height	Door description	Door Acoustic Rating	Screen Acoustic Rating	Fire Designation	NBSReference	Comments
ID-SC.003A	2970	2110	Glazed	35dB	45dB	Non		Suited deadlock.
ID-SC.003B	2970	2110	Glazed	35dB	45dB	Non		Suited deadlock.
ID-LG.003-01	2370	1150	Glazed	30dB		30FRS		Access control and power assist required.

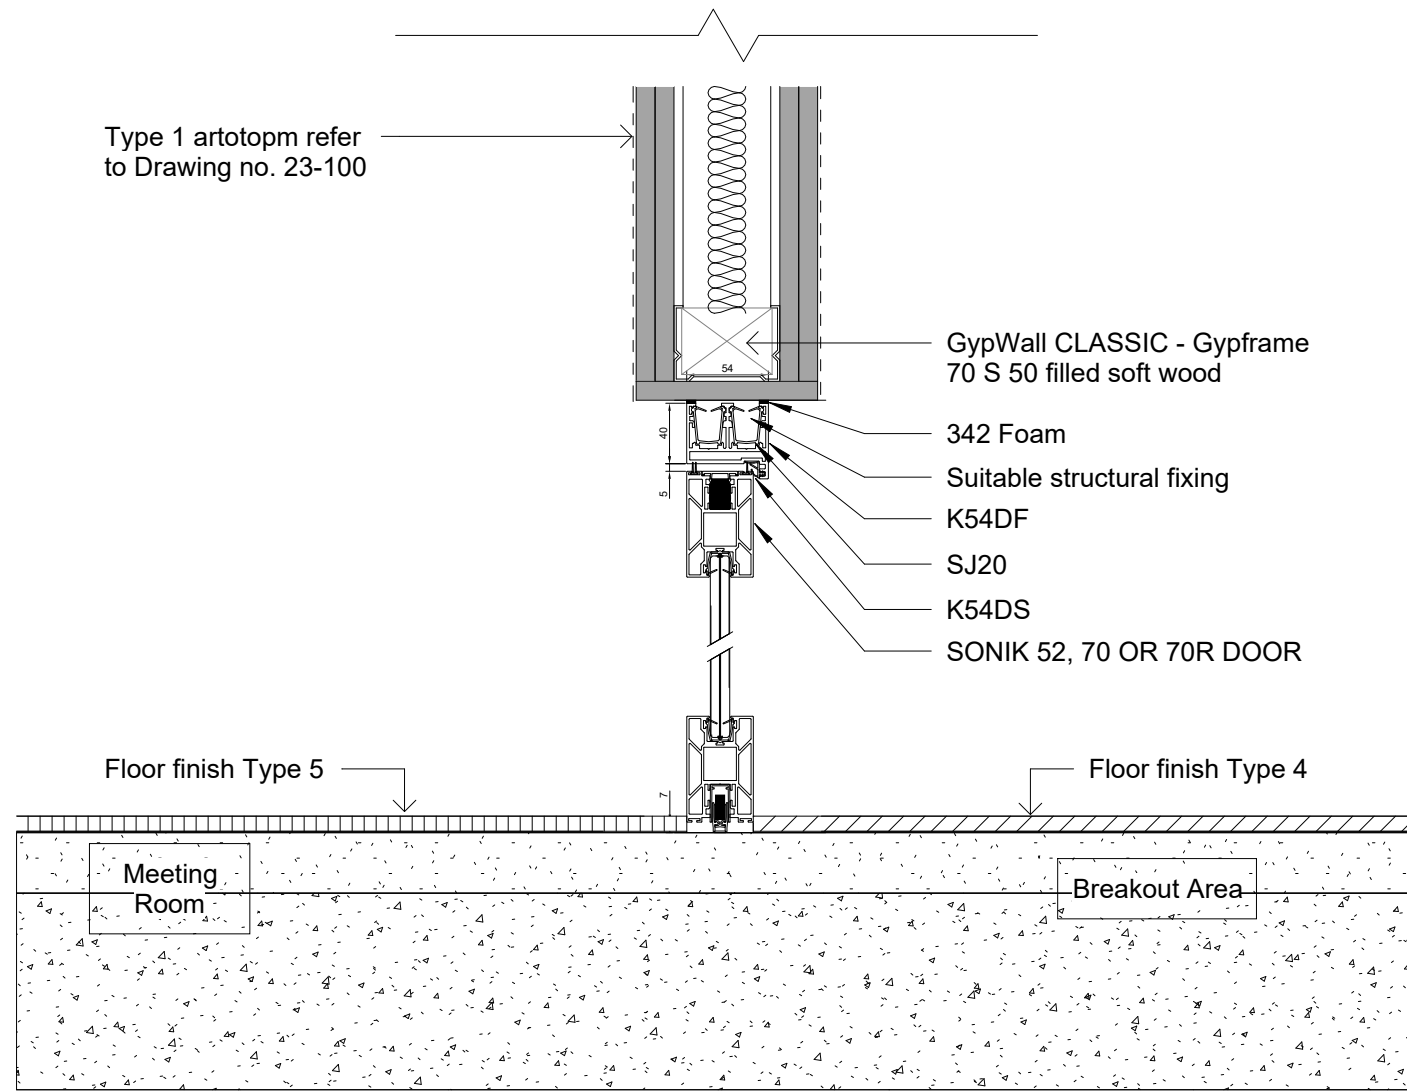

Plasterboard partition with Glazed partition head and bottom
Acoustic: 45 dB

Glazed Partition Fixing Section Door Detail


1 : 5

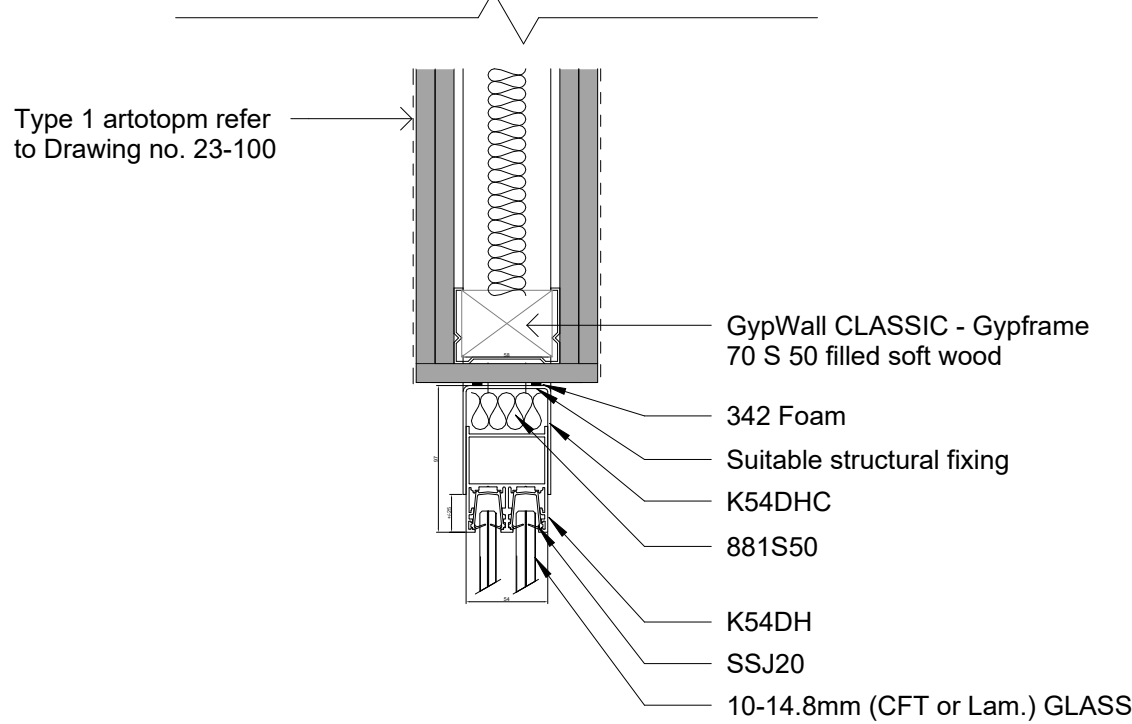

Plasterboard partition with Glazed partition head and bottom
Acoustic: 45 dB

Glazed Partition Fixing Section Detail

1 : 5

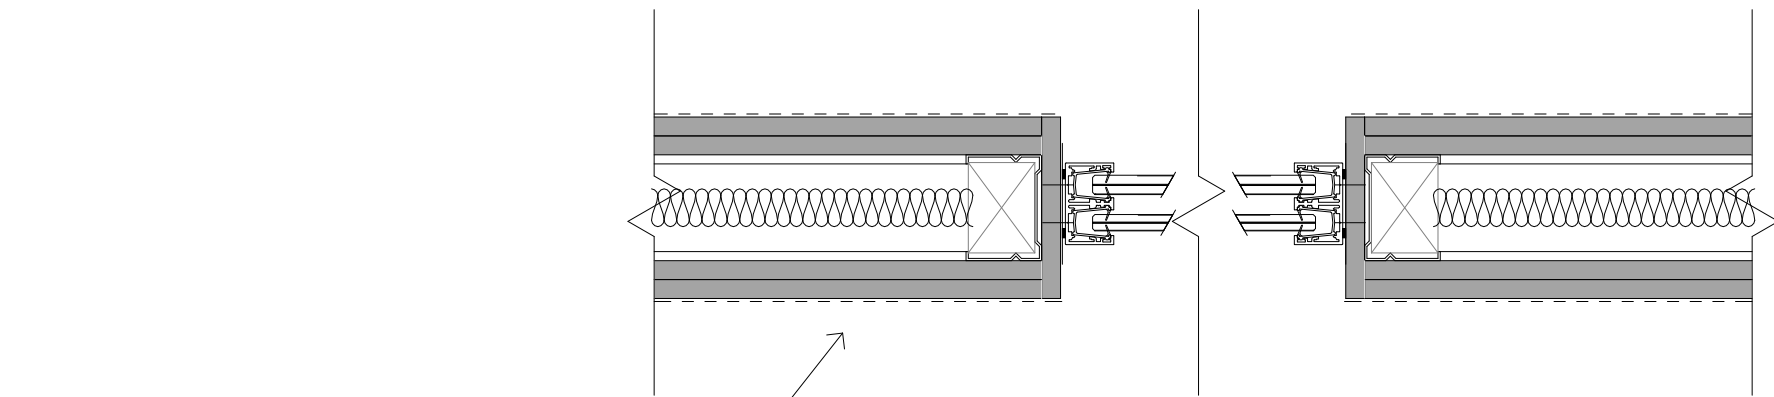

Type 1 [artotpm refer to Drawing no. 23-100]

Glazed Partition Fixing Plan Detail

1 : 5

- NOTES.
- DO NOT SCALE FROM THIS DRAWING.
 - ALL MEASUREMENTS ARE IN MILLIMETRES UNLESS STATED OTHERWISE.
 - THIS DRAWINGS IS TO BE READ IN CONJUNCTION WITH THE SPECIFICATION AND ALL RELEVANT ARCHITECTURAL, ELECTRICAL, MECHANICAL AND STRUCTURAL DRAWINGS.
 - UNIVERSITY OF MANCHESTER. THIS DRAWING MUST NOT BE REPRODUCED WITHOUT PERMISSION.
 - DIRECTORATE O ESTATES AND FACILITIES TO BE NOTIFIED OF ANY DISCREPANCIES.

Scale Bars		TO BE USED ONLY AS GUIDANCE			
1:100	mm	0	1000	2000	3000
1:200	mm	0	1000	2000	3000
1:500	M	0	5	15	25
1:1250	M	0	10	30	50

P04 Stage 4 Tender Issue	21.08.25	MD
P03 Stage 4 Issue	24.07.25	MD
P02 Stage 4 Draft issue	04.07.25	MD
P01 Issued for comment	11.06.25	MD
Rev	Description	Date

MANCHESTER 1824 The University of Manchester	Fairhursts: Fairhurst Architects 5th Floor 31 Dale Street Manchester M1 1EY +44 (0)161 831 7300
Directorate of Estates and Facilities Beyer Building The University of Manchester Oxford Road Manchester M13 9PL	

Drawing Status
STAGE 4

Project
University of Manchester ITS & Computer Science

Building Name
Eddie Newcomb

Site Name
Burlington Street

Sub Site Name

Drawing Title
Internal Screen Elevations, Details and Schedule

PM Avision Young	Drawn MD	Checked KMD	Authorised
---------------------	-------------	----------------	------------

Scale @A1 As indicated	Date 21.08.25	Date 21.08.25	Date
---------------------------	------------------	------------------	------

Drawing No. 7808-FA-EN-00-DR-A-32100	Revision P04
---	-----------------