# 7TH FLOOR

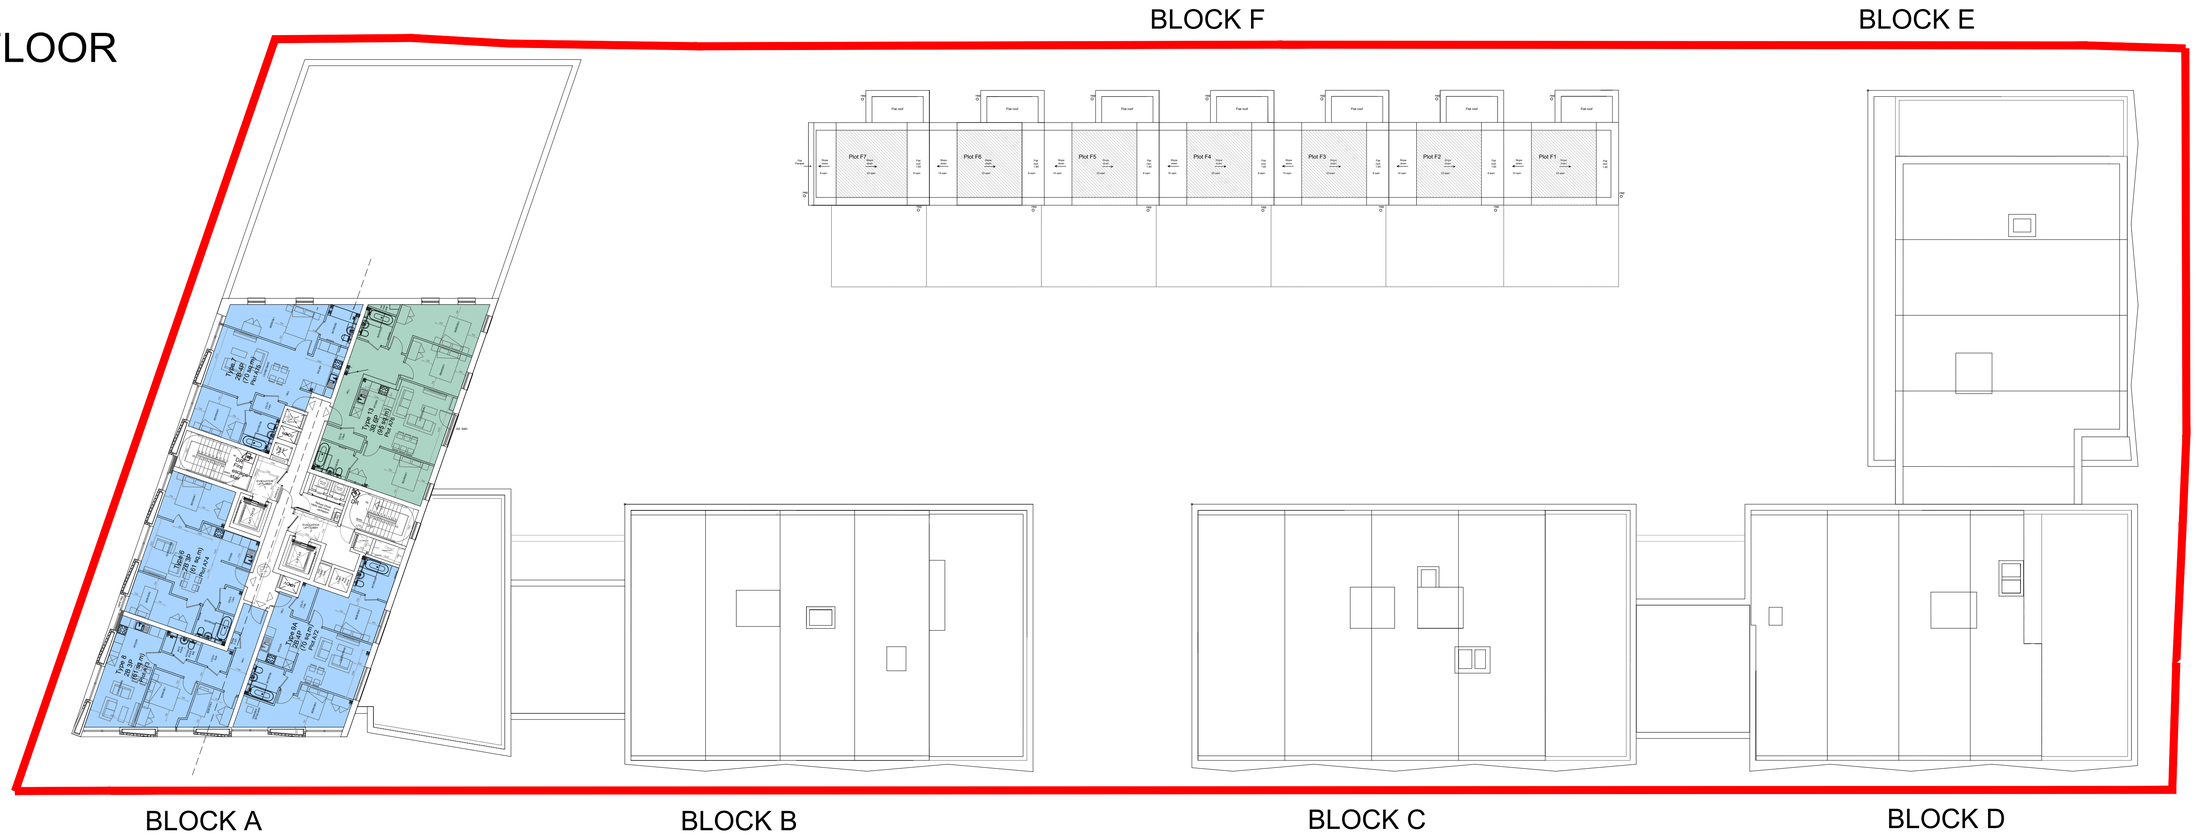


1:200 scale

0 1 2 5 10 15m
Scale 1:200


Modern City
Architecture & Urbanism

2 Commercial Street
Castlefield
Manchester
M15 4RQ

t: 0161 974 7203
e: info@mcau.co.uk
www.mcau.co.uk


Client
MSV/Caddick

Project
Land at Barnhill Street/Raby Street
Moss Side

Description
Proposed
Seventh Floor Plan

| | | |
|---|---|---|
| Status<br>Stage 3 - Planning | | Drawn By<br>PJS/JT/SR |
| Job Number<br>1215-MCAU | Scale<br>1.200@A1 | Date<br>JAN 25 |
| Drawing Number<br>03-07 | | Revision<br>P24 |

Copyright Modern City Architecture & Urbanism Ltd